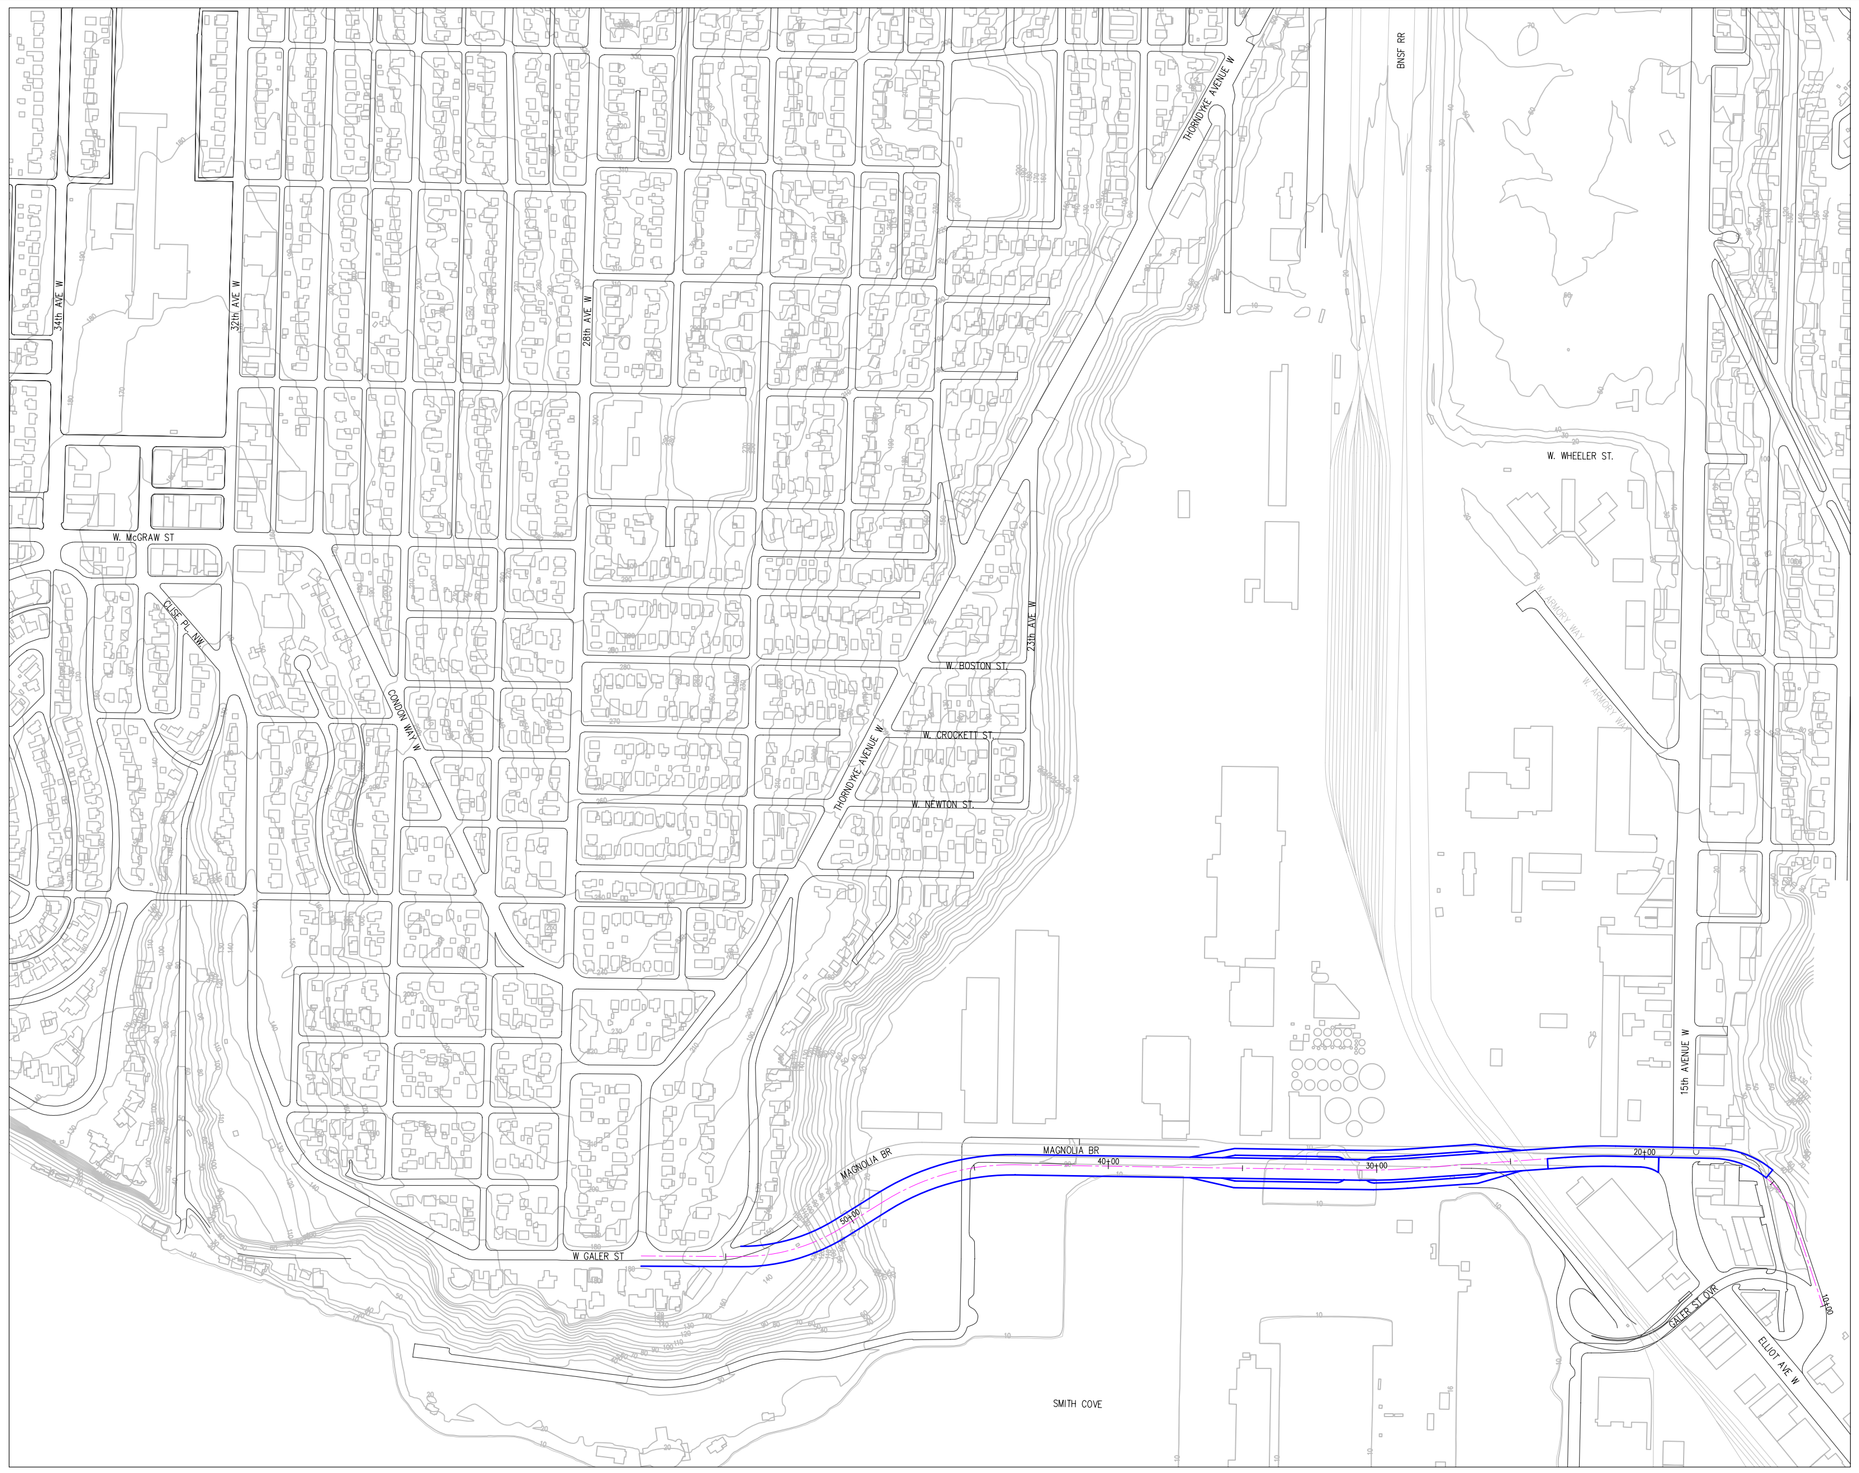

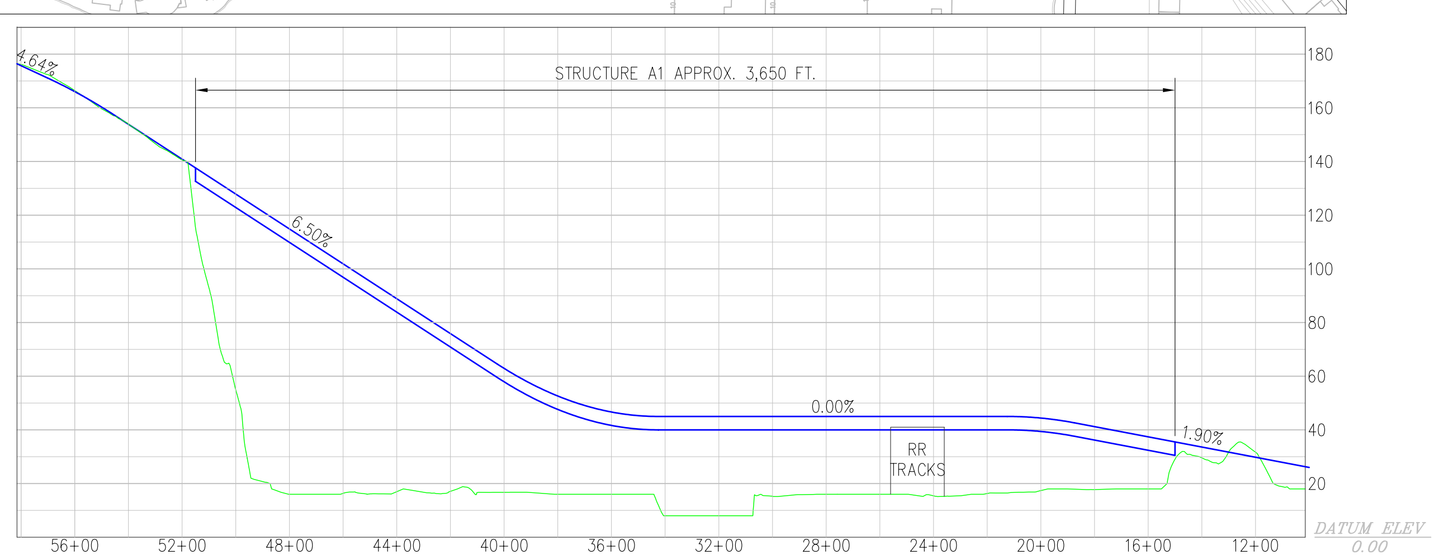

PROFILE

REVIEW COPY

ALIGNMENT A

SCALE: 1" = 400'

N

Magnolia BRIDGE PROJECT

0 200' 400' 800' 1200'

SCALE: 1"=400'

08 NOVEMBER 2002