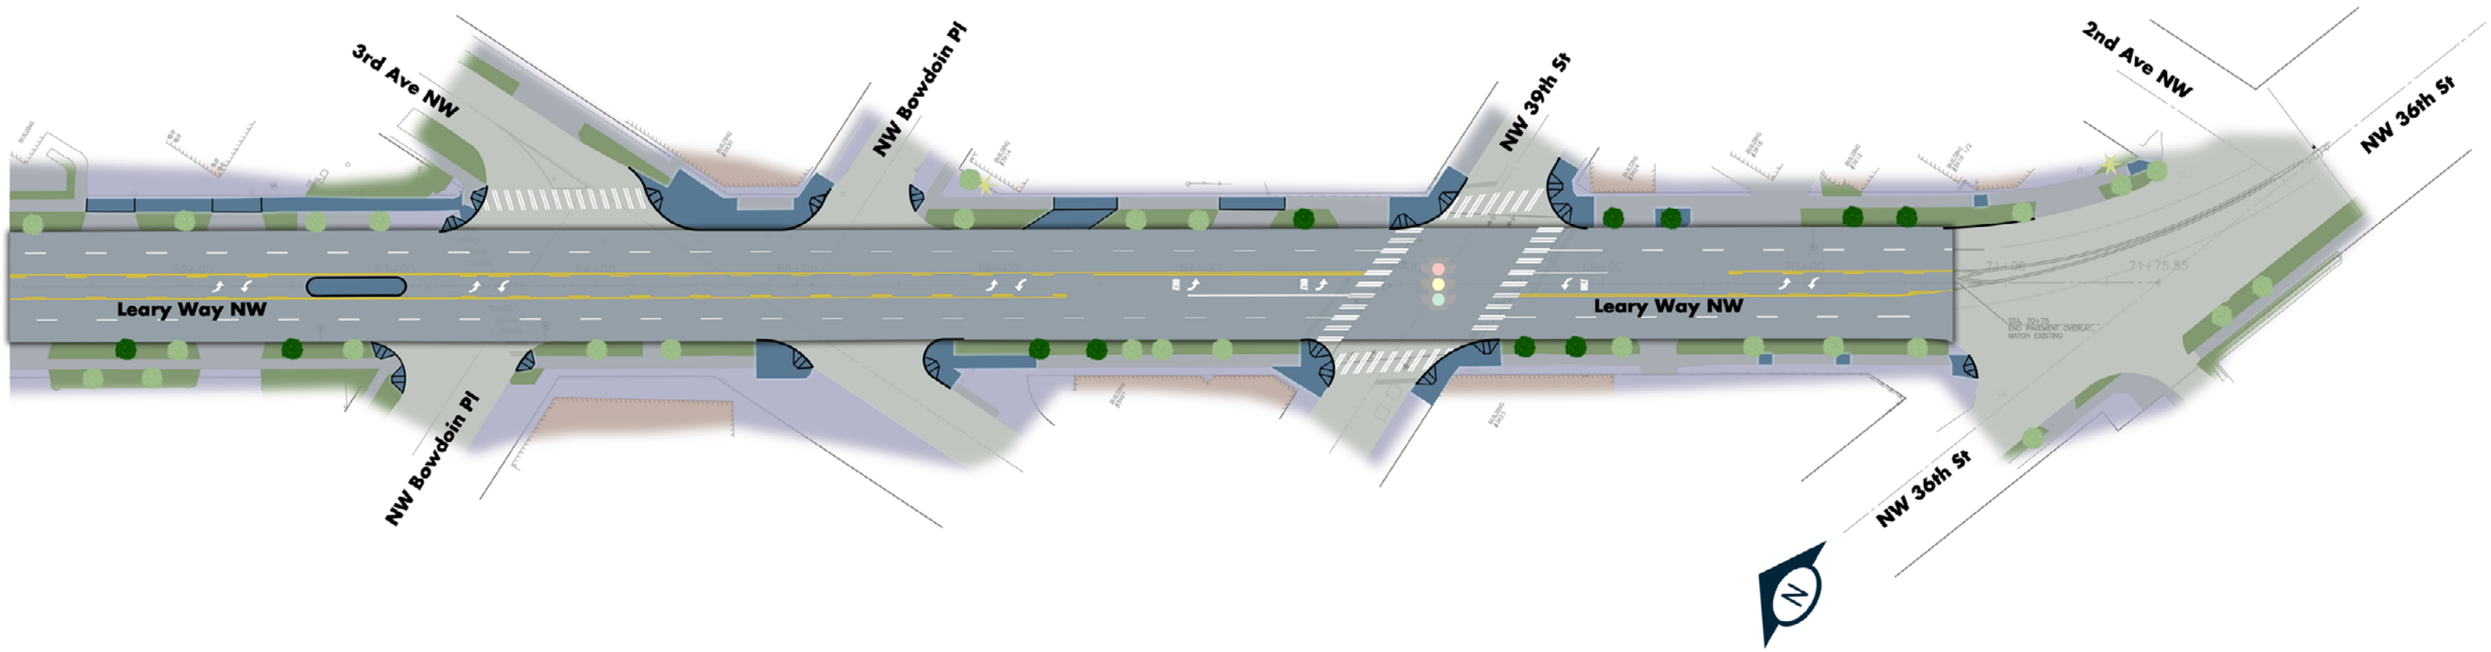

SDOT
Seattle Department of Transportation

Reid Middleton

January 13, 2004

- New Tree
- Existing Tree
- Existing Buildings
- Existing Paving
- New Paving
- Existing Asphalt/Gravel
- Asphalt Overlay
- Landscape Area
- New Traffic Signal
- Existing Traffic Signal w/ Modifications

Sheet 5 of 5

Leary Way NW & 46th Street Improvements