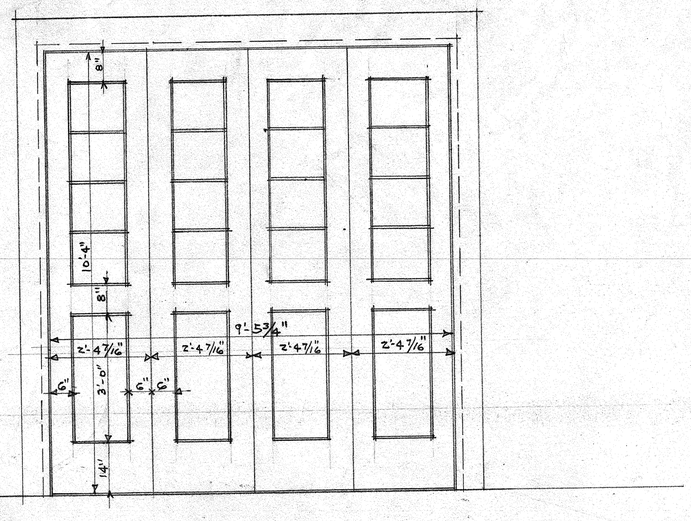

· ELEVATION ·

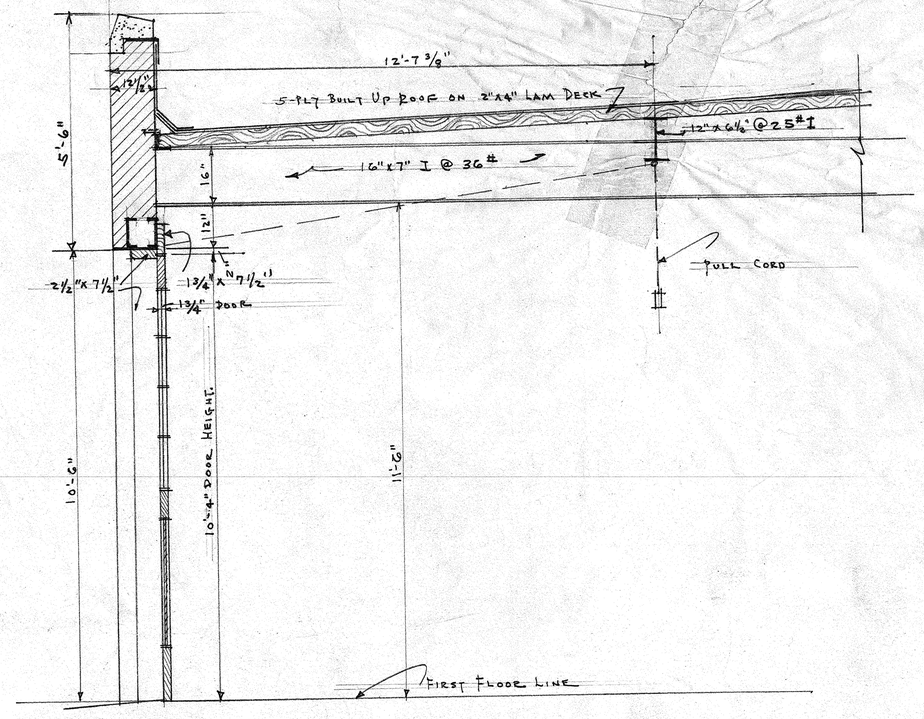

· SECTION ·

· SCALE 1/2" = 1'-0" ·

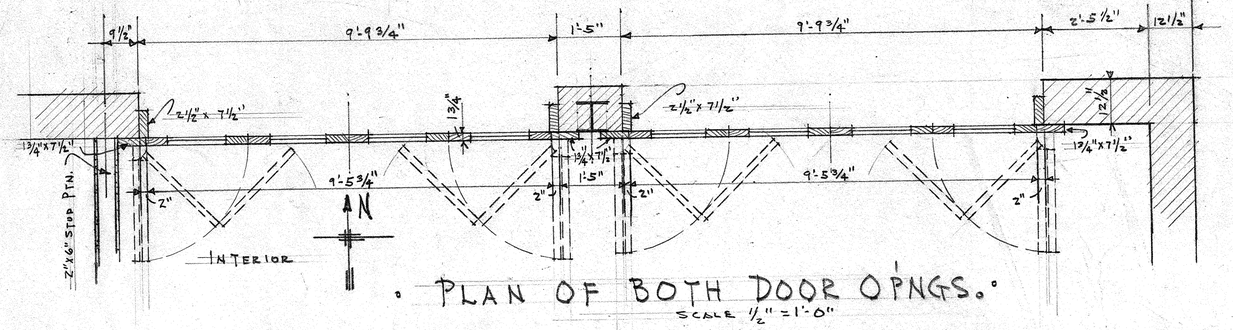

· PLAN OF BOTH DOOR OPNGS. ·

SCALE 1/2" = 1'-0"

· DETAILS OF FIRE TRUCK & AMBULANCE DOORS FOR HARDWARE ·

HARDWARE FOR TWO DOOR OPENINGS OF FOUR DOORS EACH REQUIRED.

PUGET SOUND NAVY YARD
BREMERTON, WASH.

NAVAL AIR STATION
SEATTLE, WASH.

DETAILS FIRE TRUCK & AMBULANCE DOORS FOR HARDWARE

APPROVED 2/25/ 1936

PUBLIC WORKS OFFICER

DRAWN BY OLSON
TRACED BY OLSON
CHECKED BY
CHIEF DFTMN.
IN CHARGE

P.W. DRAWING No. 11206

611-4

13-34-8

52931

SCALE AS NOTED.