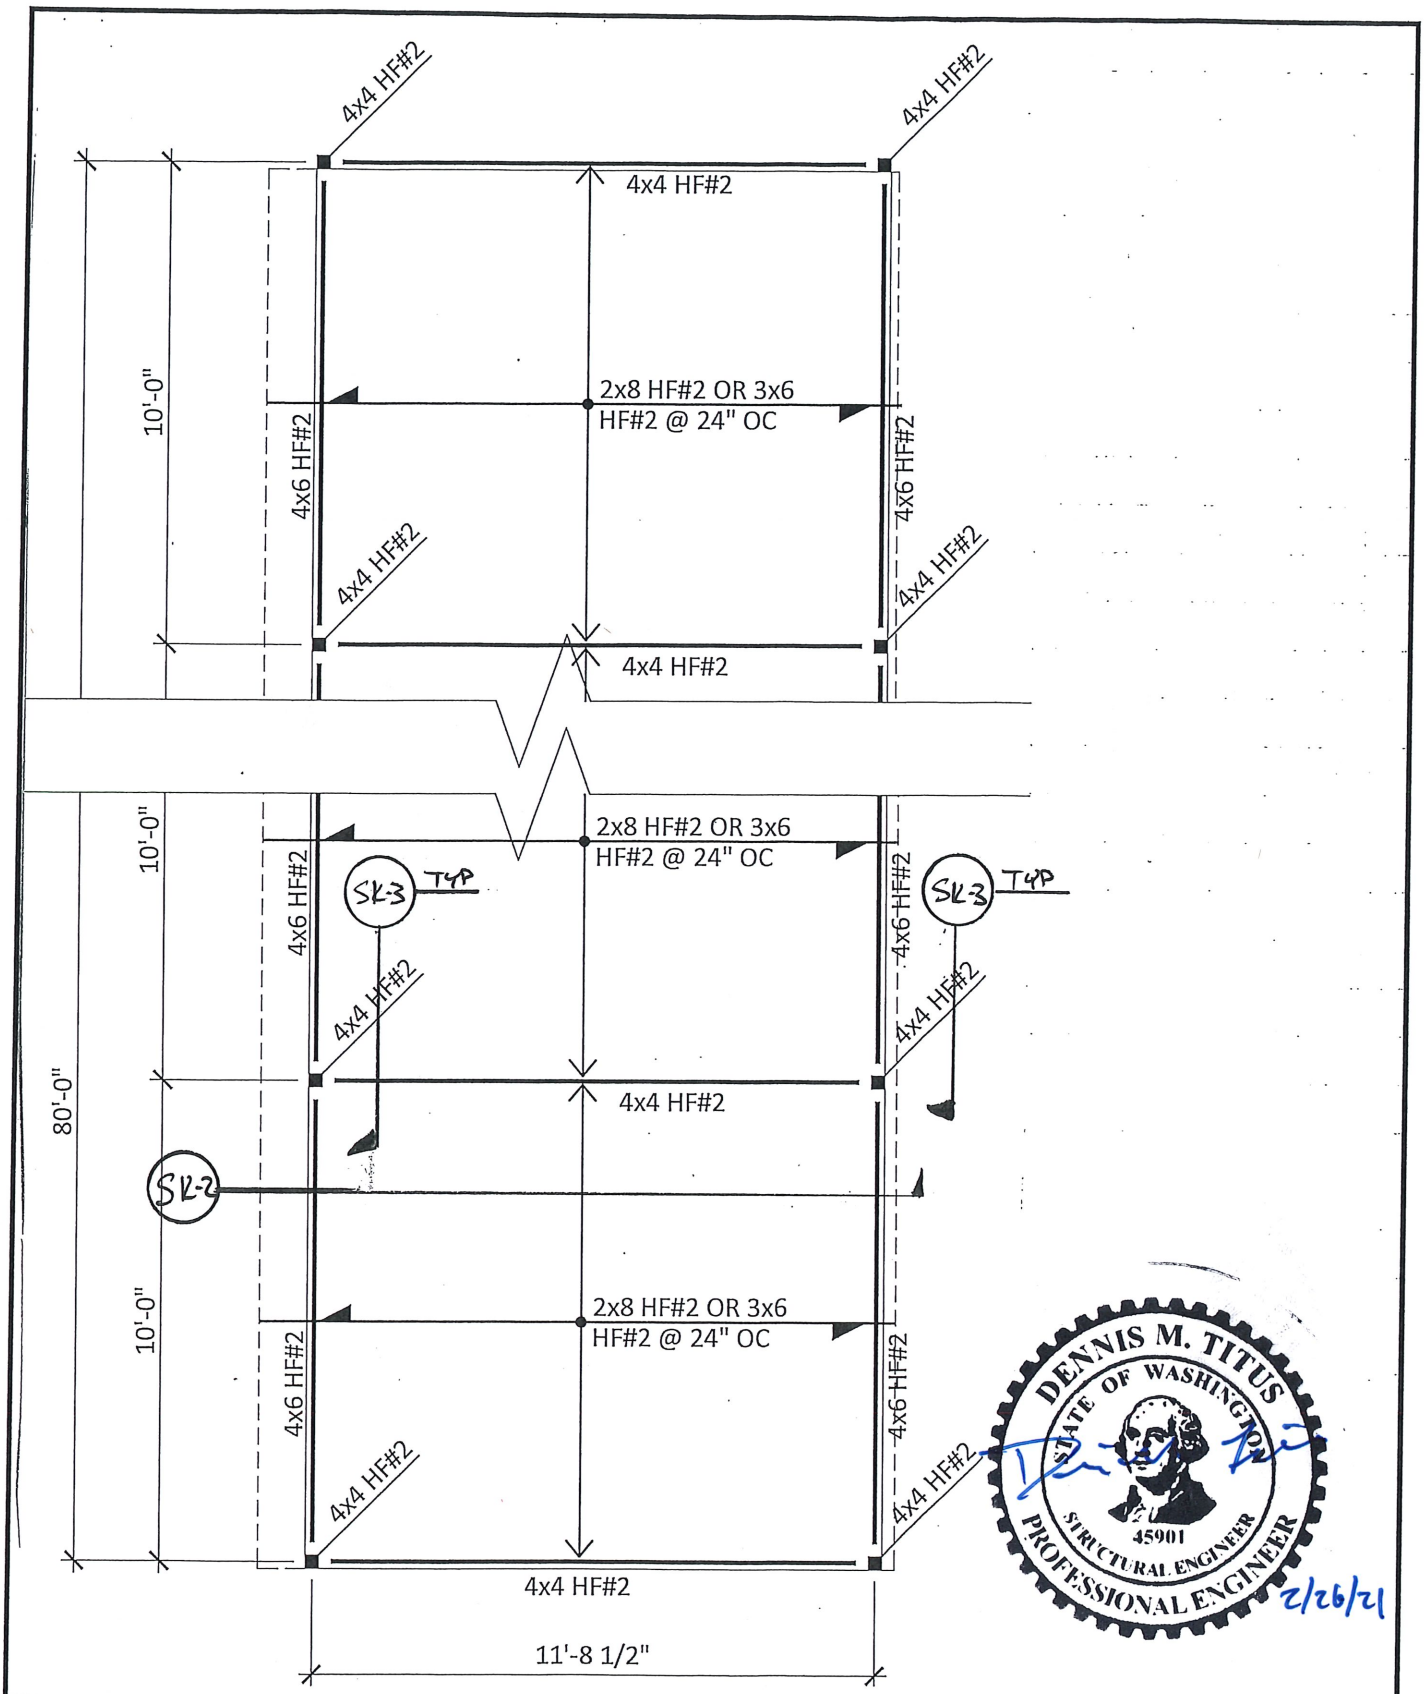

C.G ENGINEERING 250 4th Ave. South Suite 200 Edmonds, WA 98020 425.778.8500 www.cgengineering.com	Description TYP FRAMING	By DMT	Date 2/26/21
		Checked	Date
		Scale 1/4"=1'-0"	Sheet No. SK-1
	Project SEATTLE BAR & GRILL	Job No.	

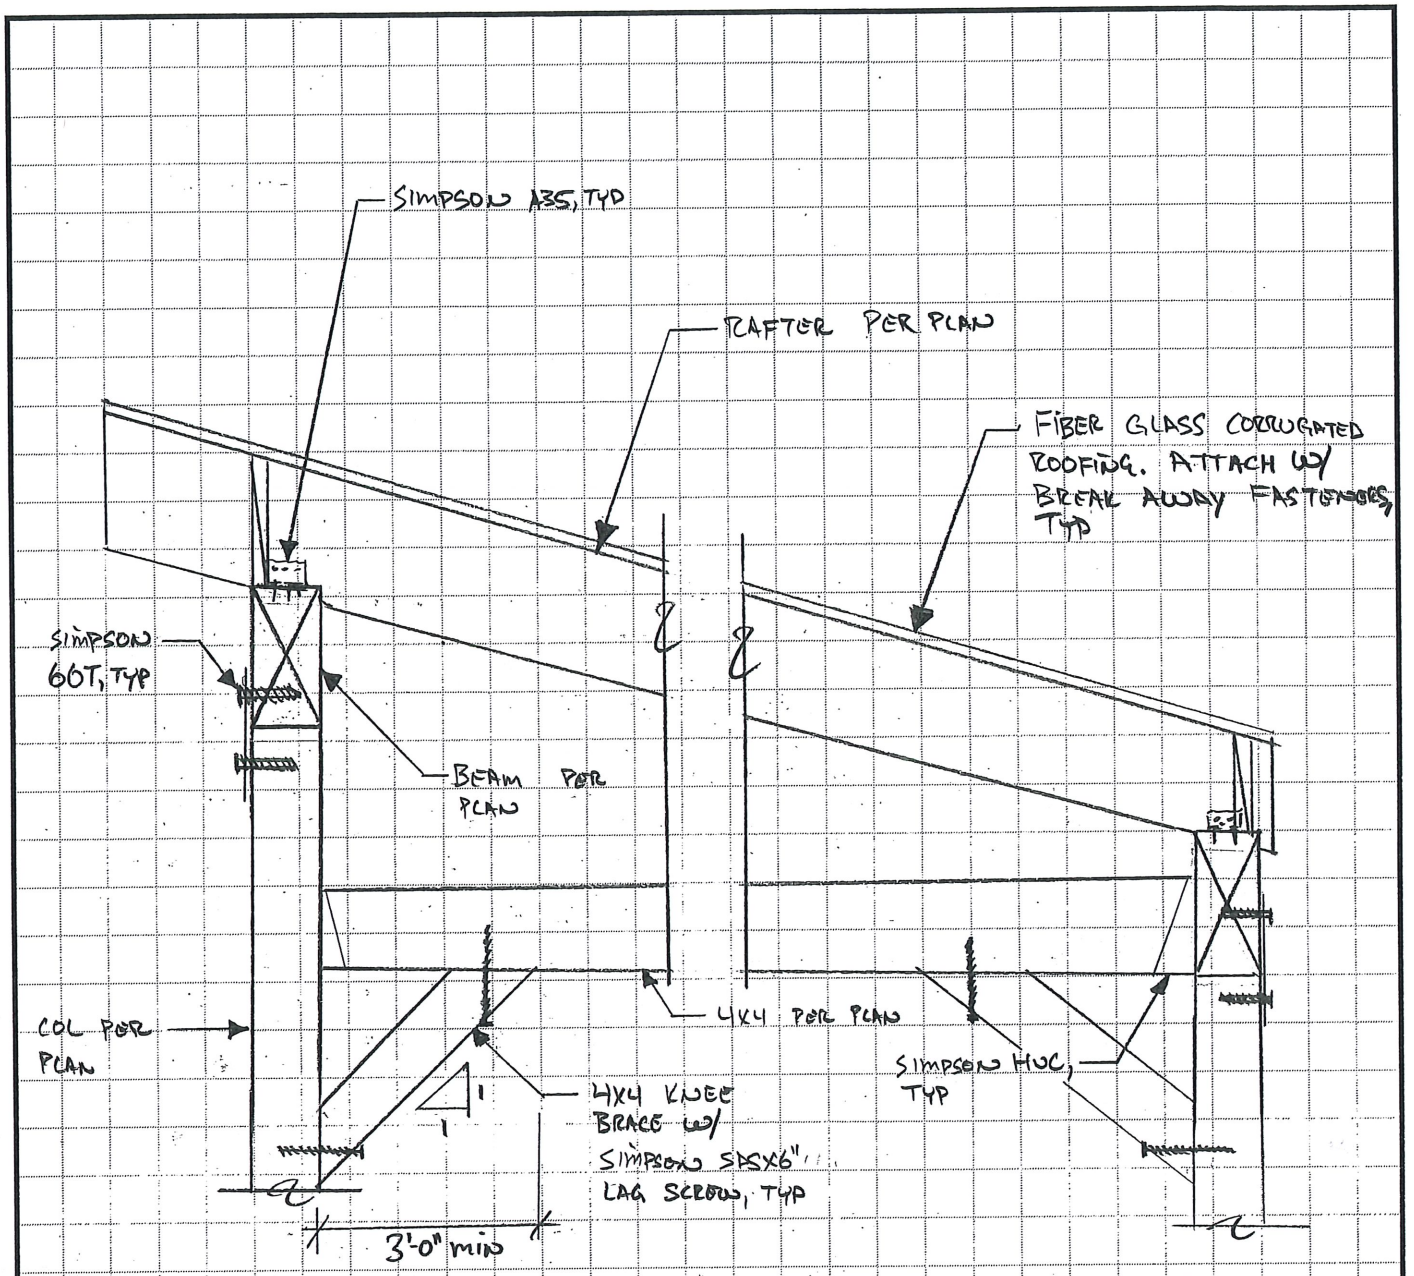

SECTION

1½" = 1'-0"

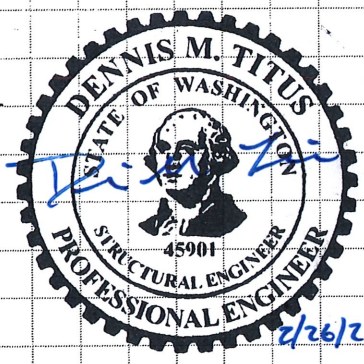

2/26/21

CG ENGINEERING 250 4th Ave. South Suite 200 Edmonds, WA 98020 425.778.8500 www.cgengineering.com	Description SECTION	By DMT	Date 2/26/21
		Checked	Date
		Scale 1½" = 1'-0"	Sheet No. SK-2
	Project SEATTLE BAR & GRILL	Job No. 21022.10	

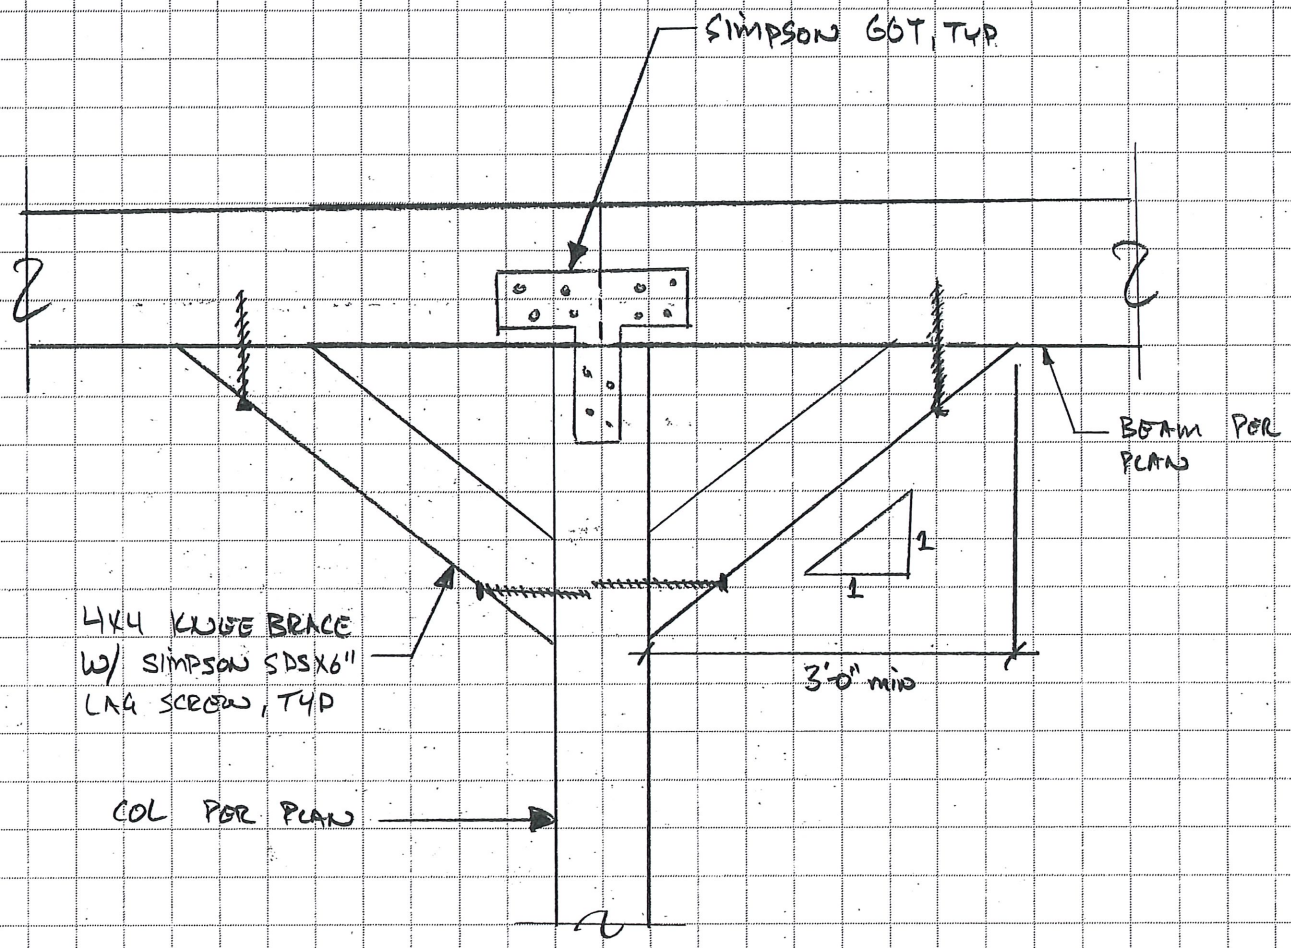

POST CONNECTION DETAIL
1½" = 1'-0"

DENNIS M. TITUS
STATE OF WASHINGTON
45901
STRUCTURAL ENGINEER
PROFESSIONAL ENGINEER
2/26/21

C.G ENGINEERING 250 4th Ave. South Suite 200 Edmonds, WA 98020 425.778.8500 www.cgengineering.com	Description DETAIL	By DMT	Date 2/26/21
		Checked	Date
		Scale	Sheet No.
	Project SEATTLE BAR & GRILL	Job No. 21022.10	SK-3