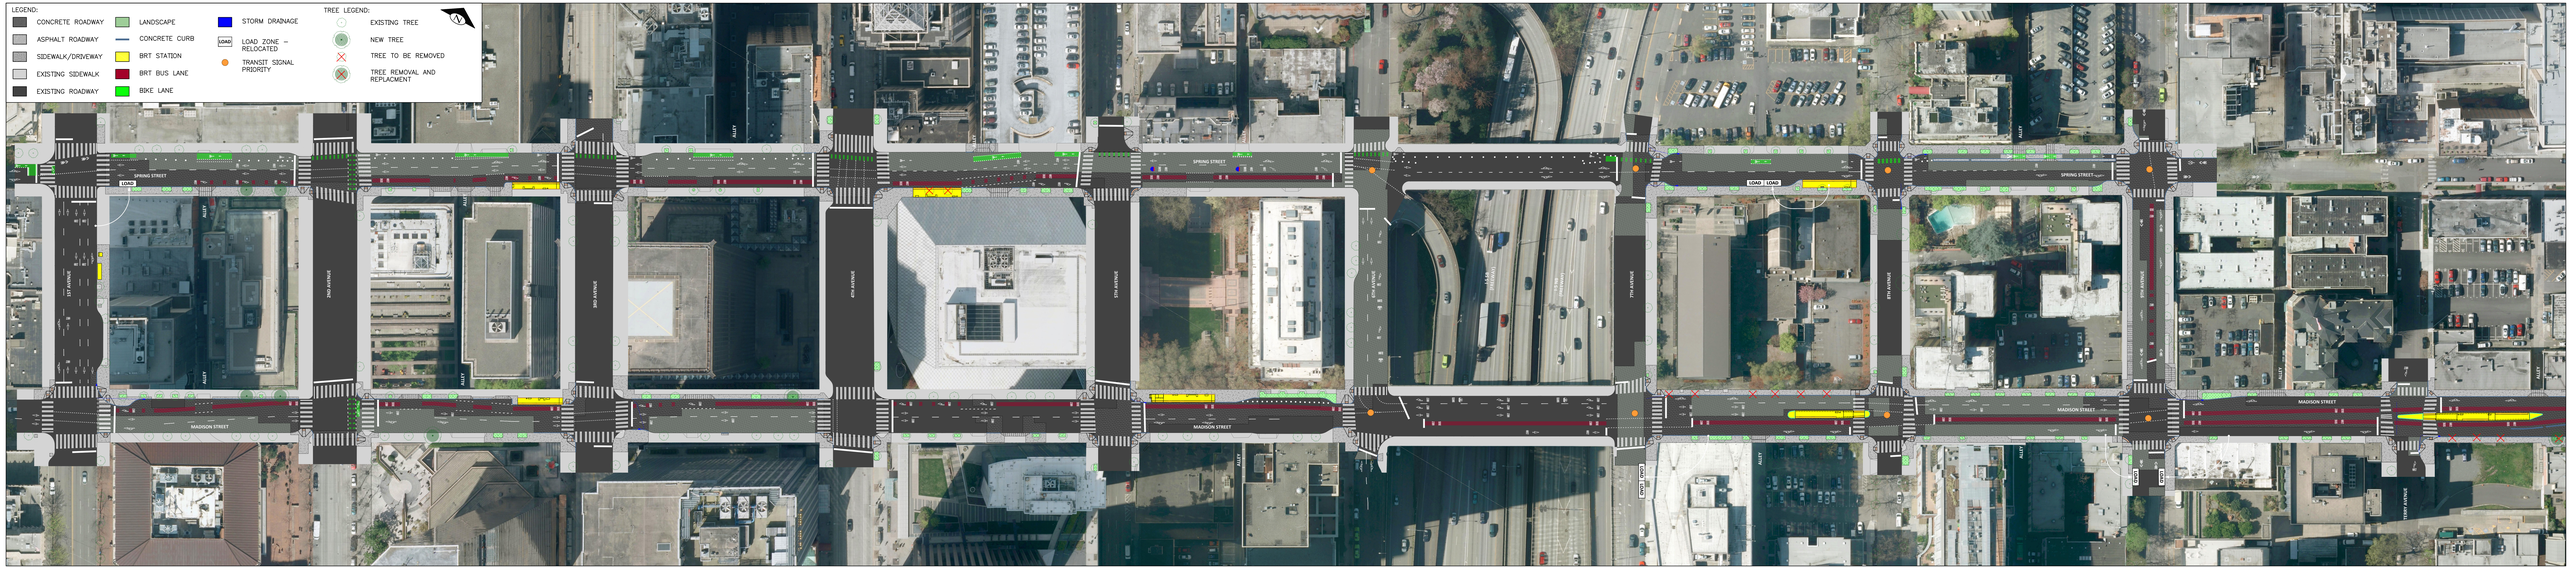
LEGEND:
CONCRETE ROADWAY
ASPHALT ROADWAY
SIDEWALK/DRIVEWAY
EXISTING SIDEWALK
EXISTING ROADWAY
LANDSCAPE
CONCRETE CURB
BRT STATION
BRT BUS LANE
BIKE LANE
STORM DRAINAGE
LOAD
LOAD ZONE – RELOCATED
TRANSIT SIGNAL PRIORITY
TREE LEGEND:
EXISTING TREE
NEW TREE
TREE TO BE REMOVED
TREE REMOVAL AND REPLACMENT
SPRING STREET
MADISON STREET
1ST AVENUE
2ND AVENUE
3RD AVENUE
4TH AVENUE
5TH AVENUE
6TH AVENUE
7TH AVENUE
8TH AVENUE
9TH AVENUE
ALLEY
LOAD