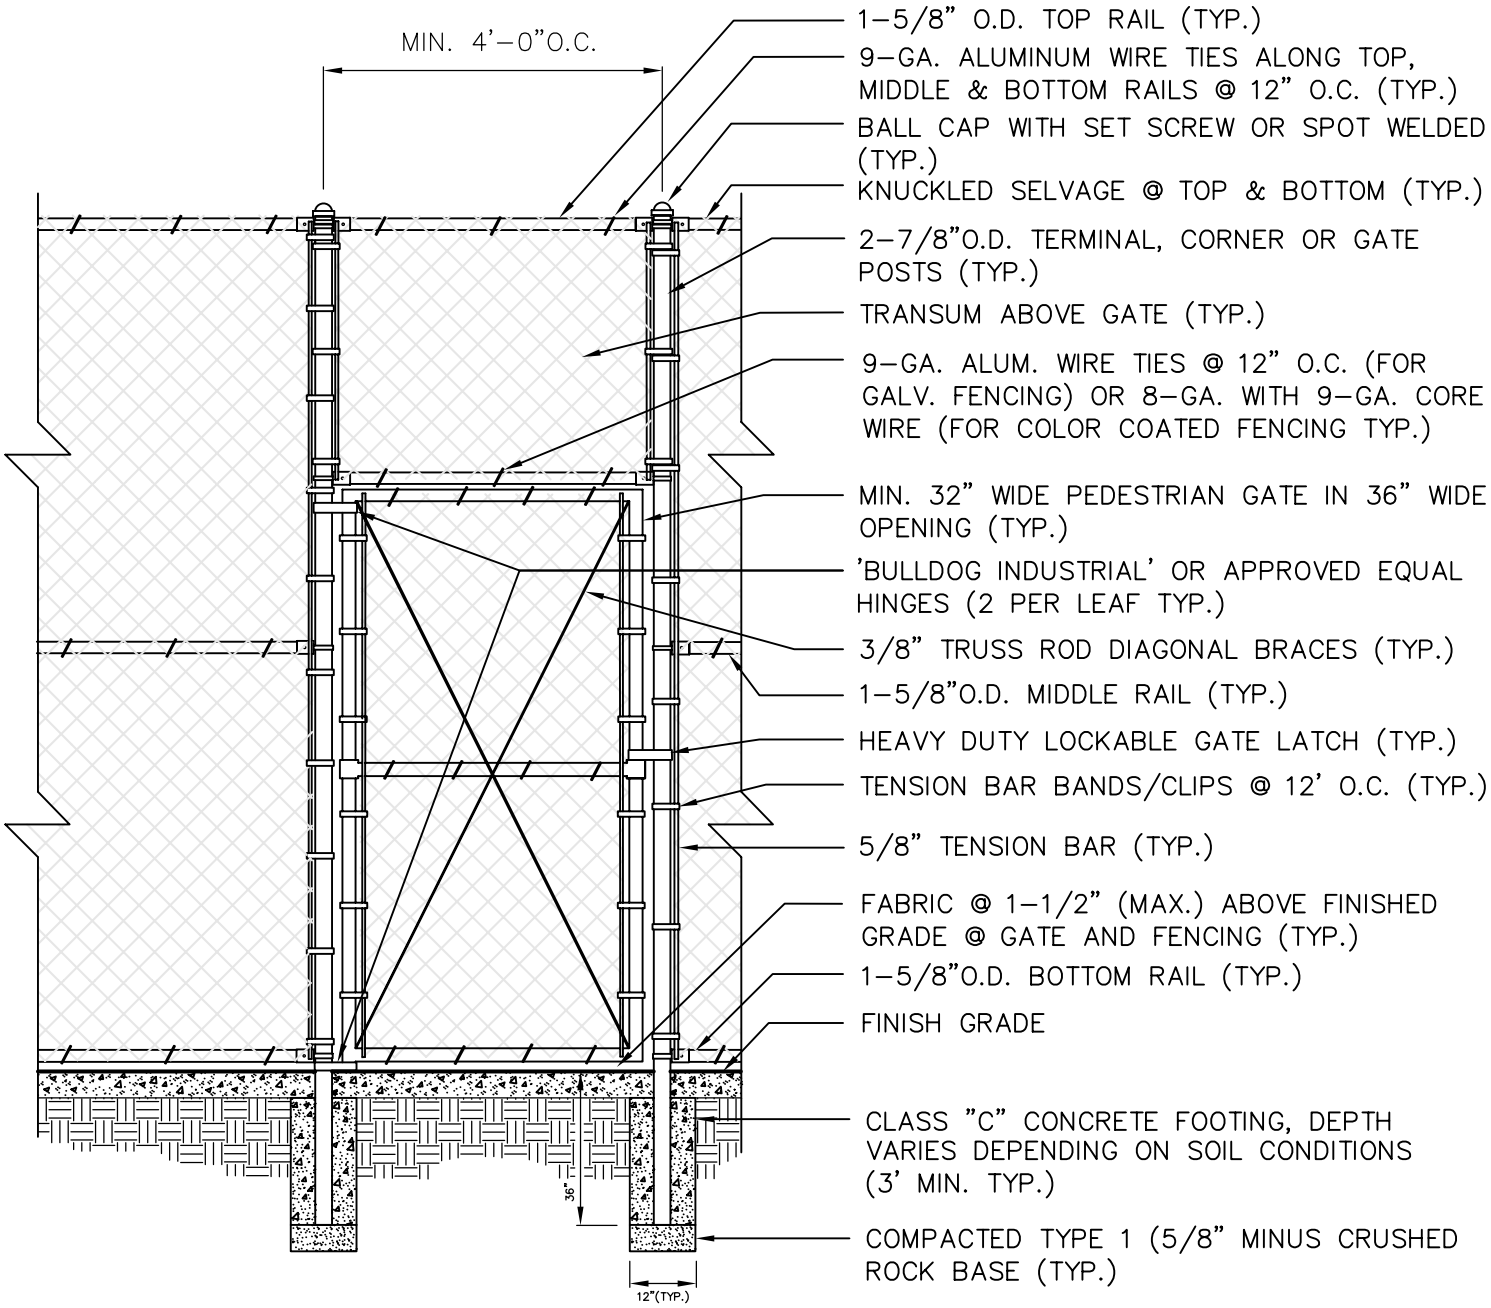

City of Seattle Department of Parks & Recreation	**CHAINLINK PEDESTRIAN GATE DETAIL** **STD. DETAIL NO. 32 31 00.33**