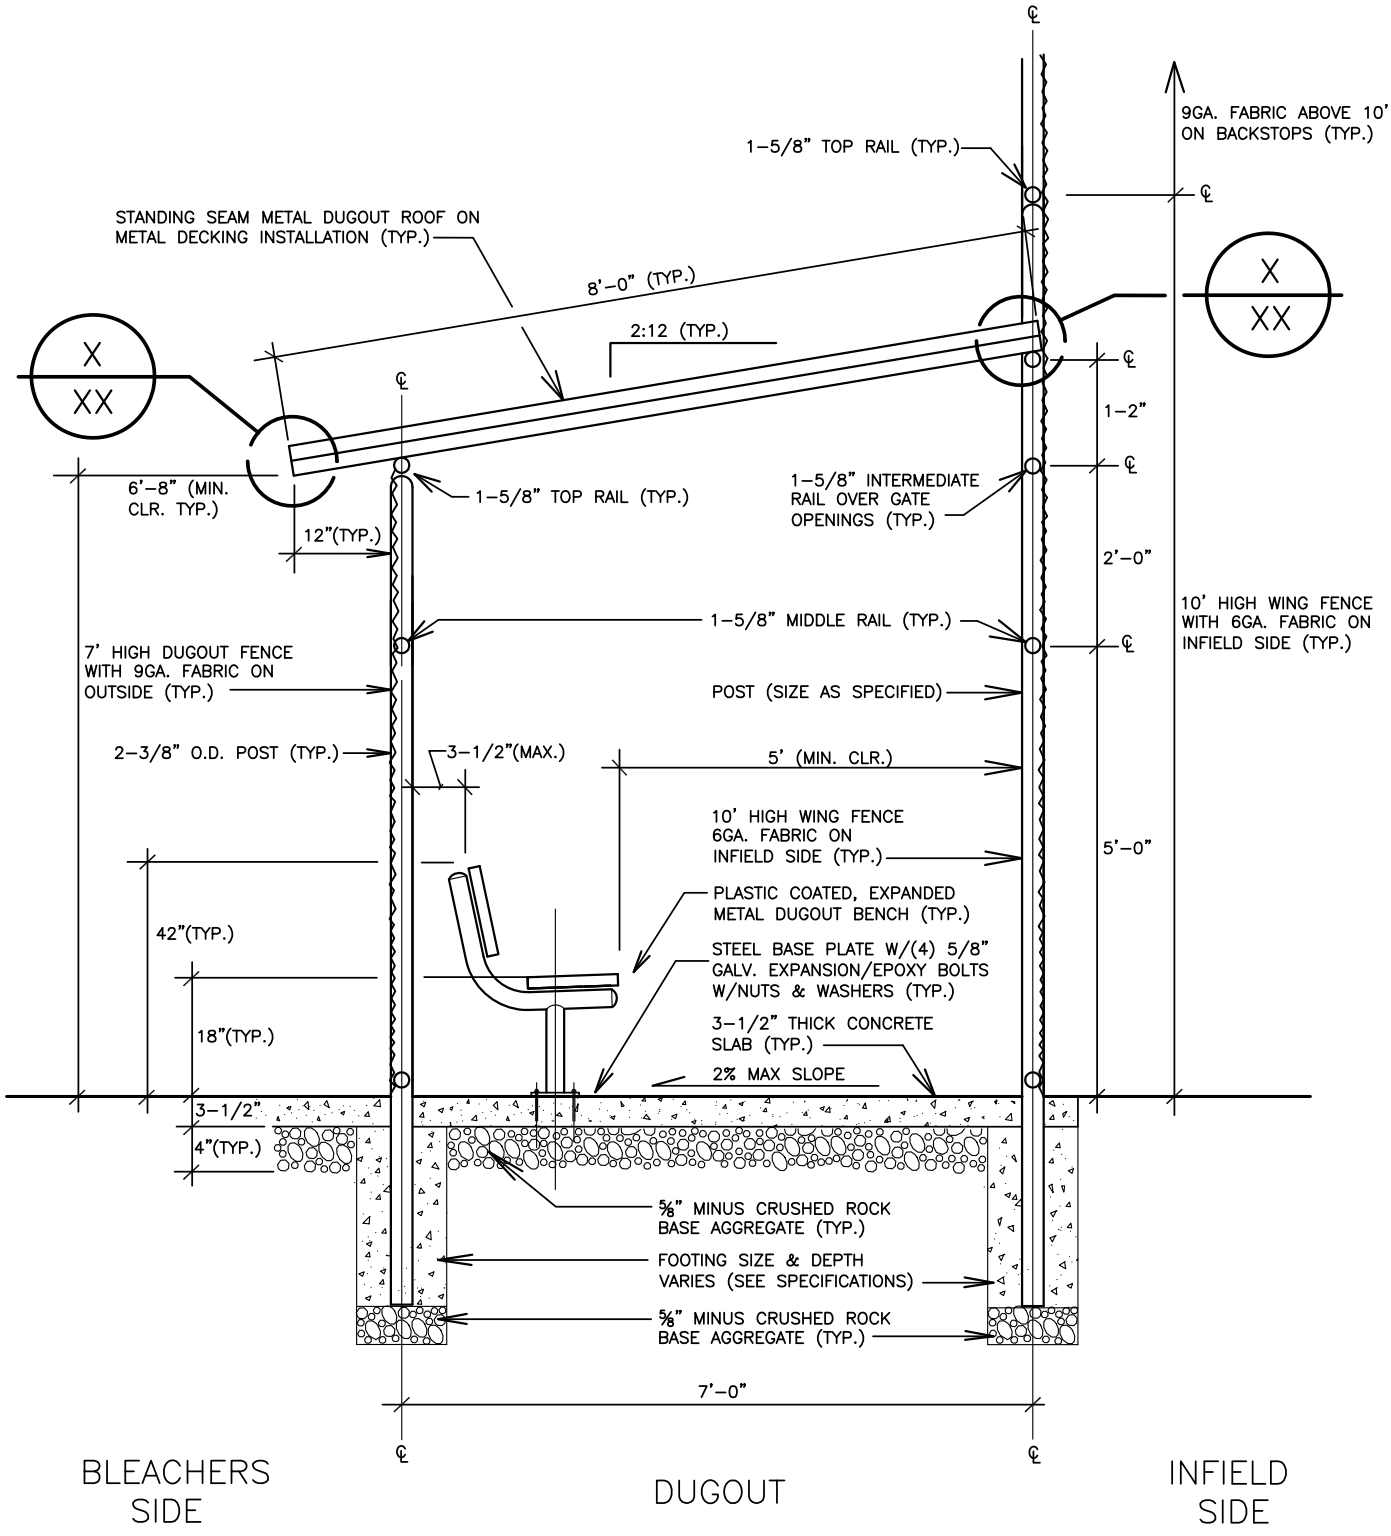

City of Seattle Department of Parks & Recreation	**METAL DUGOUT ROOF - BENCH SECTION** **STD. DETAIL NO. 32 31 13.73**