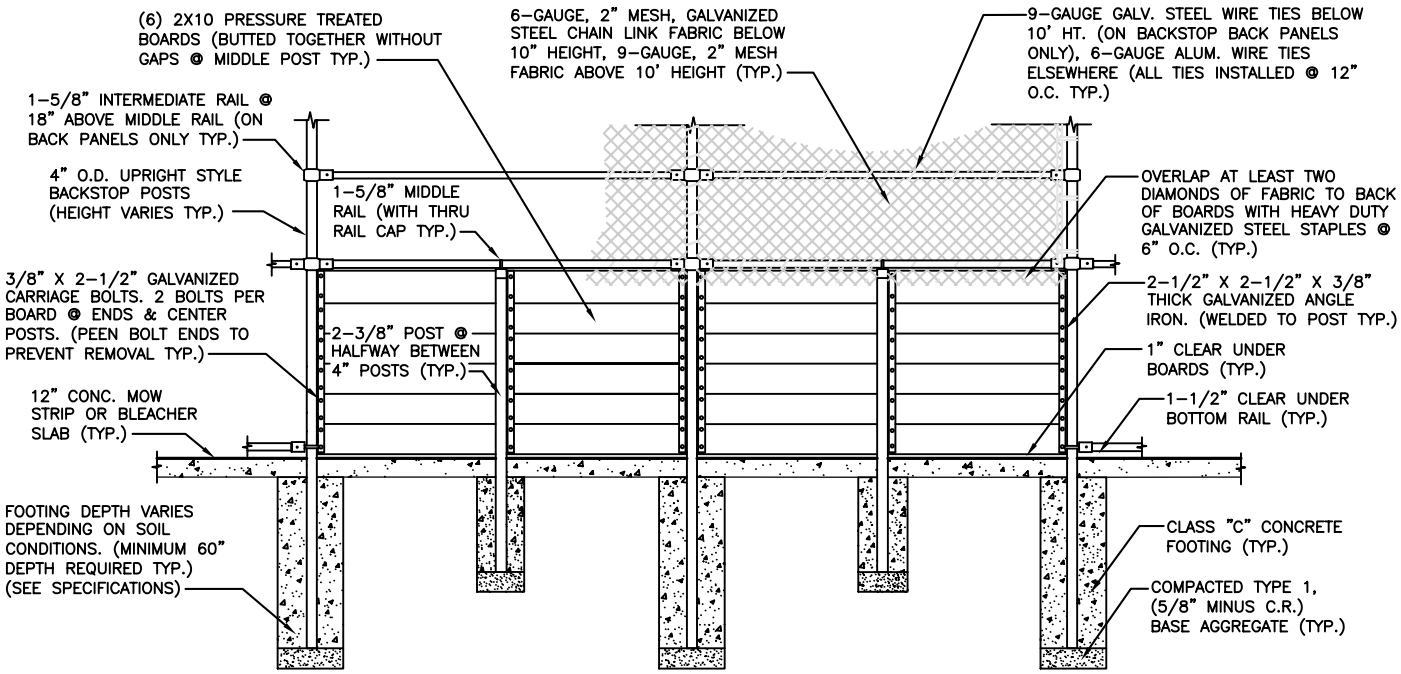

BACK/BLEACHER SIDE

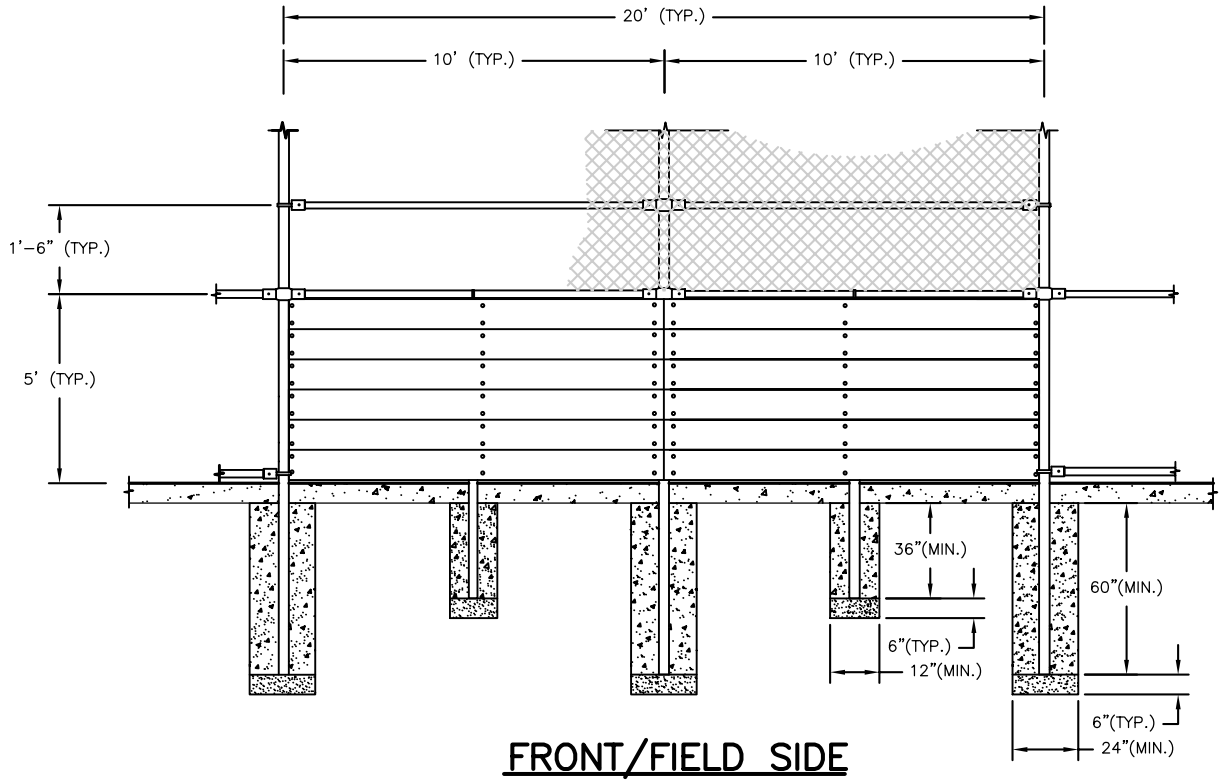

FRONT/FIELD SIDE

City of Seattle Department of Parks & Recreation	**UP-STYLE BACKSTOP BACKBOARDS - TYPICAL ELEVATIONS** **STD. DETAIL NO. 32 31 13.53**