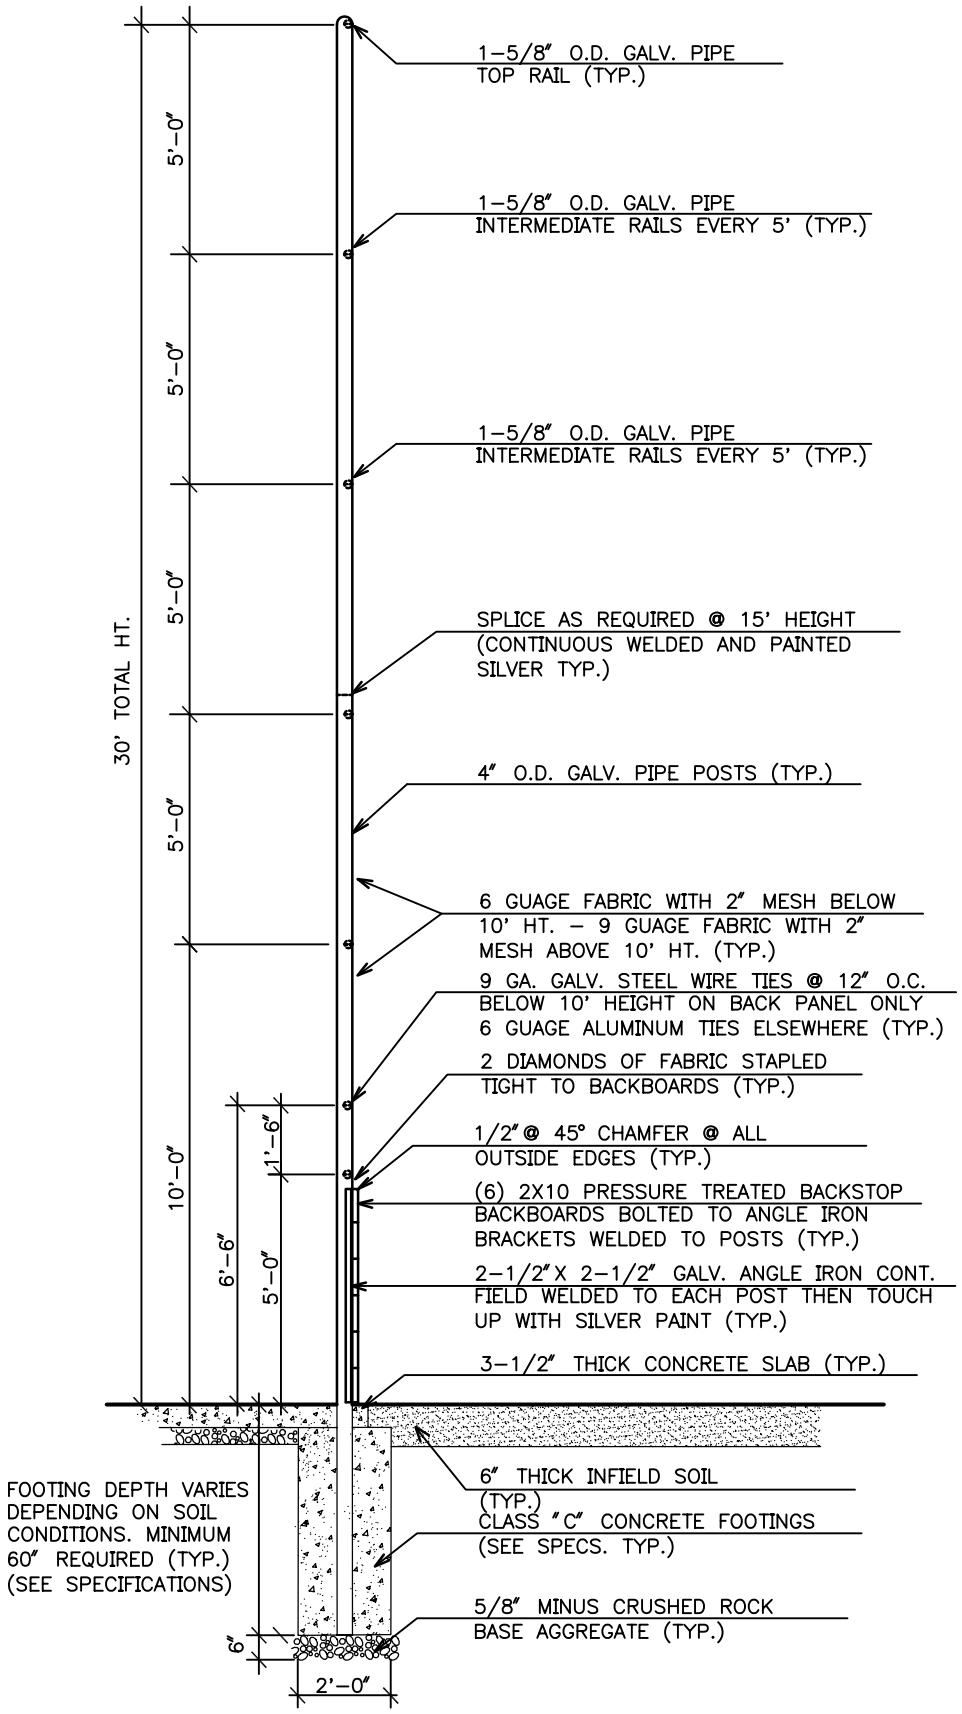

City of Seattle **Department of Parks & Recreation**	**UPRIGHT - STYLE BACKSTOP TYP. SECTION (30' HIGH VERSION)** **STD. DETAIL NO. 32 31 13.36**