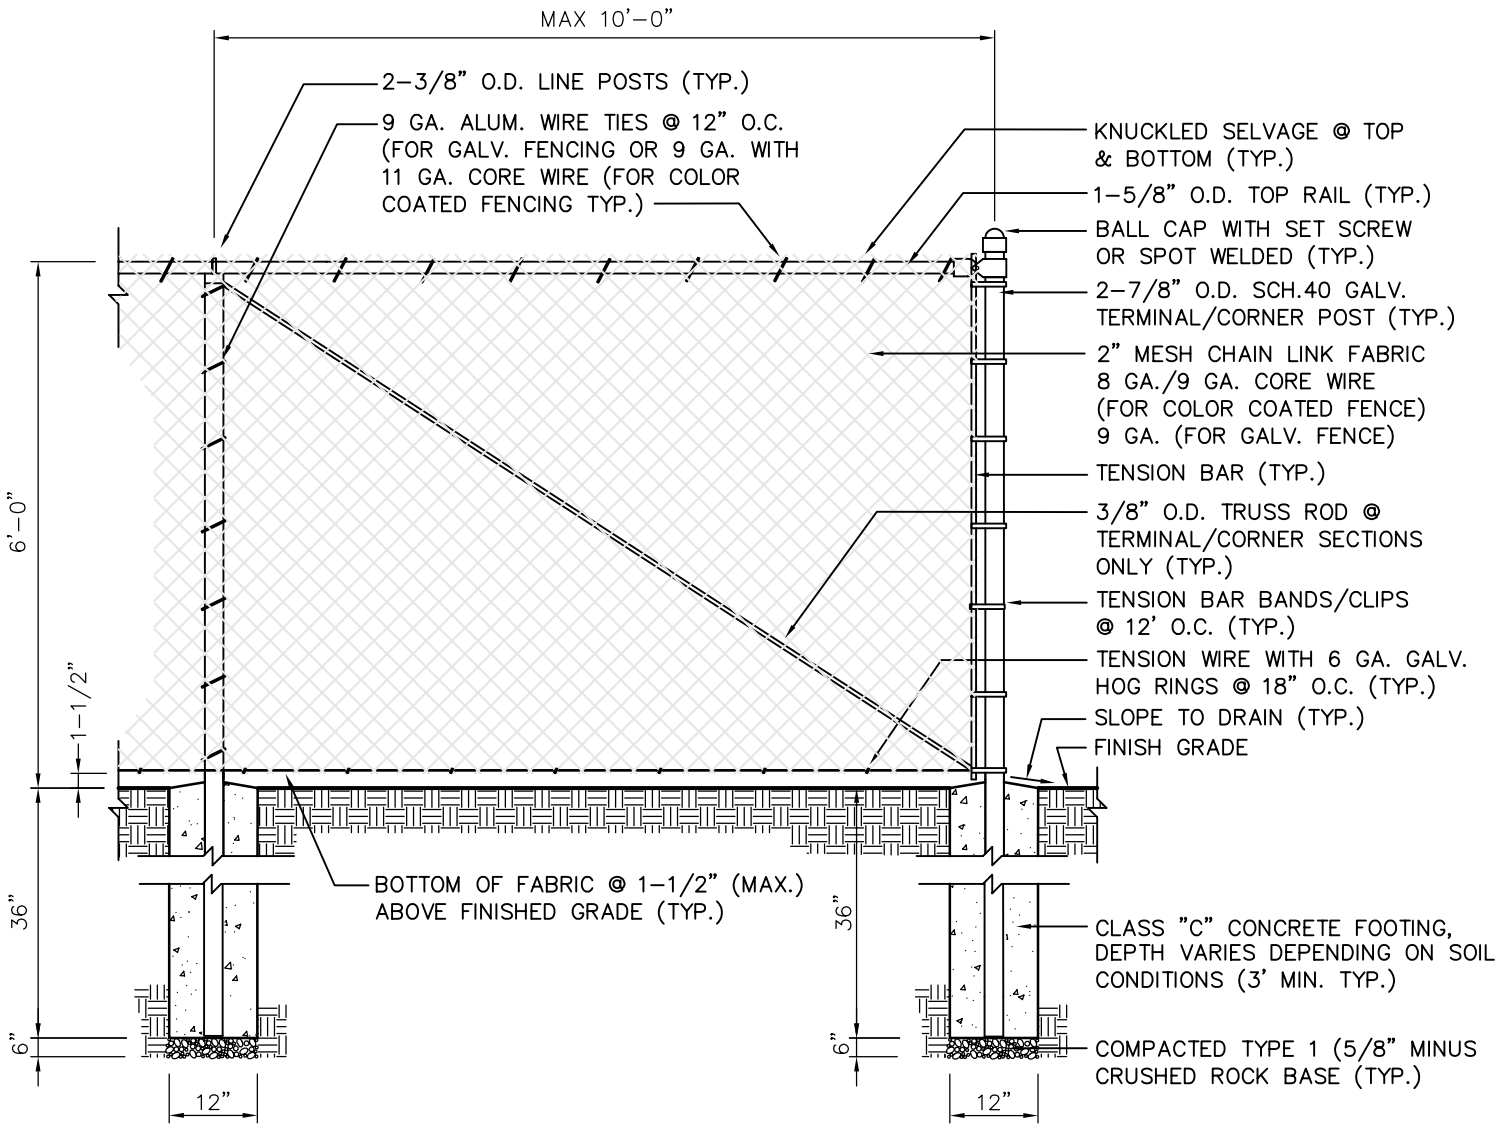

City of Seattle Department of Parks & Recreation	**6' HIGH CHAINLINK FENCE DETAIL** **STD. DETAIL NO. 32 31 00.16**