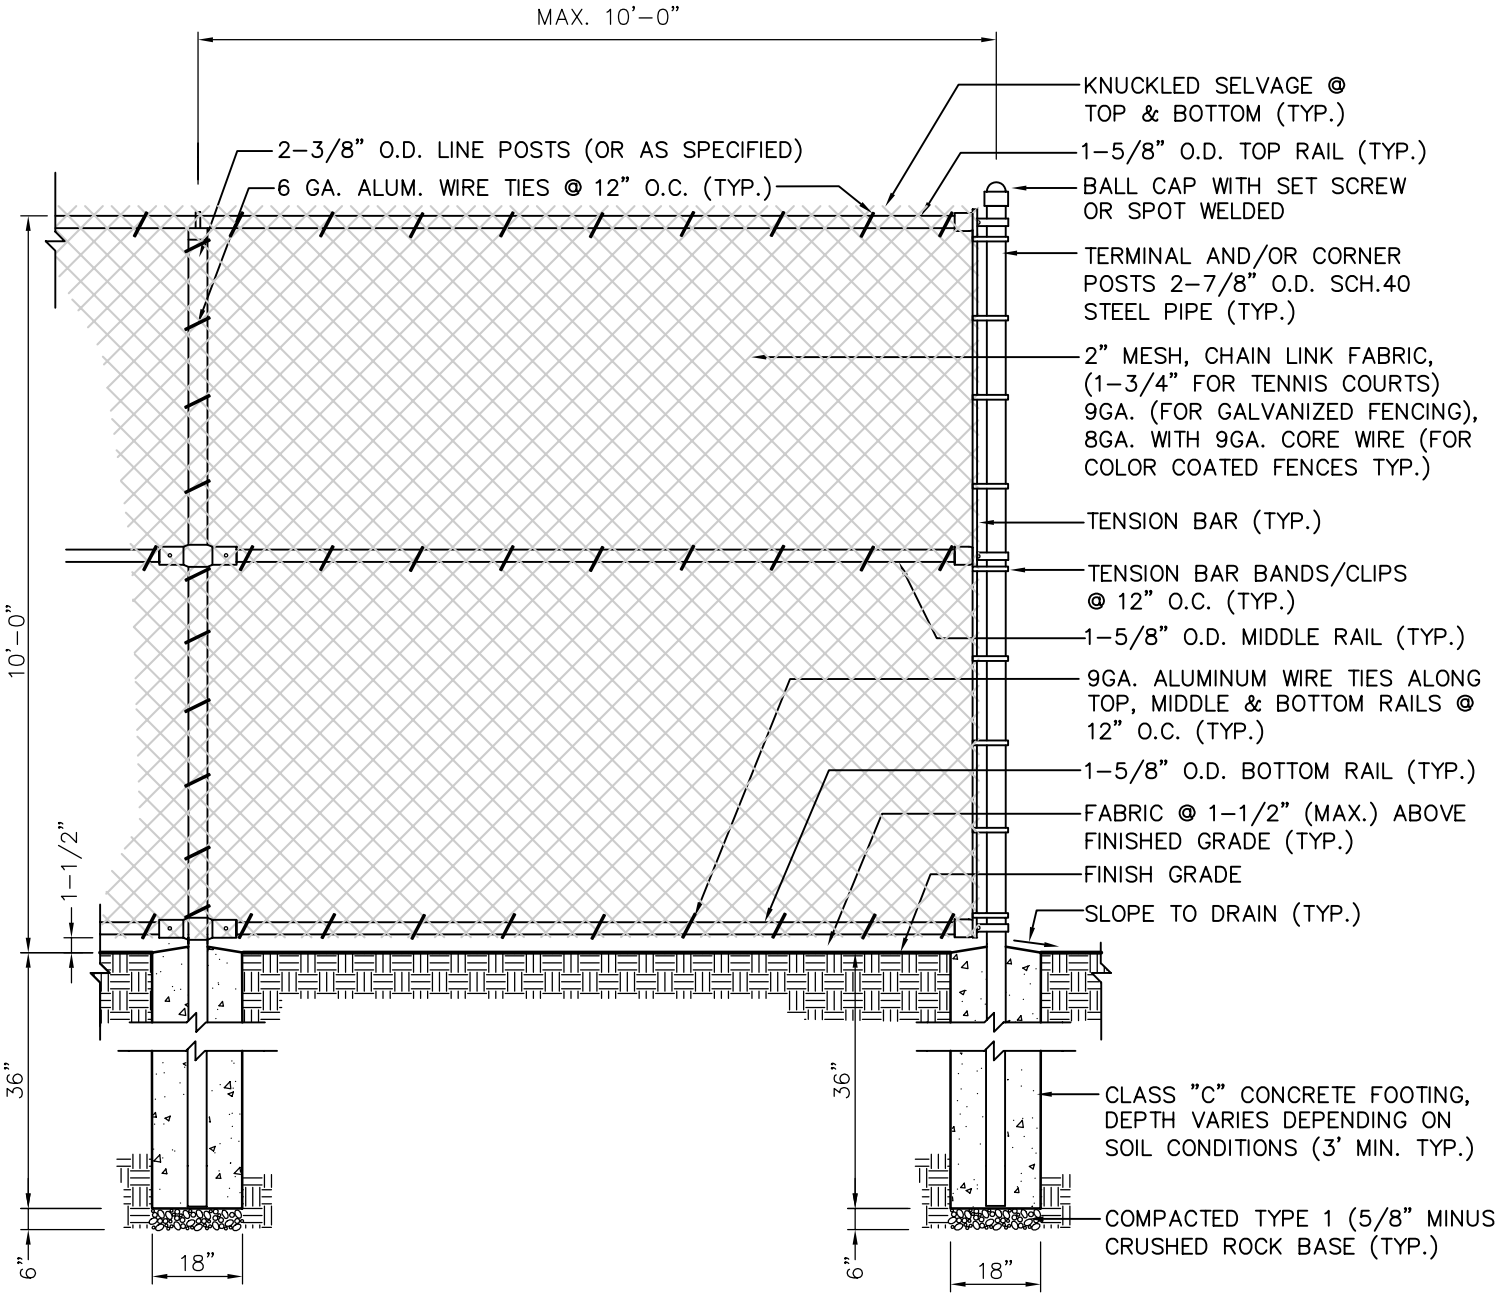

City of Seattle Department of Parks & Recreation	**10' HIGH CHAINLINK FENCING DETAIL** **STD. DETAIL NO. 32 31 00.23**