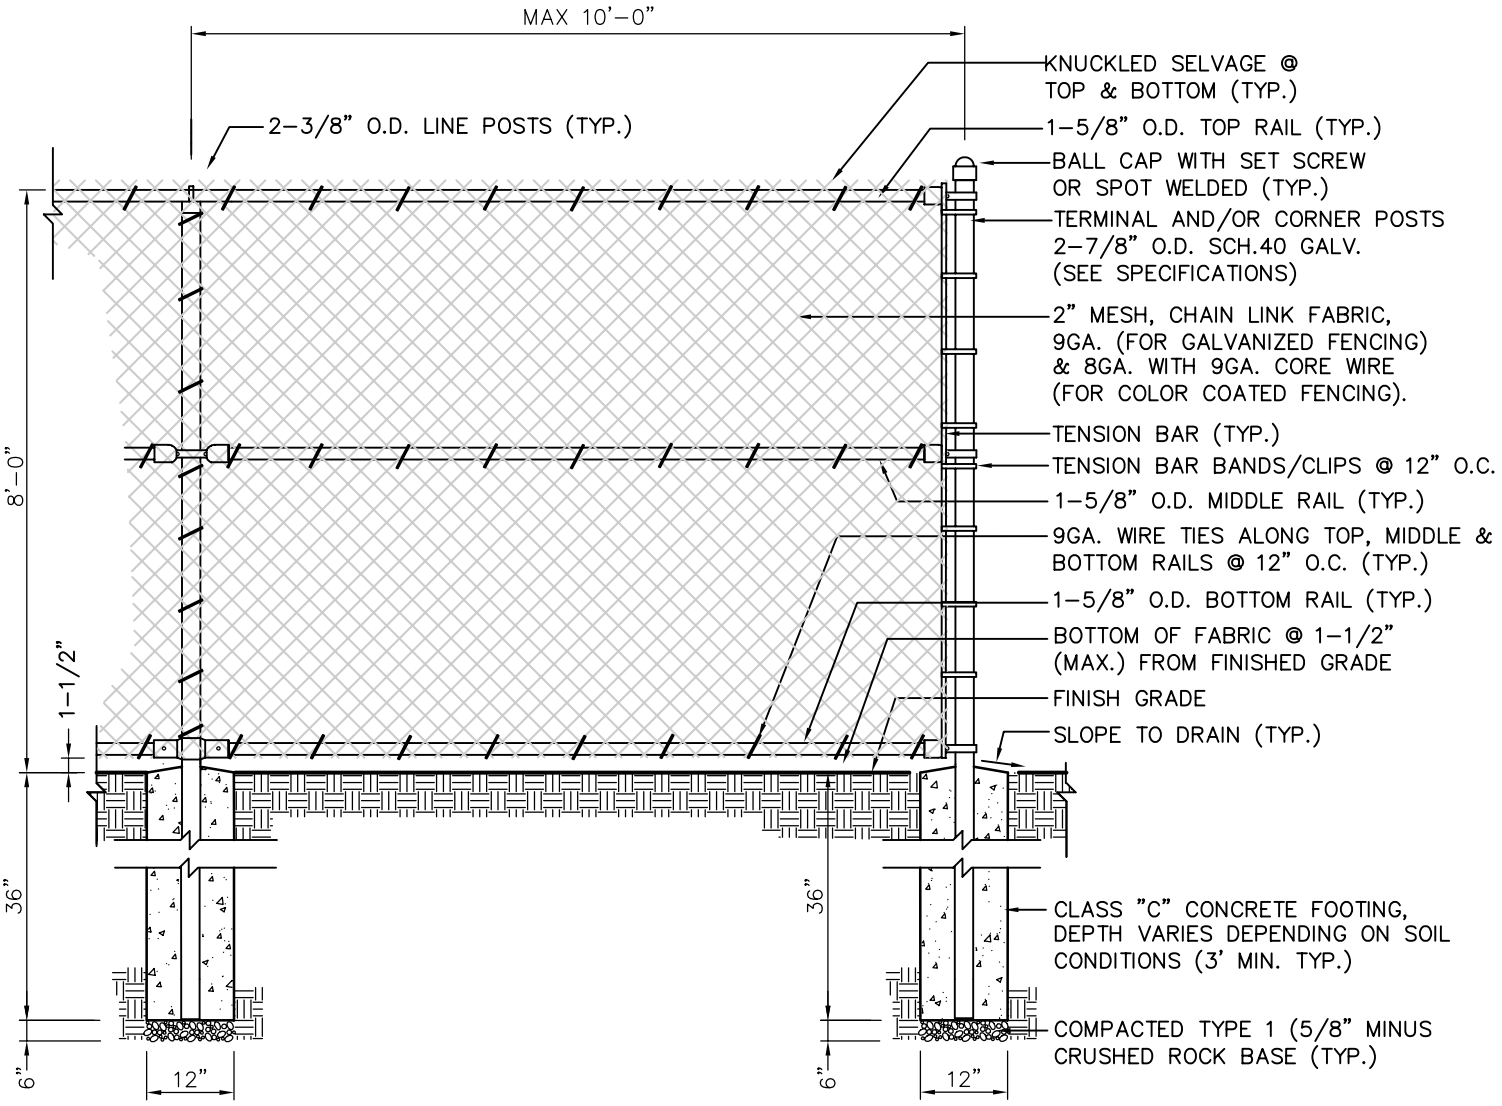

City of Seattle Department of Parks & Recreation	**8' HIGH CHAINLINK FENCING DETAIL** **STD. DETAIL NO. 32 31 00.19**