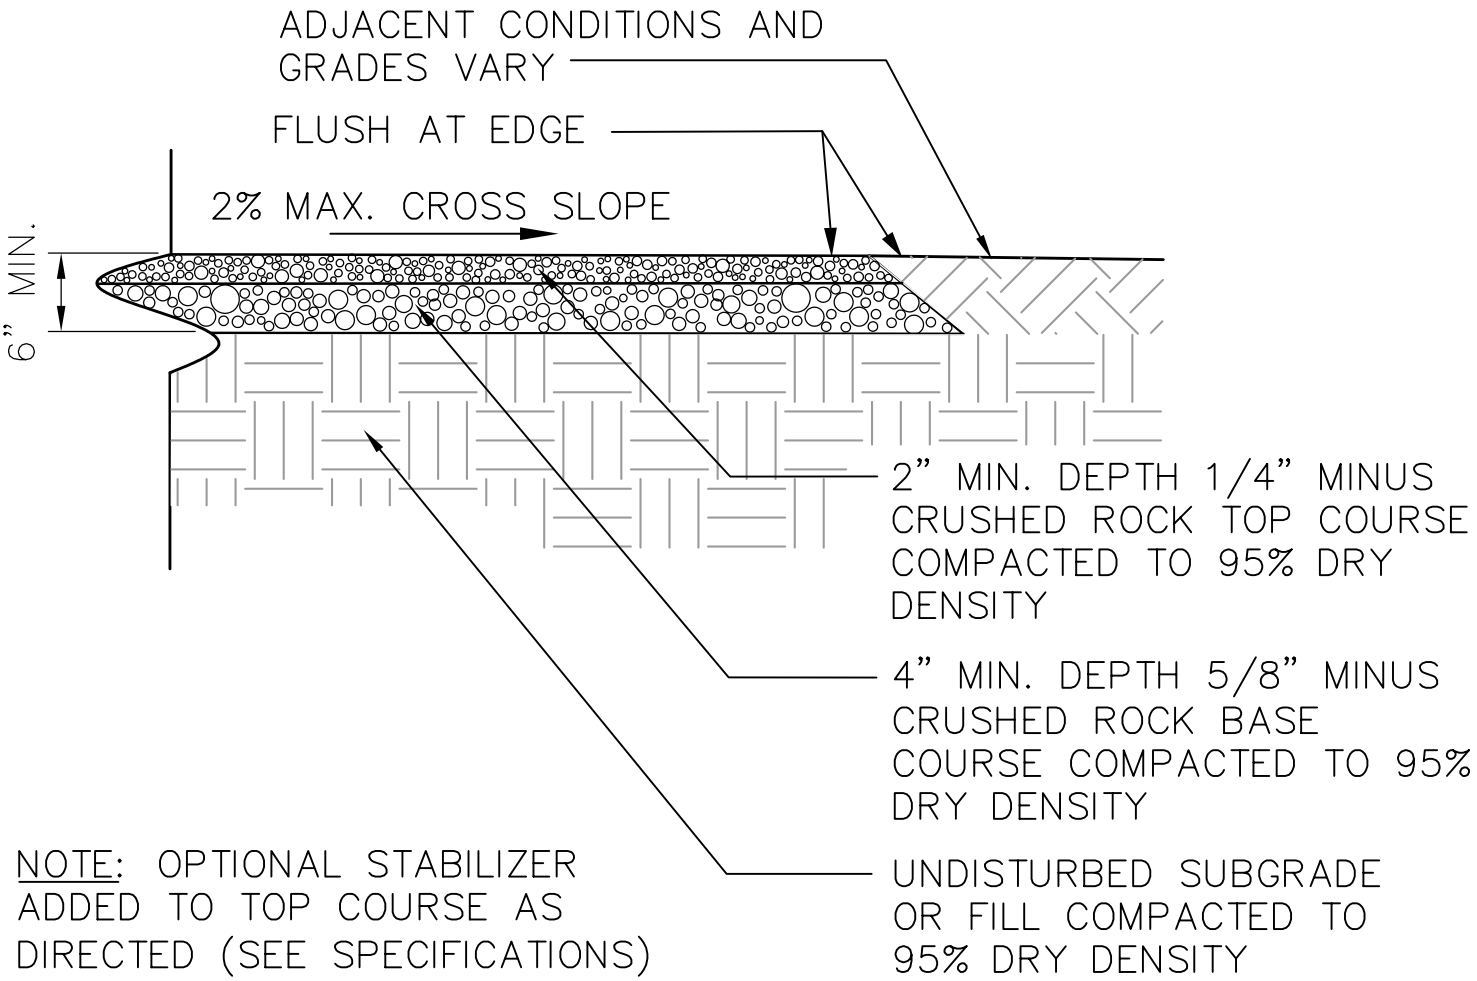

NOTE: OPTIONAL STABILIZER ADDED TO TOP COURSE AS DIRECTED (SEE SPECIFICATIONS)

City of Seattle Department of Parks & Recreation	**1/4" MINUS CRUSHED ROCK PAVING DETAIL** **STD. DETAIL NO. 32 15 43**