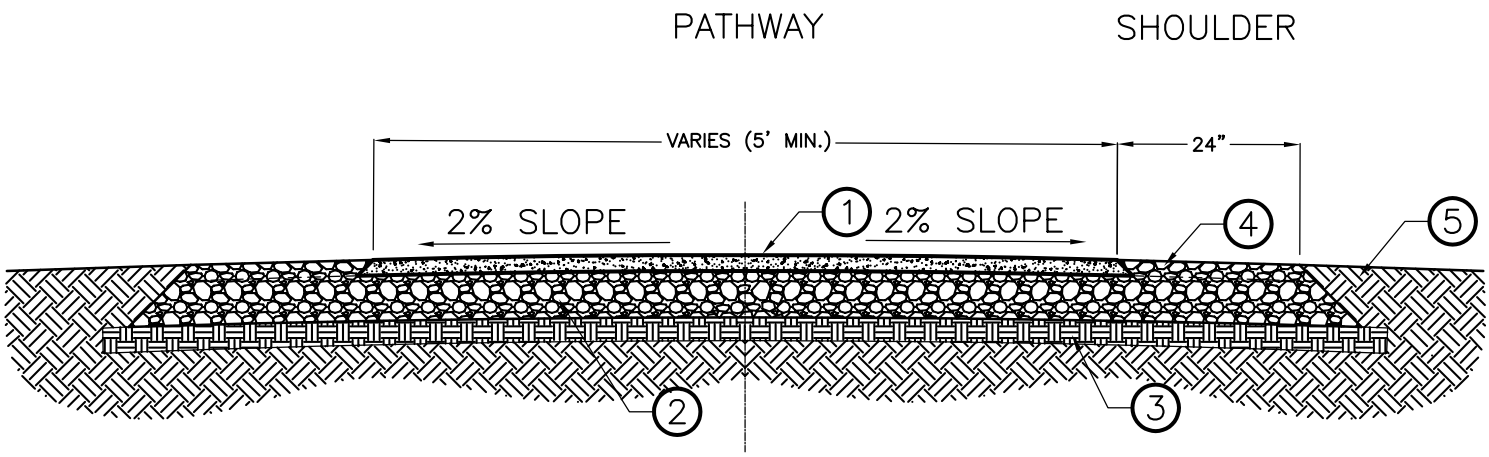

ASPHALT PAVING NOTES:

1. 2" ASPHALT PAVING FOR PATHWAYS (3" FOR VEHICLE TRAFFIC).
2. MIN. 4" COMPACTED DEPTH (6" FOR VEHICLE TRAFFIC) OF 5/8" MINUS CRUSHED ROCK PAVEMENT BASE. EXTEND MIN. 24" BEYOND ASPHALT EDGE AT GRADE.
3. 3" MIN. NATIVE SOIL OR SELECT FILL SUB-BASE COMPACTED TO 95% DRY DENSITY.
4. MIN. 24" SHOULDER BEYOND EDGE OF ALL ASPHALT PAVING.
5. CONDITION BEYOND PAVEMENT SECTION VARIES PER PLAN.

City of Seattle **Department of Parks & Recreation**	**ASPHALT PATHWAY PAVING DETAIL** **STD. DETAIL NO. 32 12 23**