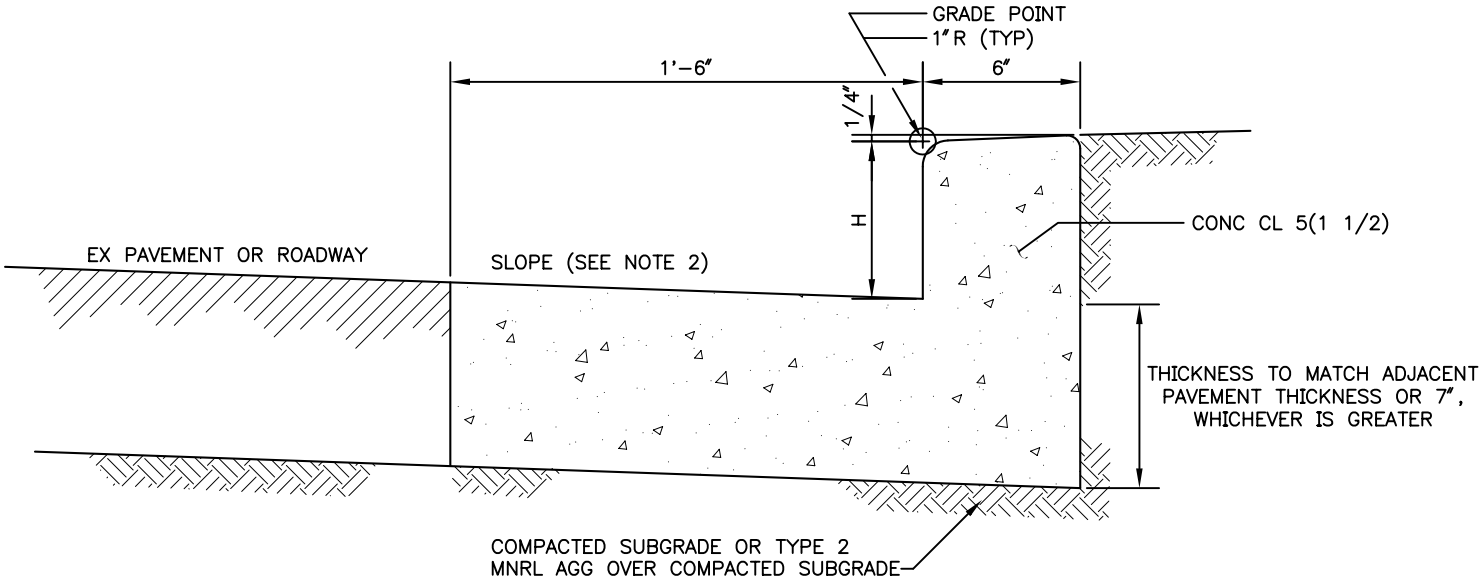

410B CURB & GUTTER

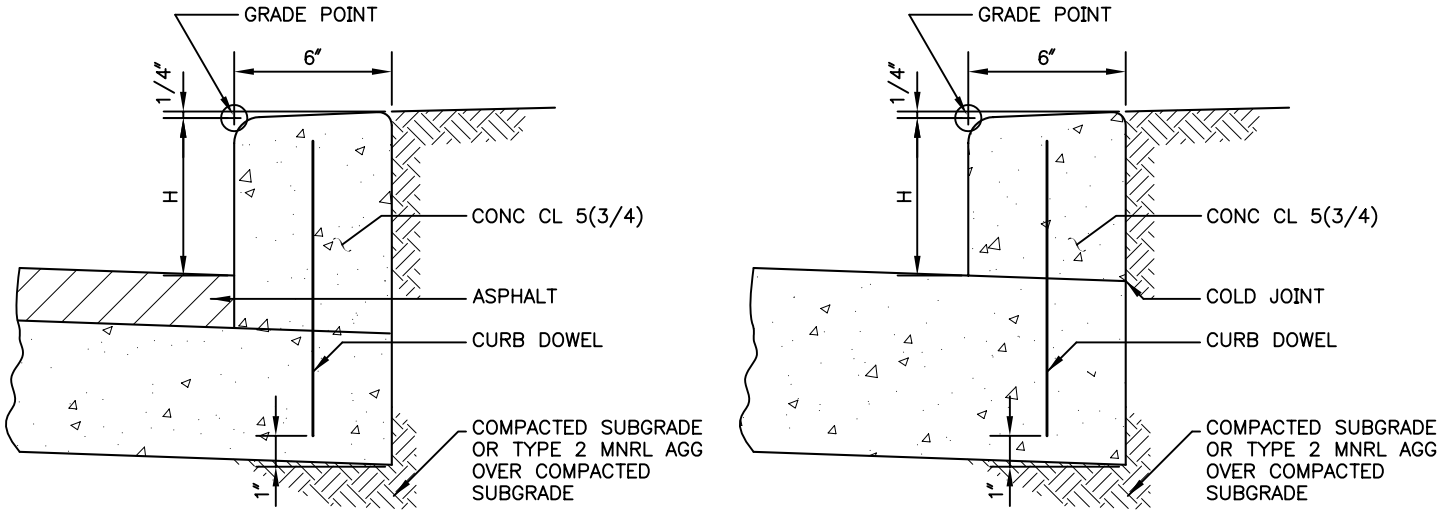

410C CURB

NOTES:

1. "H" SHALL BE 6" FROM FINISHED ROADWAY GRADE UNLESS OTHERWISE SHOWN ON DRAWINGS
2. GUTTER SHALL BE SLOPED THE SAME AS ADJACENT PAVEMENT OR 2% MIN, WHICHEVER IS GREATER.
3. SEE STD PLAN NO 411 FOR CURB DOWELS

City of Seattle Department of Parks & Recreation	**COS CONCRETE CURB - TYPE 410B&C** **STD. DETAIL NO. 32 16 19**