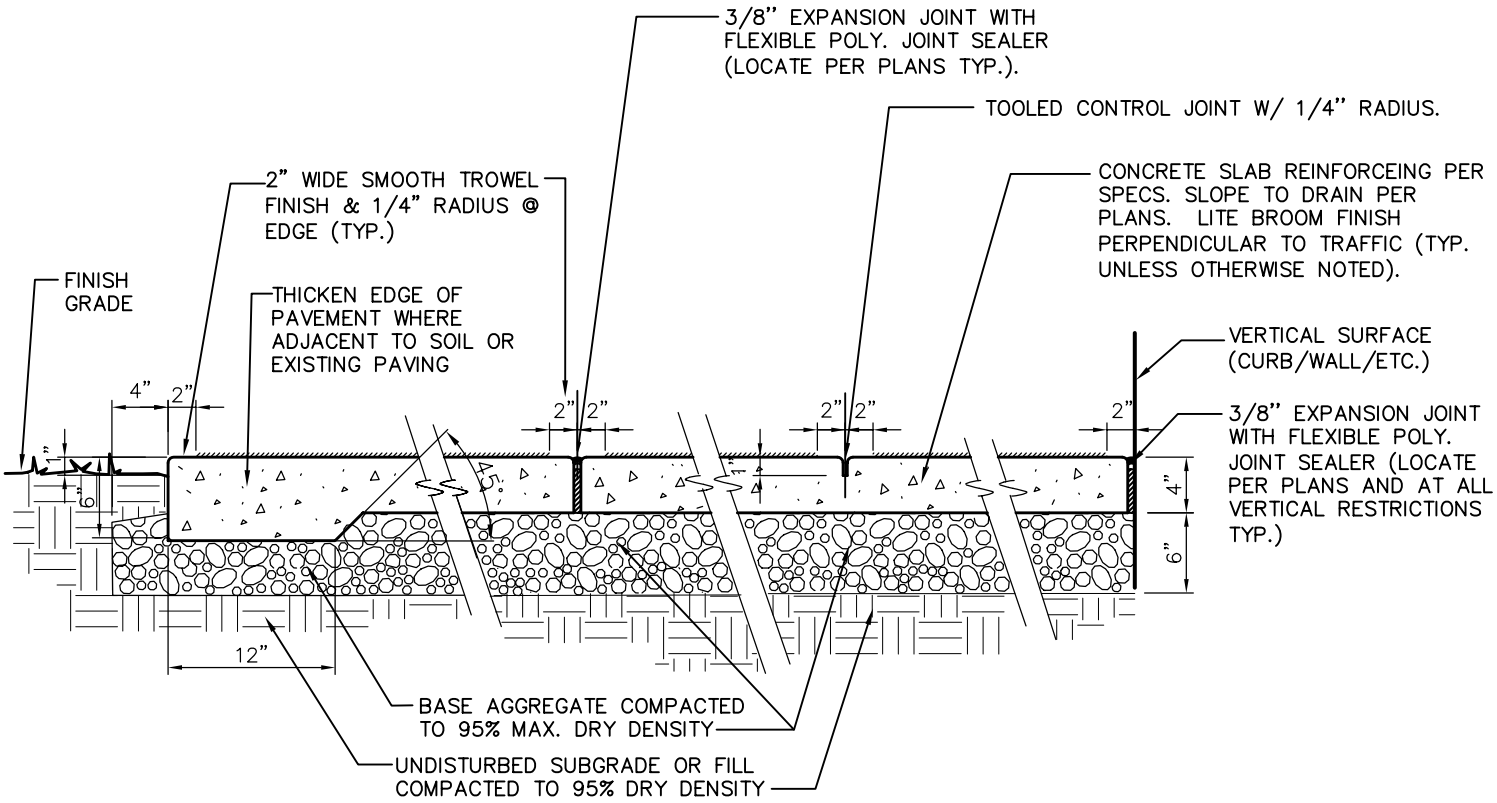

THICKENED EDGE

THROUGH (EXPANSION) JOINT (TJ)

CONTROL JOINT (CJ)

PAVING @ VERTICAL EDGE EXPANSION JOINT

City of Seattle Department of Parks & Recreation	**CONCRETE PAVING - JOINTS DETAILS** **STD. DETAIL NO. 32 13 73**