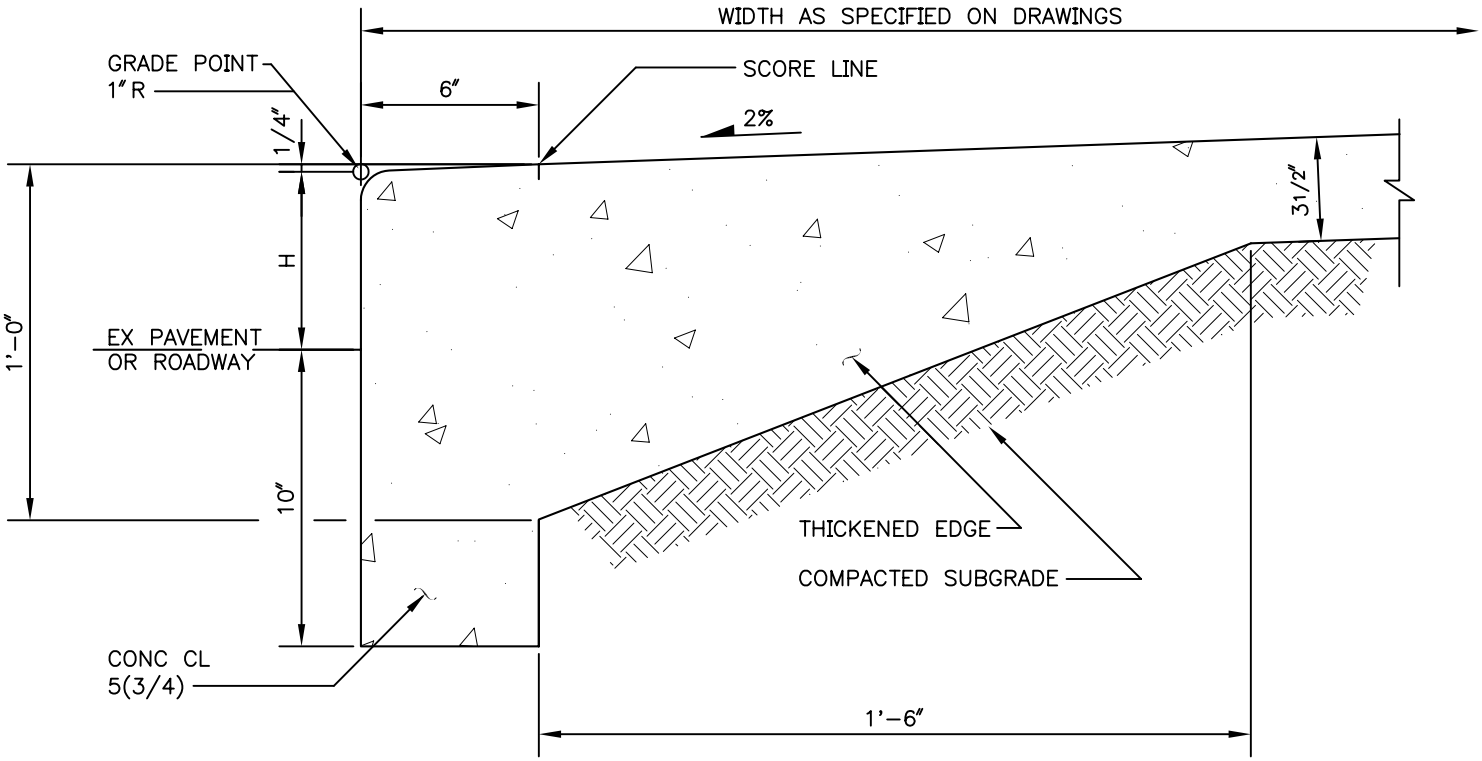

NOTES:

1. "H" SHALL BE 6" FROM FINISHED GRADE UNLESS OTHERWISE SPECIFIED ON DRAWINGS
2. VERTICAL BACKFACE OF CURB SHALL BE FORMED AGAINST NATIVE EARTH WHERE PRACTICAL, OTHERWISE BY BACKFORM LEFT IN PLACE

City of Seattle **Department of Parks & Recreation**	**COS CONC SIDEWALK & MONOLITHIC CURB** **STD. DETAIL NO. 32 16 33**