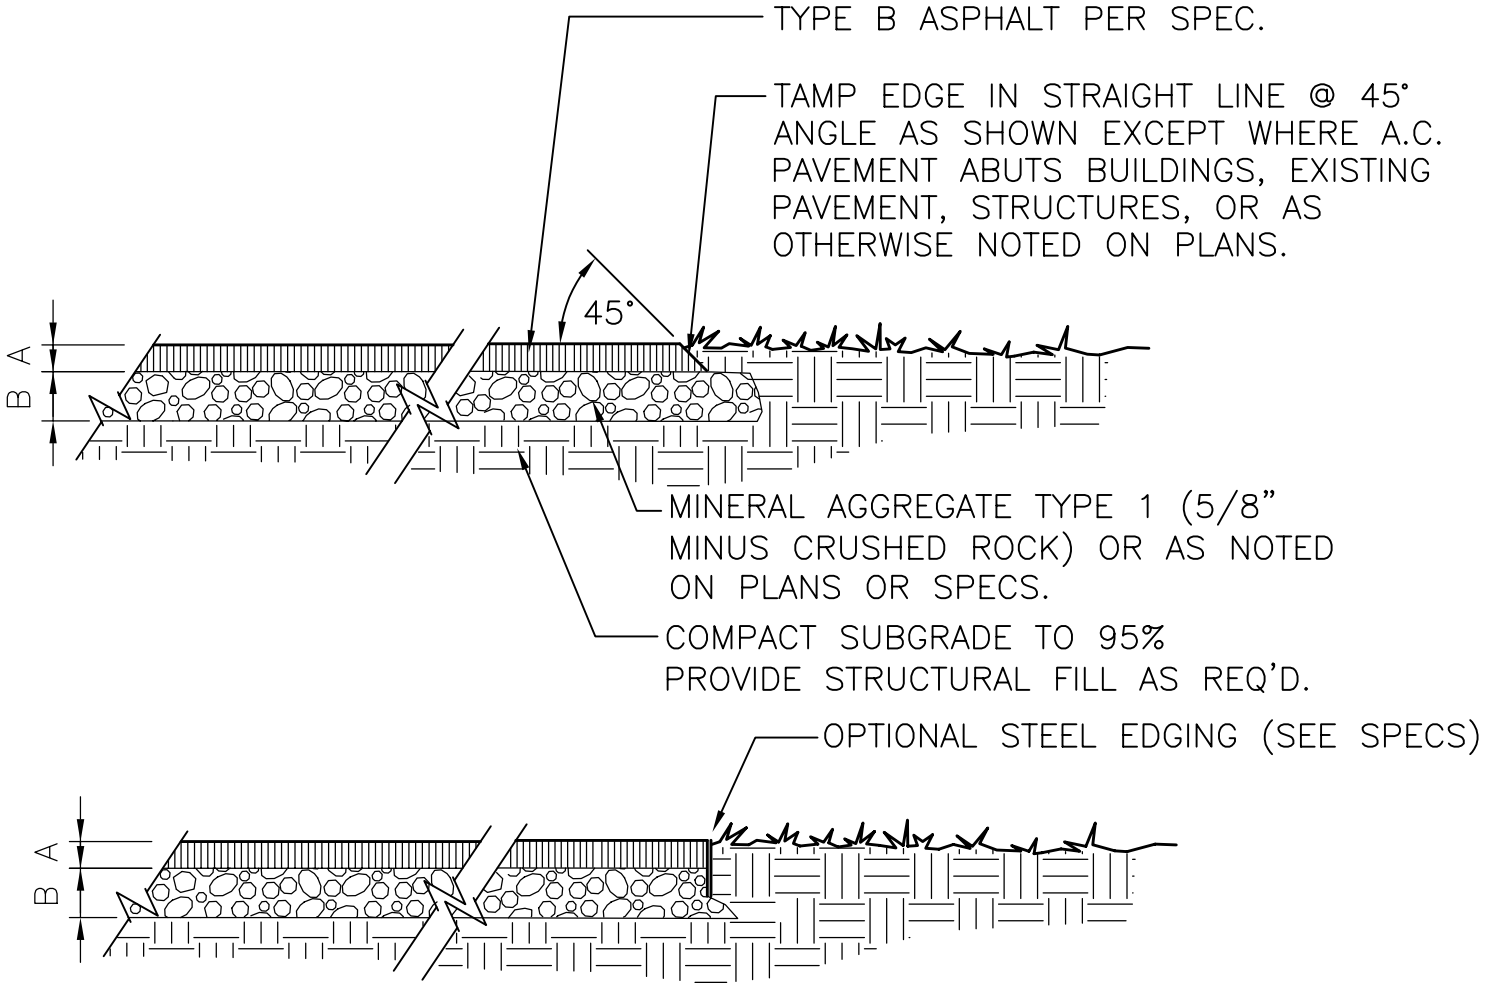

PAVEMENT THICKNESS	A	B
FOR PEDESTRIAN PATH	2"	4"
FOR VEHICLE ACCESS ROAD	3"	6"

City of Seattle
Department of Parks & Recreation

ASPHALT PAVING DETAILS

STD. DETAIL NO. 32 12 16