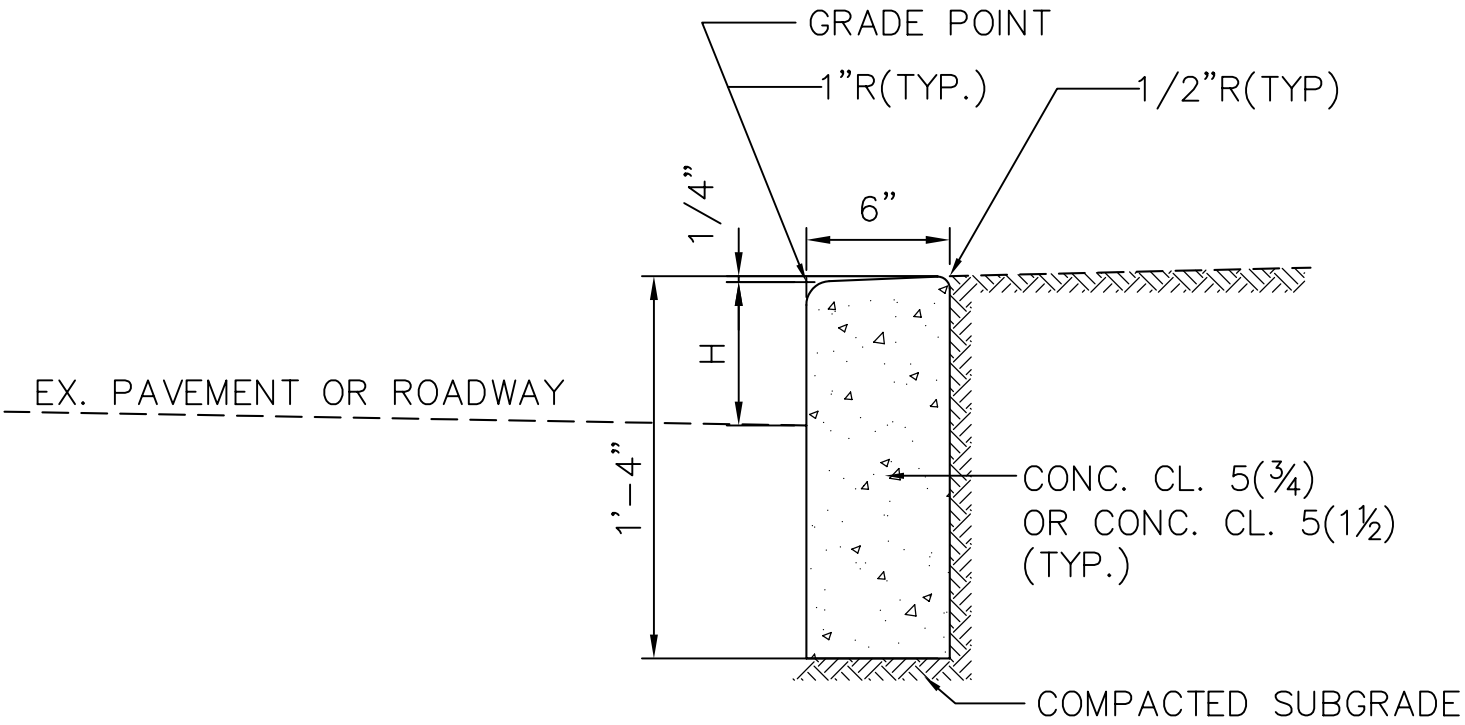

NOTE:

"H" SHALL BE 6" FROM FINISHED ROADWAY GRADE UNLESS OTHERWISE SPECIFIED.

FOR TYPE 410A CURB, INSTALL ½" THROUGH JOINTS FULL DEPTH TO MATCH JOINTS OF EXISTING PAVEMENT.

GUTTER SHALL BE SLOPED THE SAME AS ADJACENT PAVEMENT OR 2% MIN., WHICHEVER IS GREATER.

SEE STD. PLAN NO. 411 FOR CURB DOWELS.

City of Seattle **Department of Parks & Recreation**	**COS CONCRETE CURB - TYPE 410A** **STD. DETAIL NO. 32 16 16**