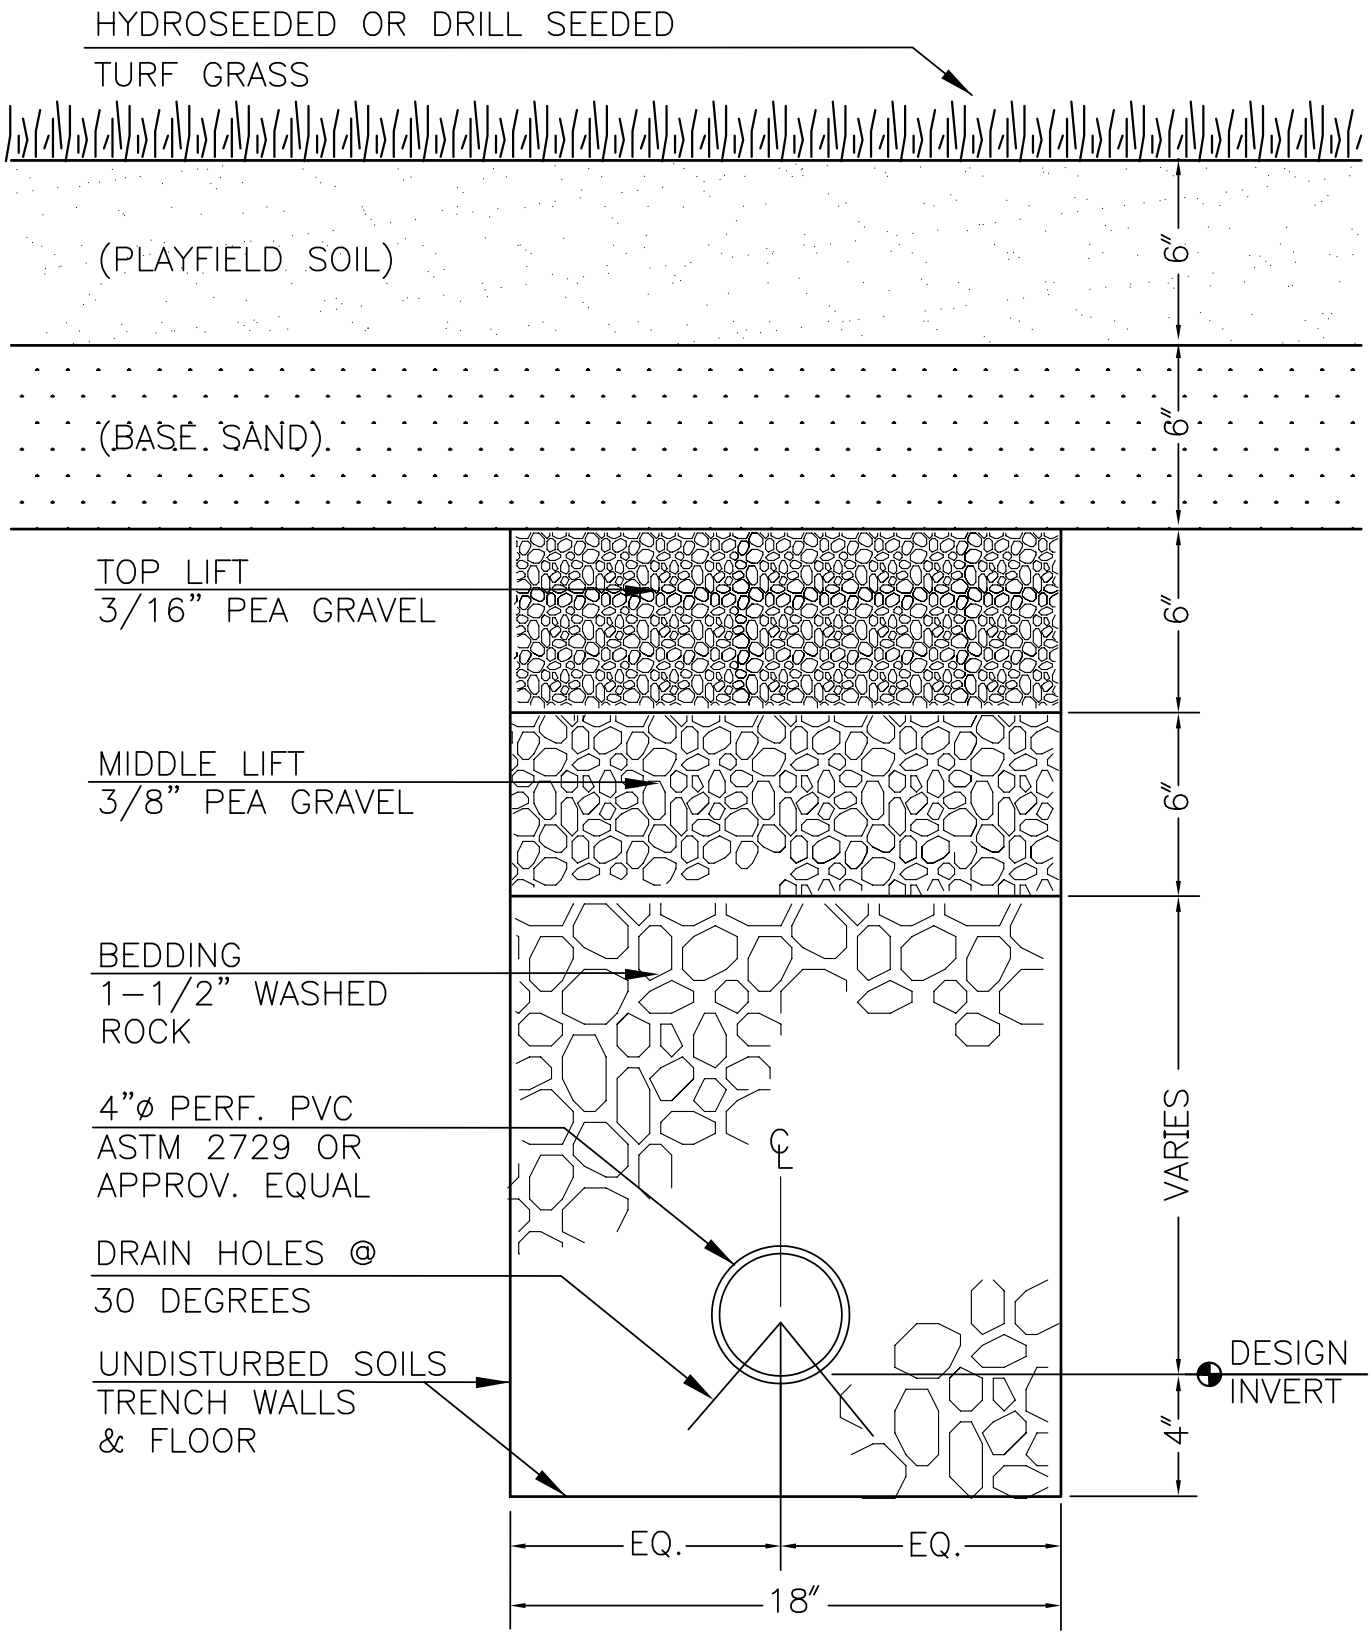

City of Seattle Department of Parks & Recreation	**SUB-SURFACE TRENCH DRAIN DETAIL** **STD. DETAIL NO. 33 49 26.26**