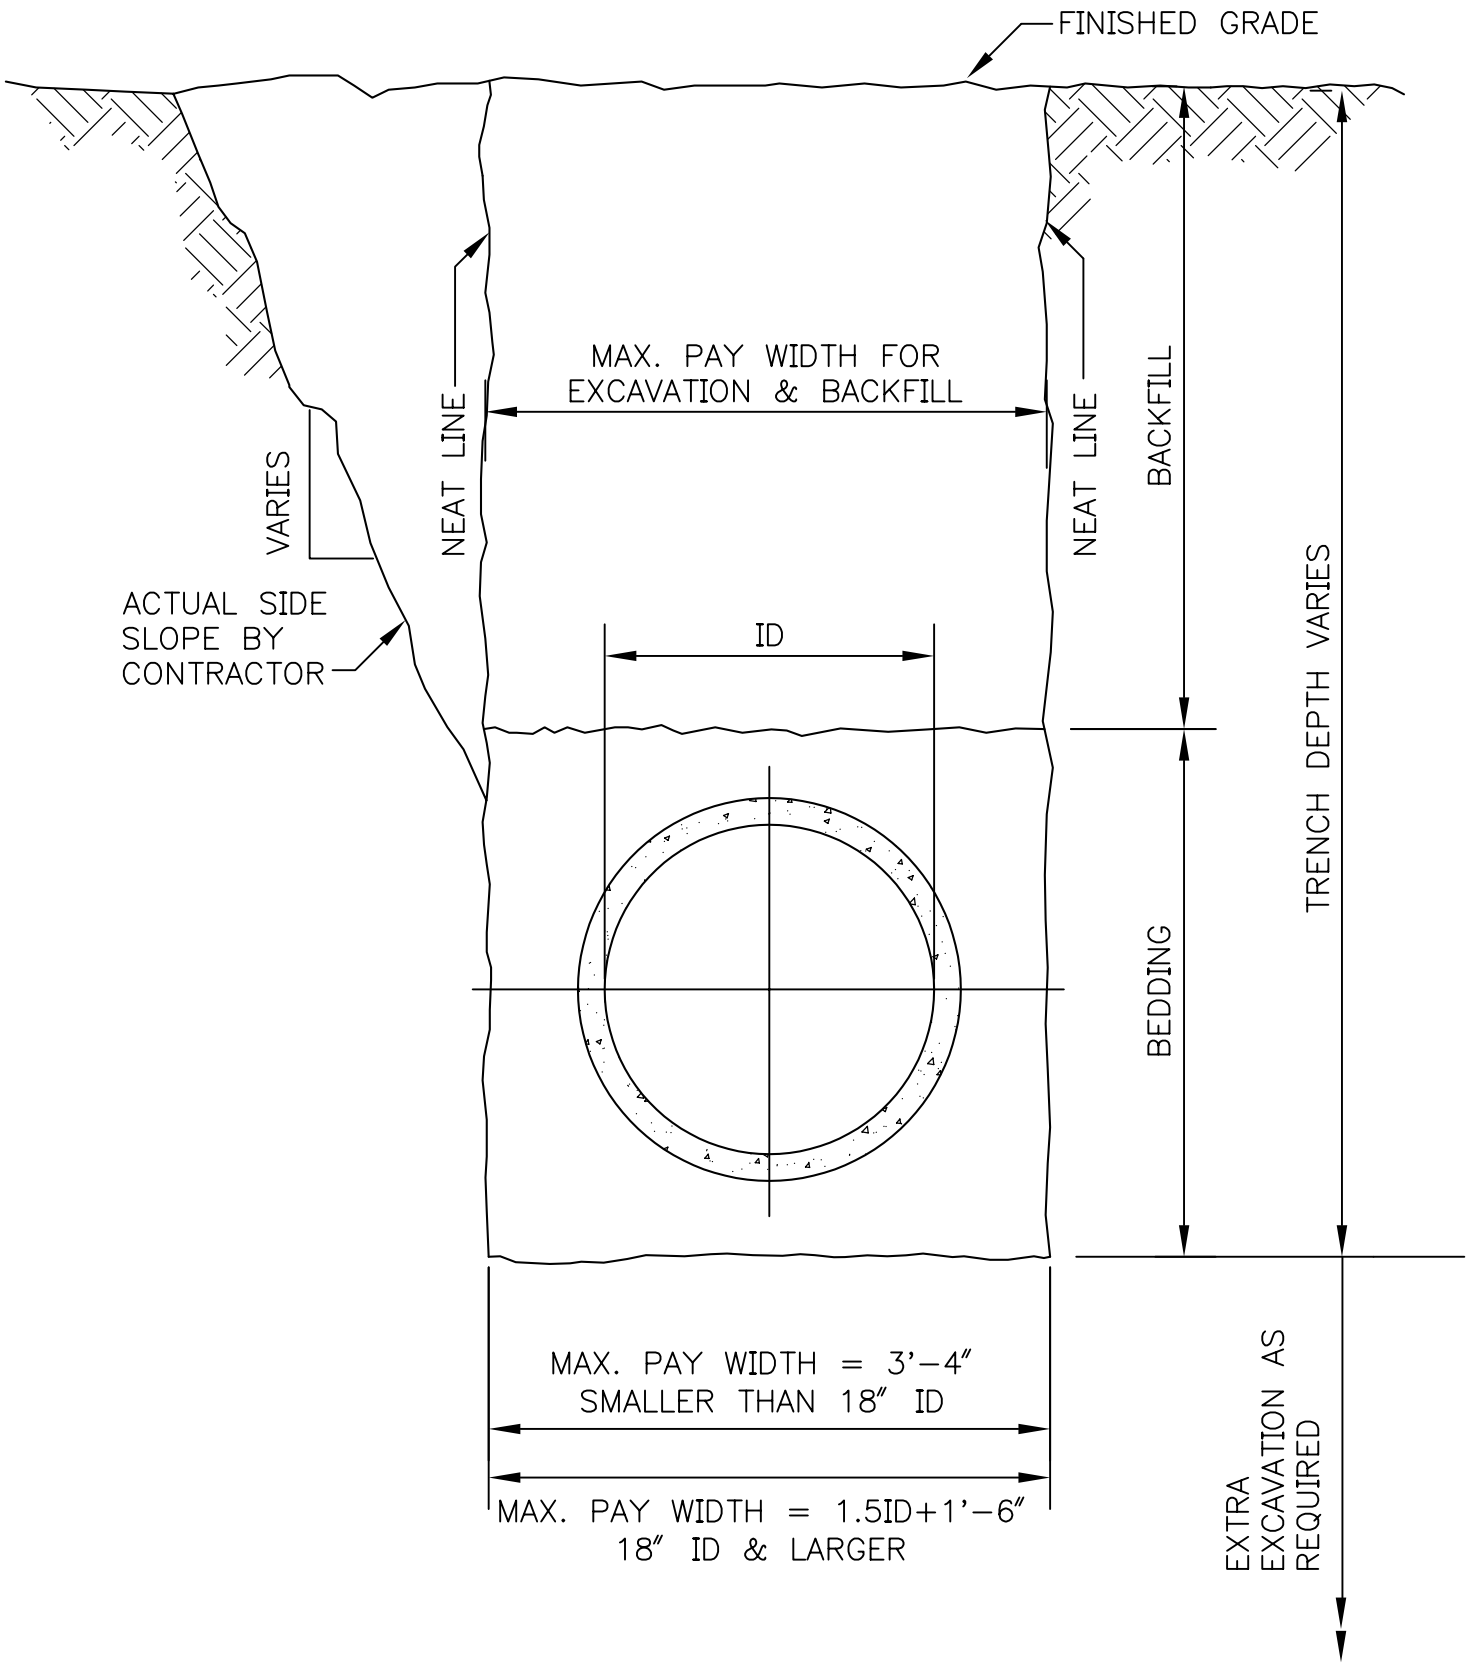

TYPICAL TRENCH SECTION
(SANITARY & STORM SEWERS)

City of Seattle **Department of Parks & Recreation**	**TYP. PIPE TRENCH SECTIONS (MAX. PAY WIDTH FOR UNIT PRICE CONTRACTS)** **STD. DETAIL NO. 33 49 26.13**