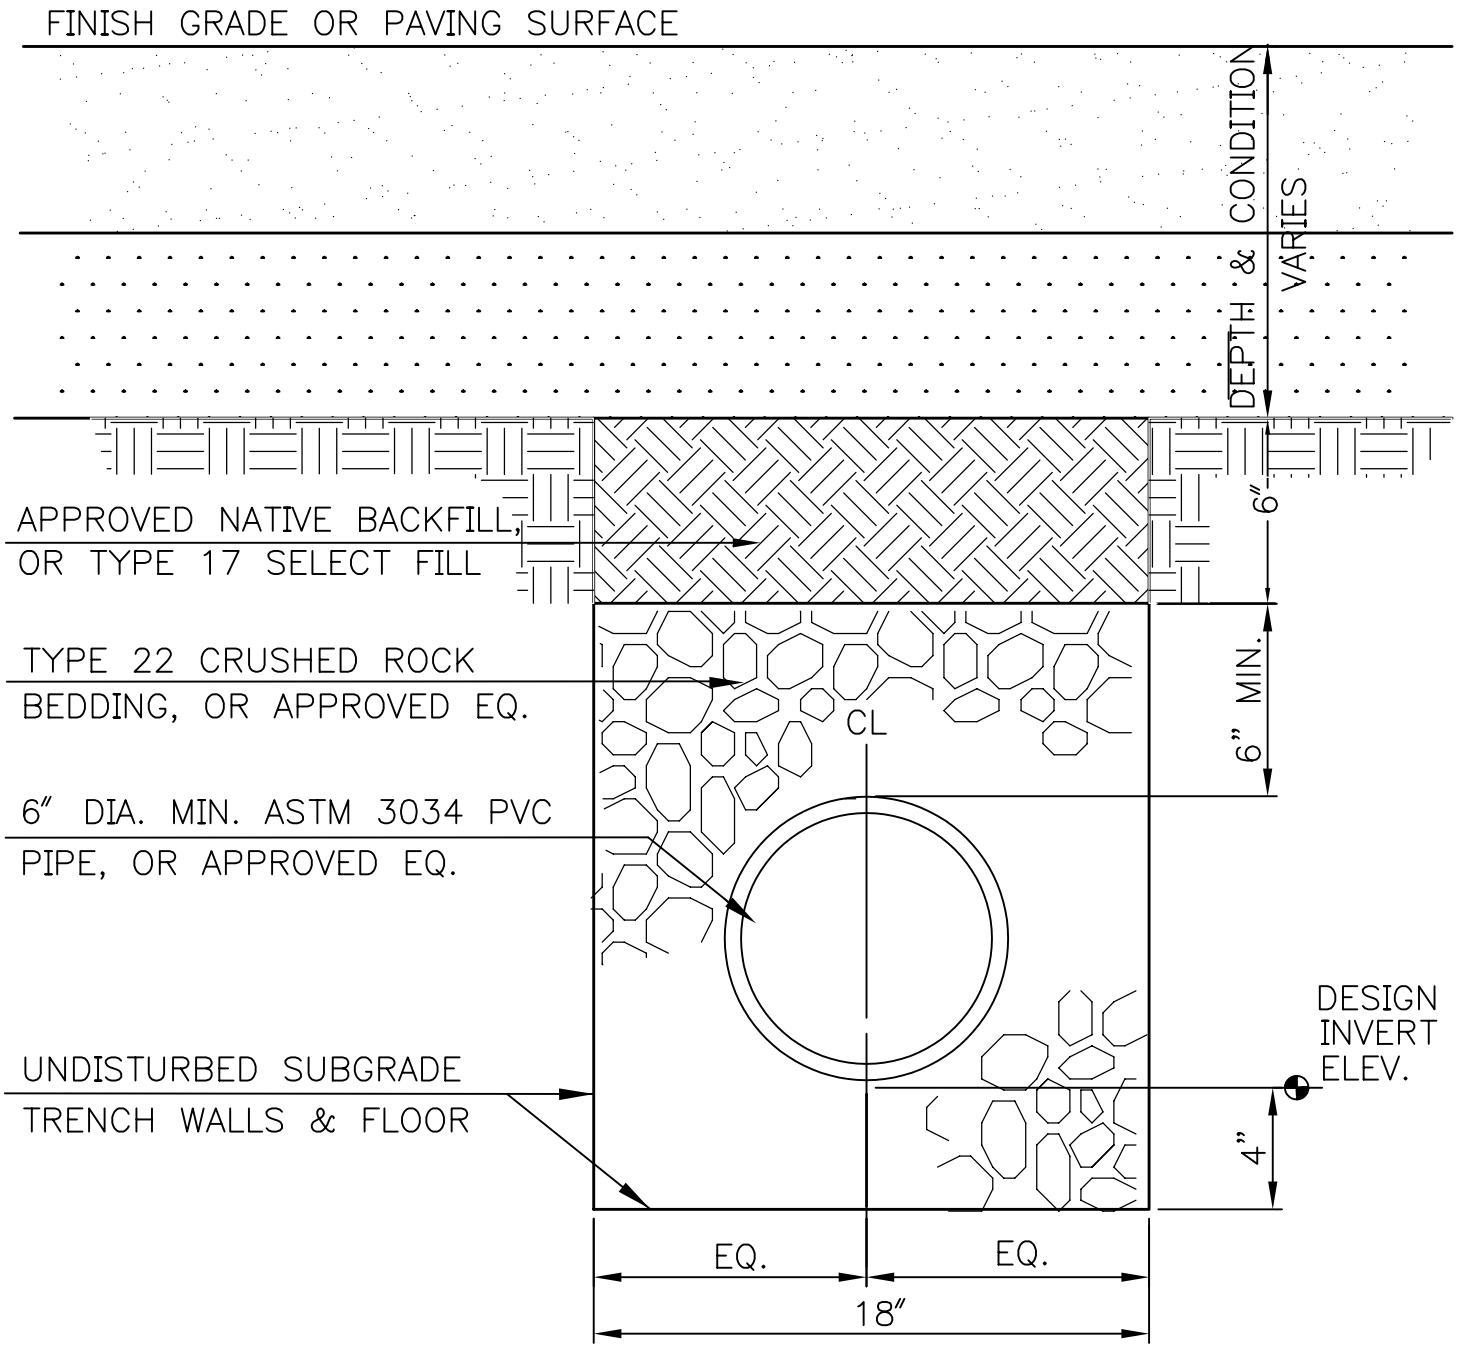

City of Seattle Department of Parks & Recreation	**SOLID PIPE (TIGHTLINE) TRENCH DETAIL** **STD. DETAIL NO. 33 49 26.19**