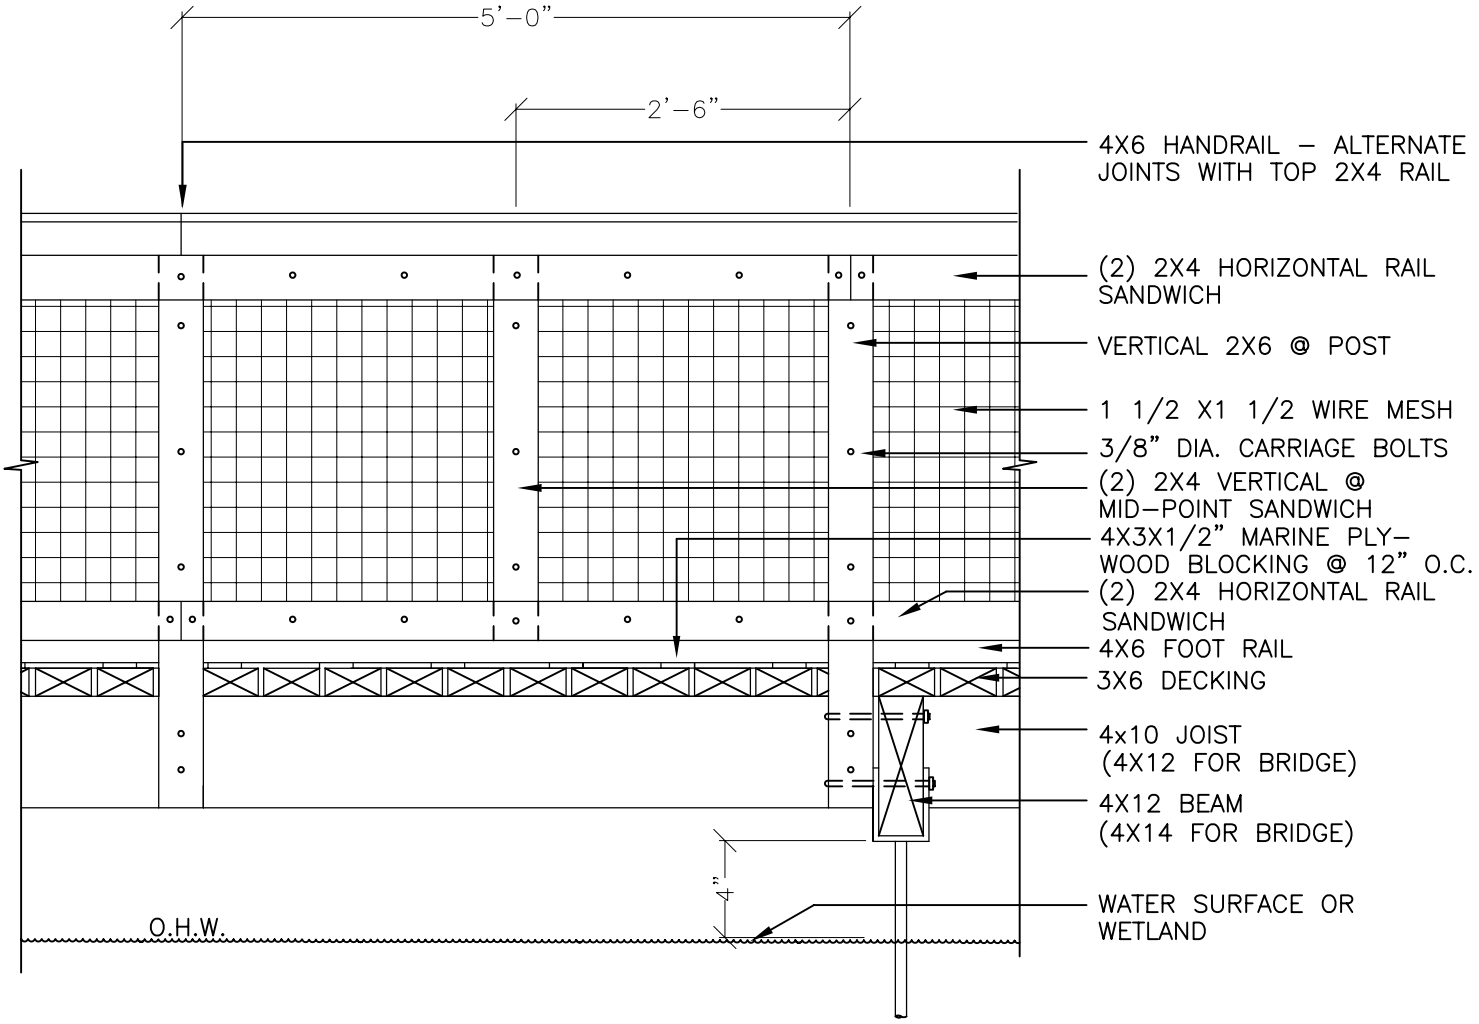

BOARDWALK W/WIRE MESH RAILING
USE SCALE 1"=1'-0"

City of Seattle Department of Parks & Recreation	**WOOD DECK WITH WW MESH HANDRAIL** **STD. DETAIL NO. 06 10 53.23**