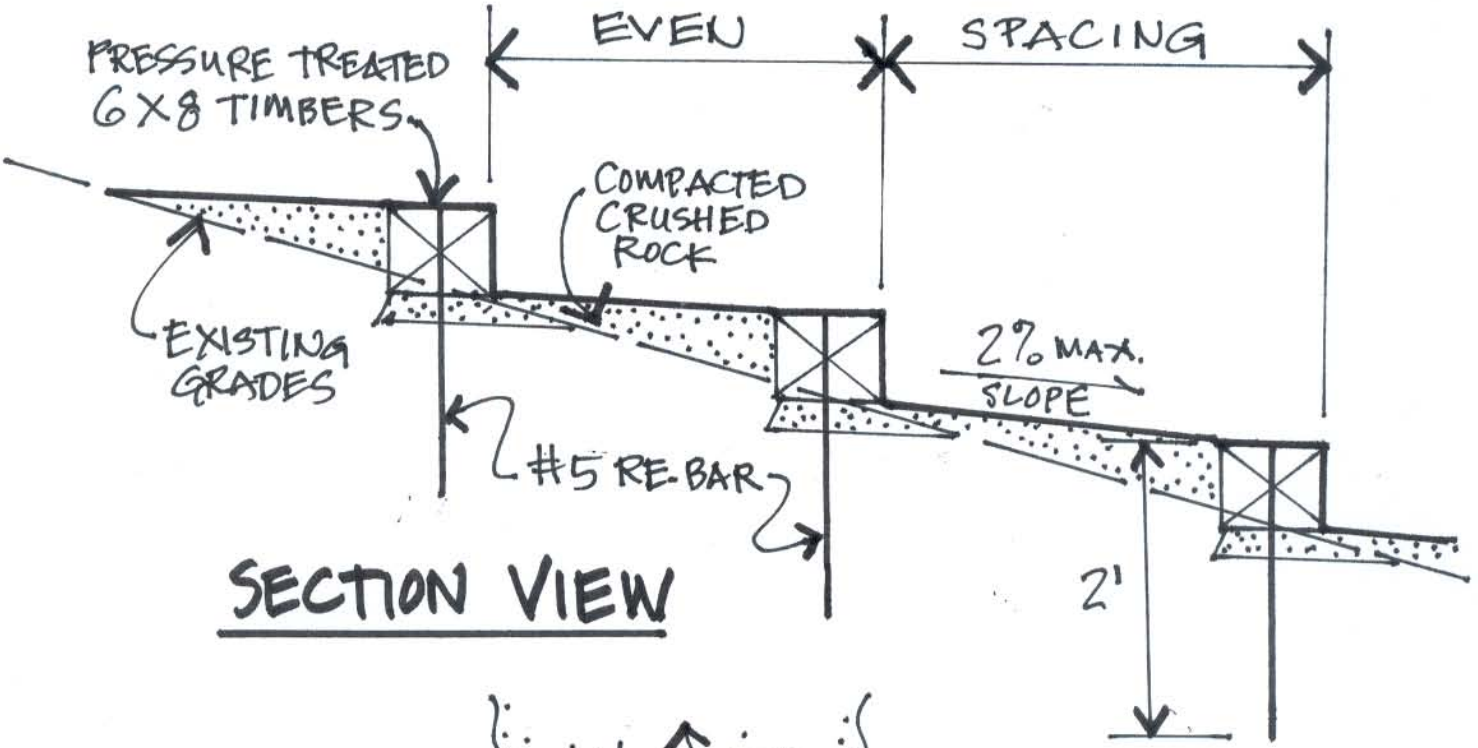

SECTION VIEW

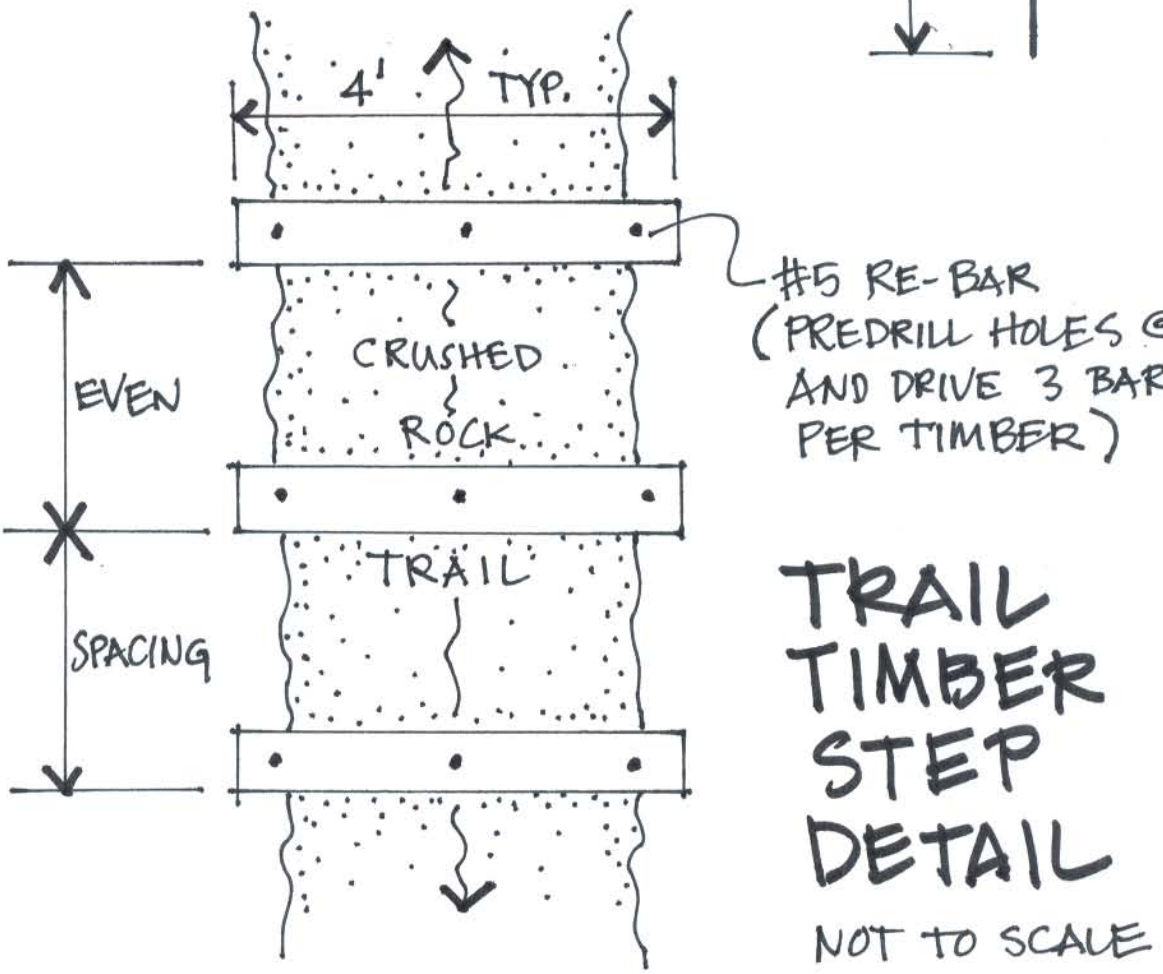

PLAN VIEW

TRAIL TIMBER STEP DETAIL

NOT TO SCALE

JN 1·31·10