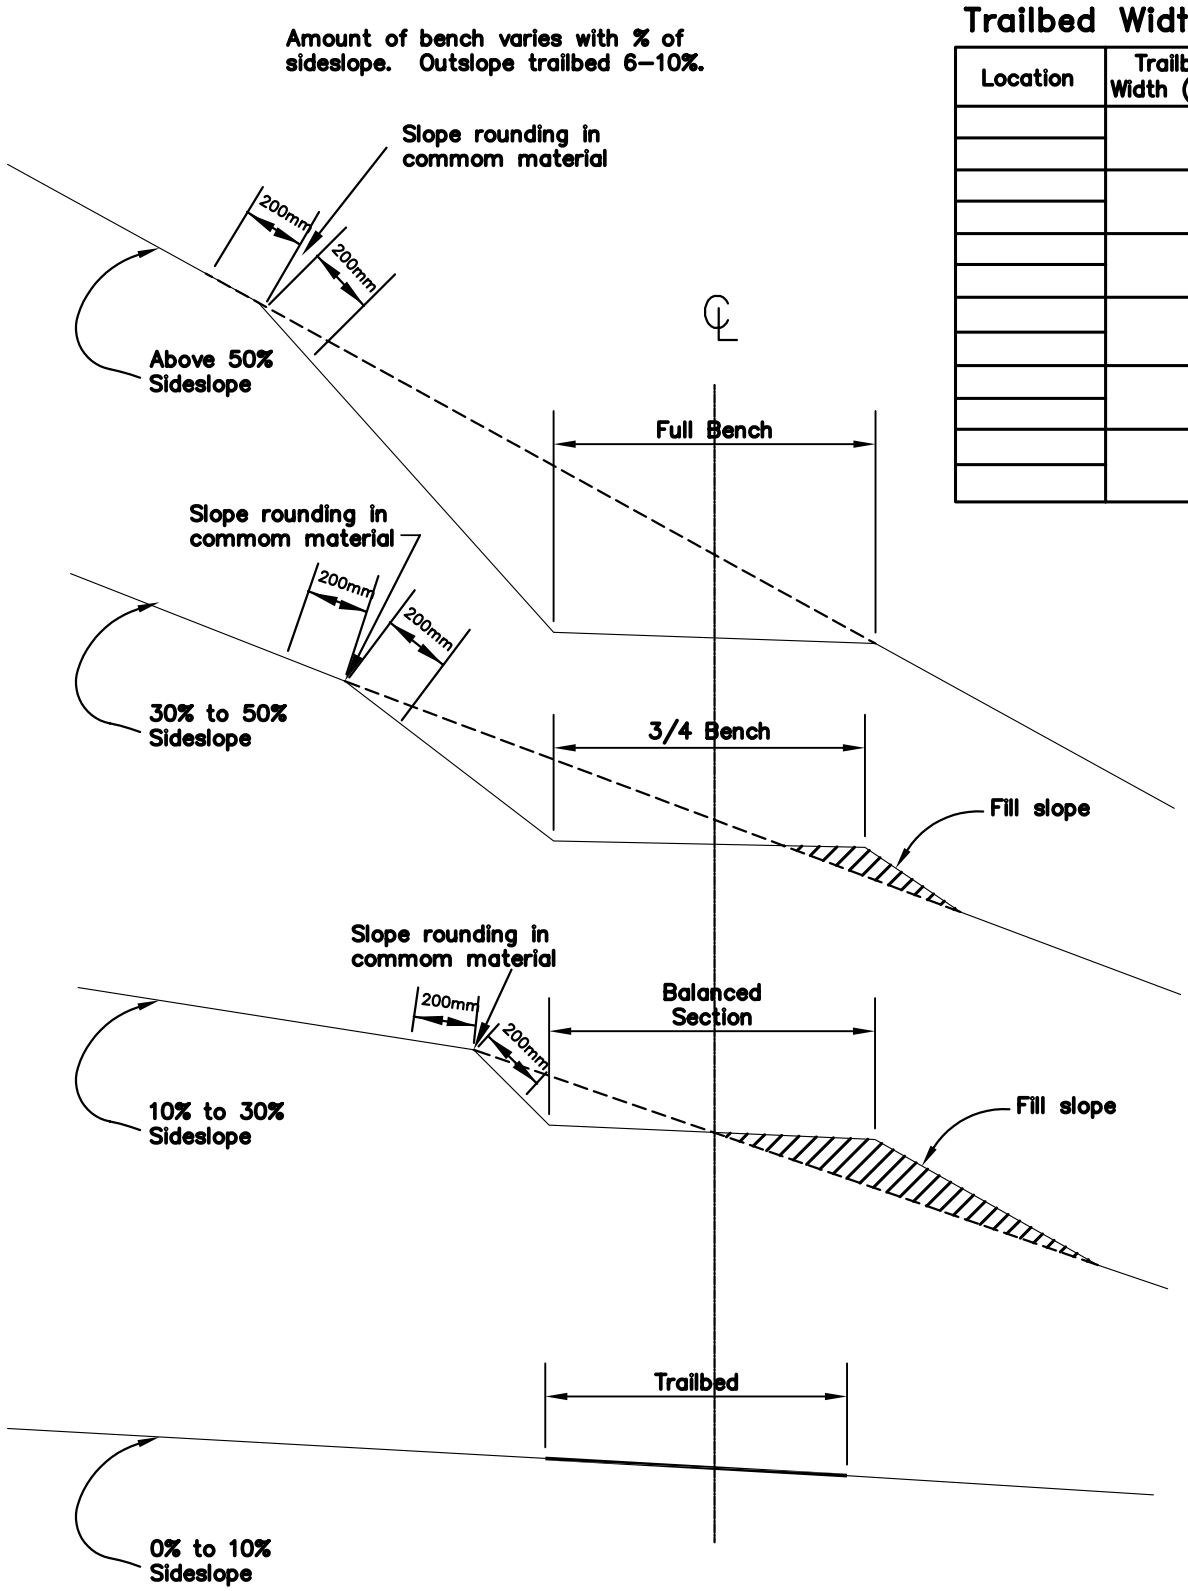

Trailbed Width

Location	Trailbed Width (mm)

TYPICAL TRAIL CROSS SECTIONS

NOT TO SCALE

City of Seattle Department of Parks & Recreation	**TYPICAL TRAIL CROSS SECTIONS** **STD. DETAIL NO. 32 60 00.19**