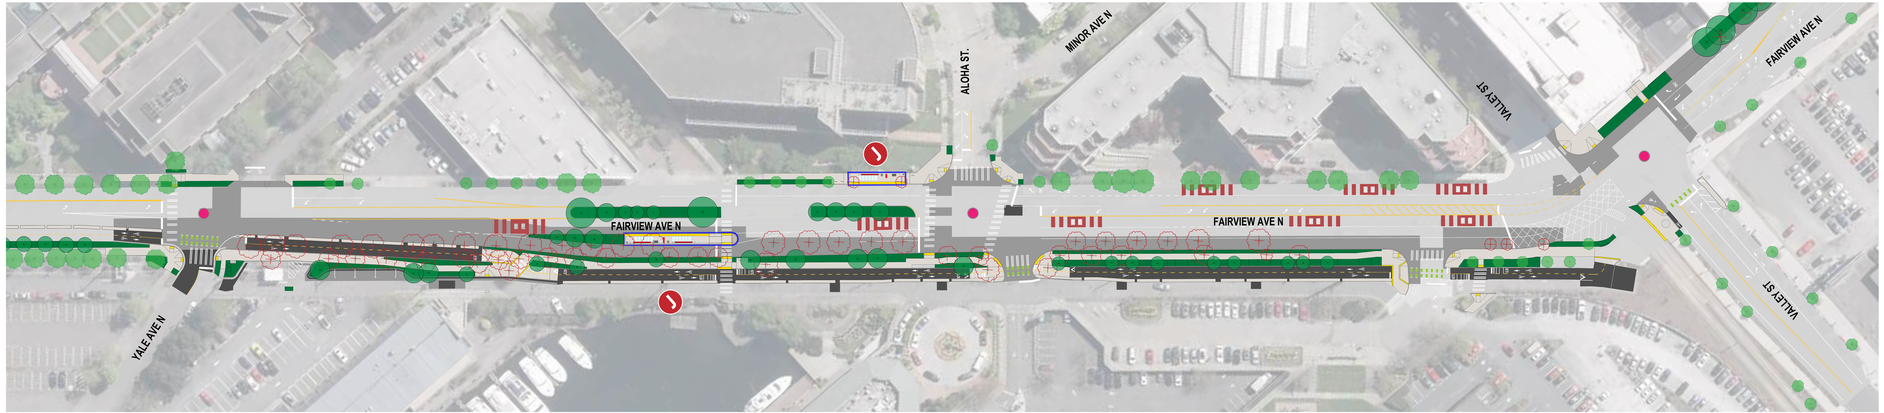

LEGEND

- NEW FULL DEPTH PAVEMENT
- NEW PAVEMENT OVERLAY
- NEW SIDEWALK
- NEW LANDSCAPING
- BUS LANE
- BIKE LANE
- BUS STATIONS
- TRAFFIC SIGNAL THAT PRIORITIZES TRANSIT
- EXISTING TREE (RETAINED)
- EXISTING TREE (REMOVED)
- PROPOSED TREE