

english lavender



daylilly



compact strawberry tree




hinoki cypress



sword fern



vine maple

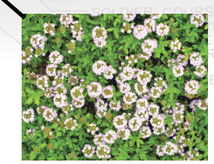

white thyme

cherry street


live/work

landscape plan

LANDSCAPE PLAN

SCALE: 1"=10'-0"

0 10' 20' 40'

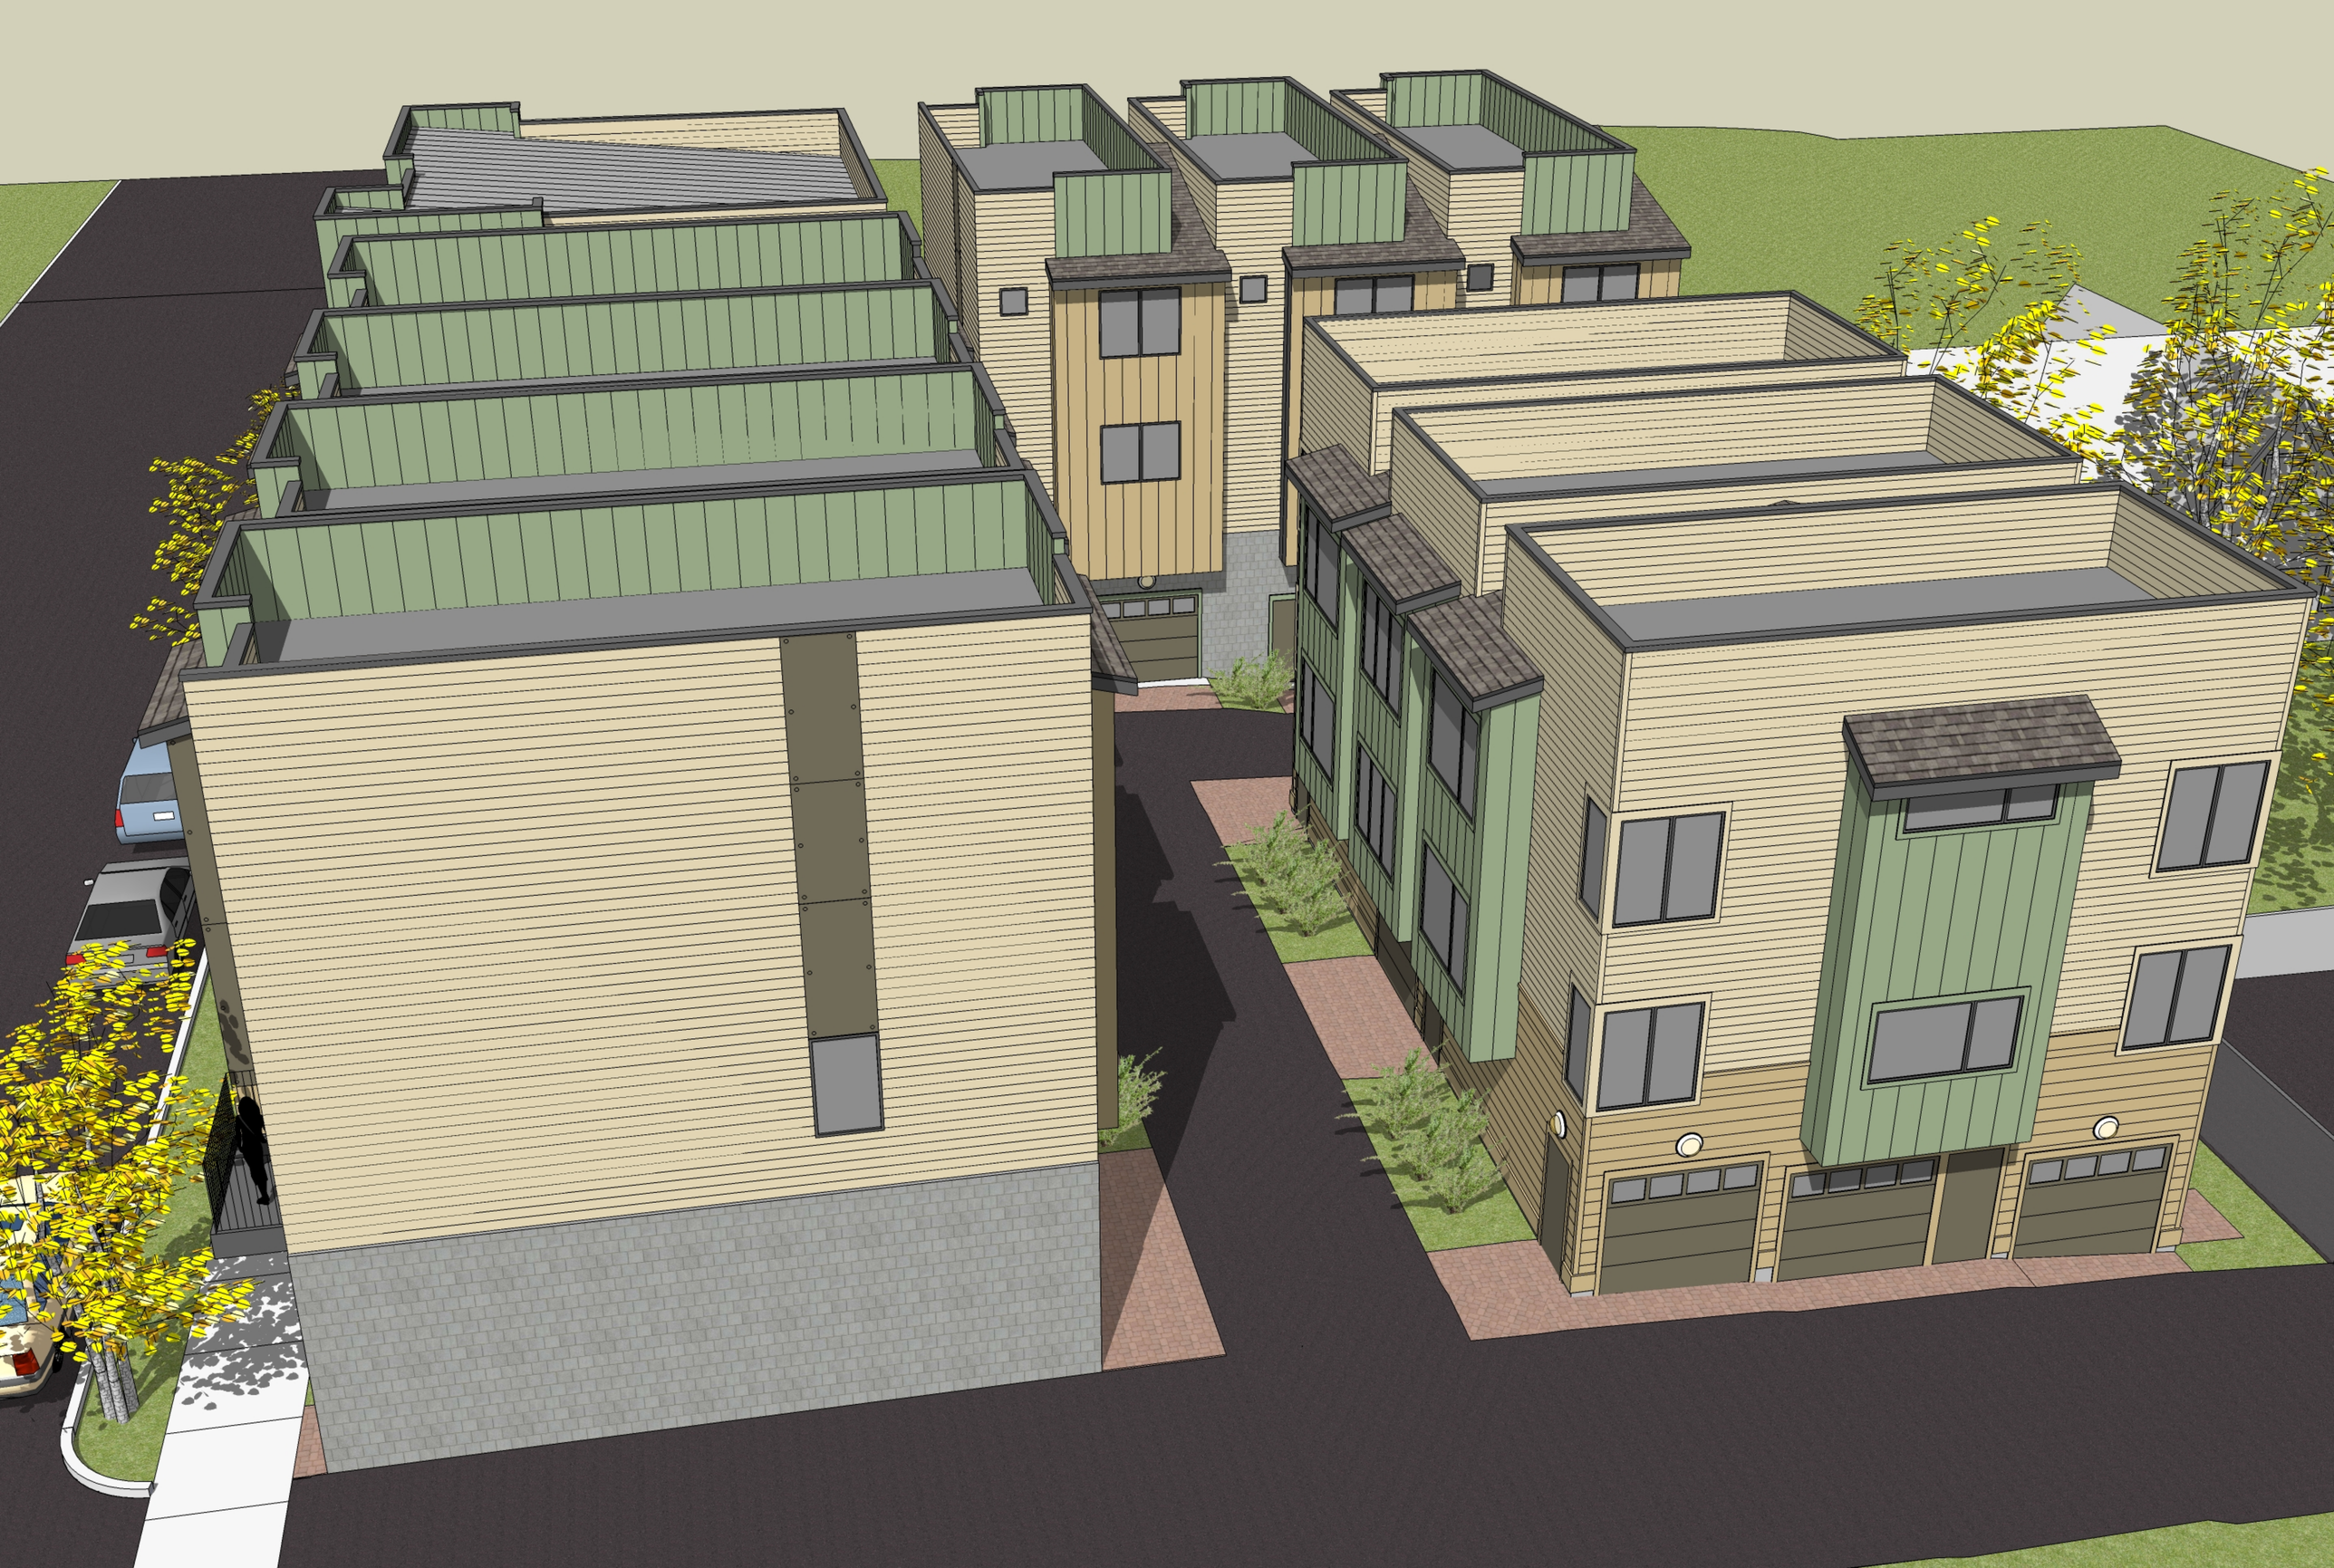




2604
2606
2608
2610


707

