

COMMUNITY ROOTS  
HOUSING

DESIGN  
RECOMMENDATION  
SUBMITTAL

1323 EAST UNION STREET  
PROJECT # 3035728-LU

OWNER:  
Community Roots Housing

DEVELOPER:  
Community Roots Housing

OWNER’S REPRESENTATIVE:  
Skipstone

ARCHITECT:  
atelierjones


CONTRACTOR:  
Swinerton Builders

STRUCTURAL:  
DCI Structural Engineers

CIVIL  
DCI Civil Engineers

LANDSCAPING  
BlueLine Group



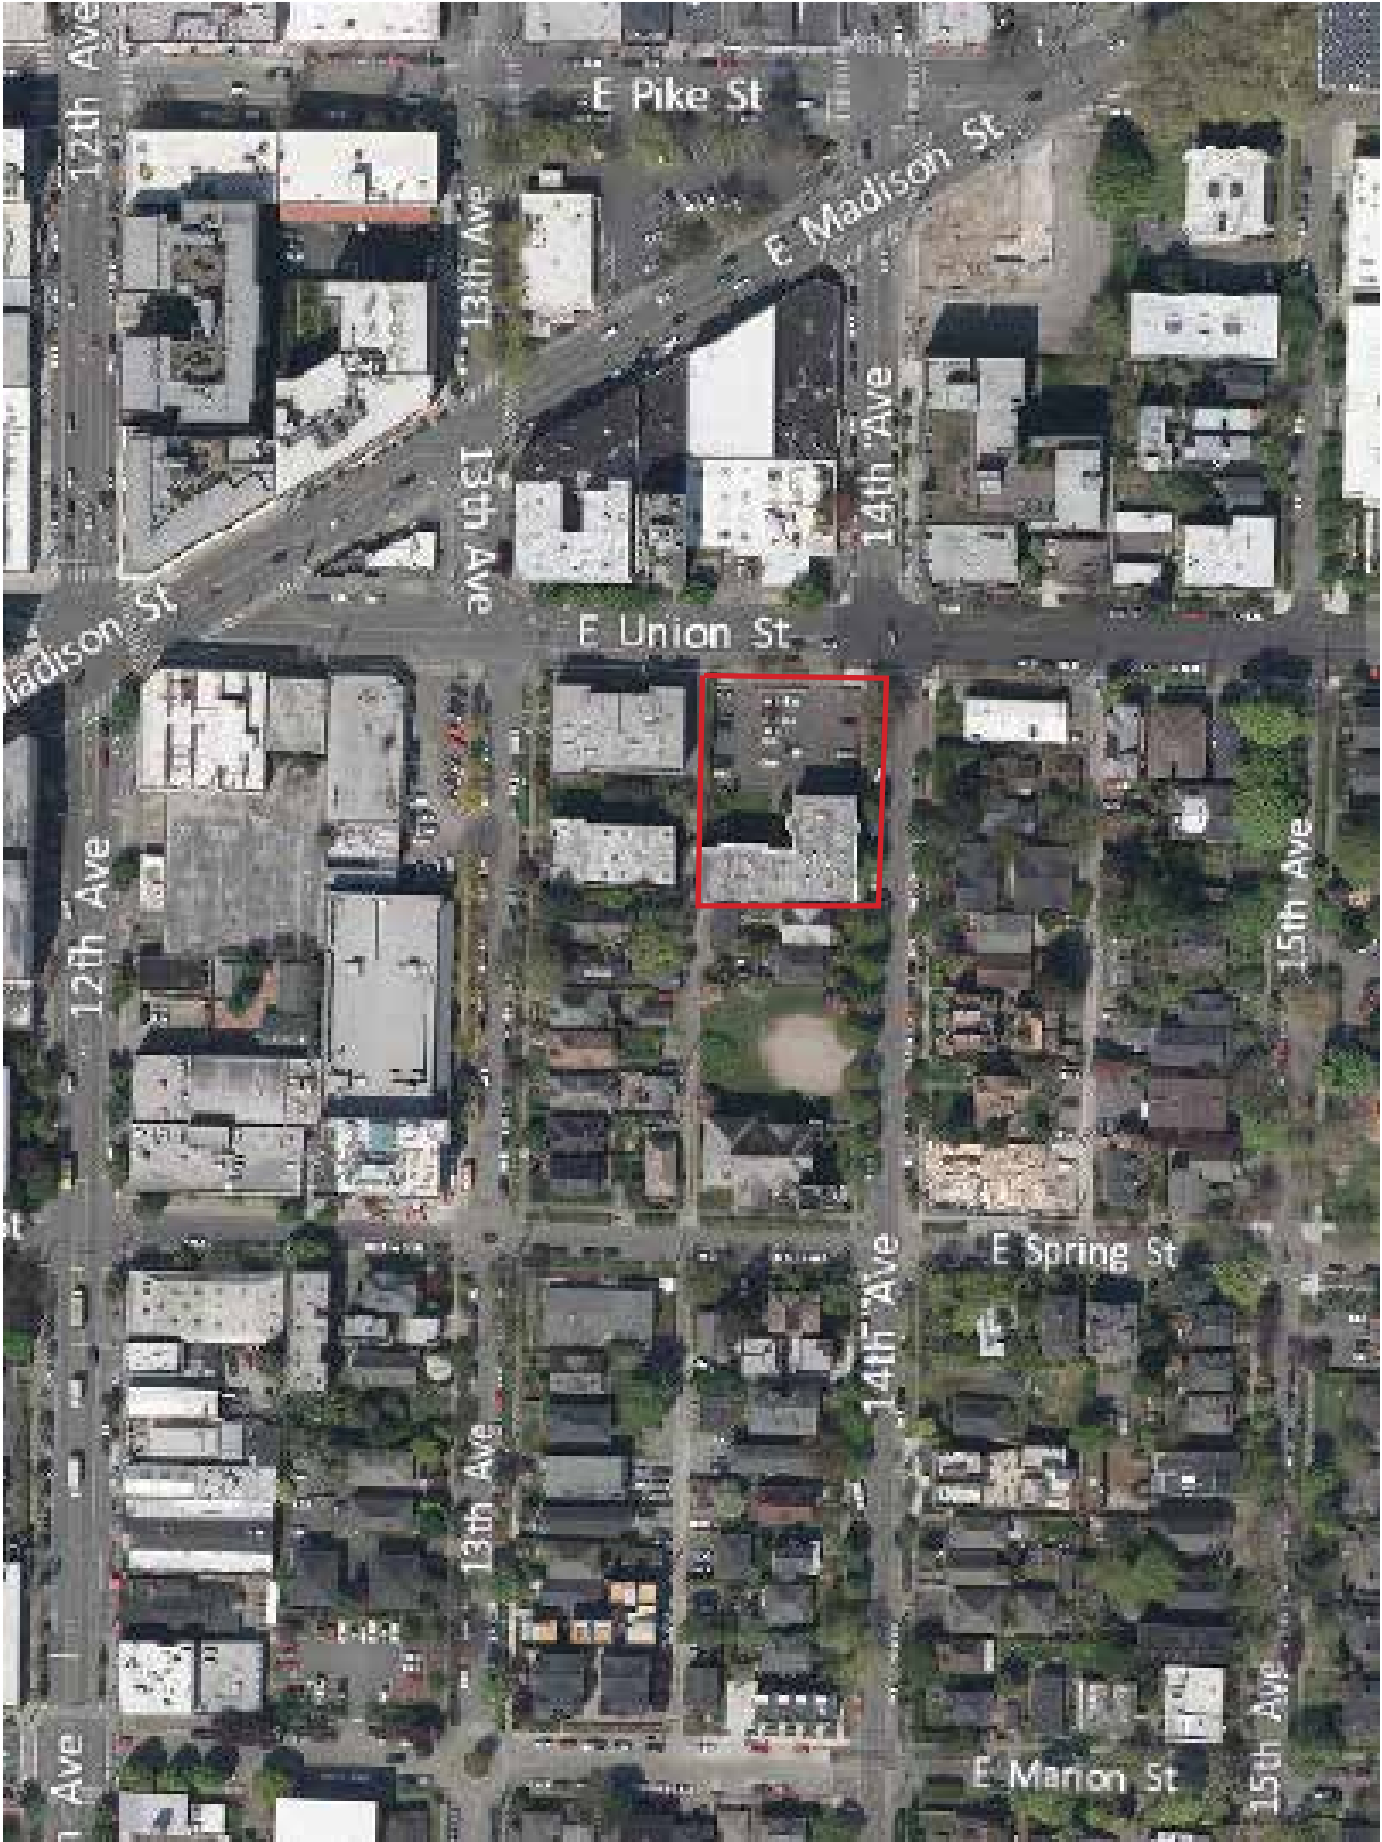

3.4\_AERIAL PHOTOGRAPH  
NINE BLOCK AREA

Community Roots Housing (CRH) is developing a housing project targeting affordability in the range of 60 and 100% of area median income (AMI). The new building site neighbors CHH’s historic Helen V apartment building in the northern part of Central District, near the boundary with Capitol Hill.

The new building will preserve the existing Helen V courtyard and will improve accessibility and security for its residents, while adding new programming and enriching the existing site urbanistically.

The addition of a small retail or coffee shop at East Union and 14th will activate this currently underused corner.

In addition, the eight-story building will have a mass timber structural system, pioneering the use of this green building technology in multifamily construction in Seattle.

The proposed building will provide the following:

- 3.1\_number of residential units: 126**
- |             |           |
|-------------|-----------|
| studio:     | 113 units |
| one bedroom | 13 units  |

**3.2\_Amount of total square footage: 64,715 SF**

**3.3\_ Number and location of parking stalls:**  
Vehicular parking: no parking is required per SMC 23.54.015.D; none provided

Bicycle parking: 110 long-term parking spaces on the interior of the building and 8 short-terms spaces on the exterior are provided.

PROJECT TEAM

**OWNER, DEVELOPER:**  
**Community Roots Housing**  
Contact: Veronica Guenther  
1620 12th Avenue, Suite 205  
Seattle, WA 98122  
(206) 204-3826  
vguenther@capitolhillhousing.org

**OWNER’S REPRESENTATIVE:**  
**Skipstone**  
Contact: A-P Hurd  
(857) 891-1663  
aphurd@skipstonesea.com

**CONTRACTOR:**  
**Swinerton Builders**  
Contact: Chris Evans  
cevans@swinerton.com  
342 - SW Second Ave.  
Portland, OR 97204  
(503) 224-6888

**STRUCTURAL:**  
**DCI Structural Engineers**  
Contact: Adam Jongeward  
921 SW Washington Street  
Suite 560  
Portland, OR 97205  
(503) 242-2448  
schalupa@dc-engineers.com

**ARCHITECT:**  
**atelierjones**  
Contact: Ian Maples  
911 Pine St. Floor 2  
Seattle, WA 98101  
(206) 624-9966  
ian@atelierjones.com

**CIVIL**  
**DCI Civil Engineers**  
Contact: Darren Simpson  
818 Stewart Street  
Suite 1000  
Seattle, WA 98101  
(206) 787-8917  
dsimpson@dc-engineers.com


**LANDSCAPING**  
**Blue Line Group**  
Contact: Roby Snow  
25 Central Way, Suite 400  
Kirkland, WA 98033  
(425) 216-4051

4.0 SUMMARY CONTEXT ANALYSIS

- 4.1 Aerial photograph with streets and site labeled
- 4.2 Vicinity map, indicating surrounding uses and structures



Temple De Hirsch Sinai

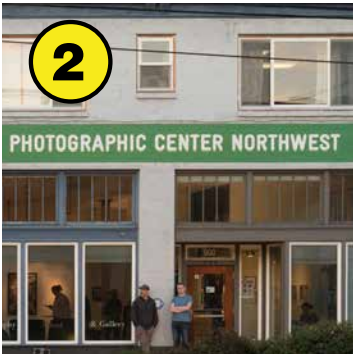

Photography Center



Seattle Academy



Seattle University -  
Lee Center for the Arts




Spring Street Mini Park



Seattle University -  
Chapel of St. Ignatius

ZONING

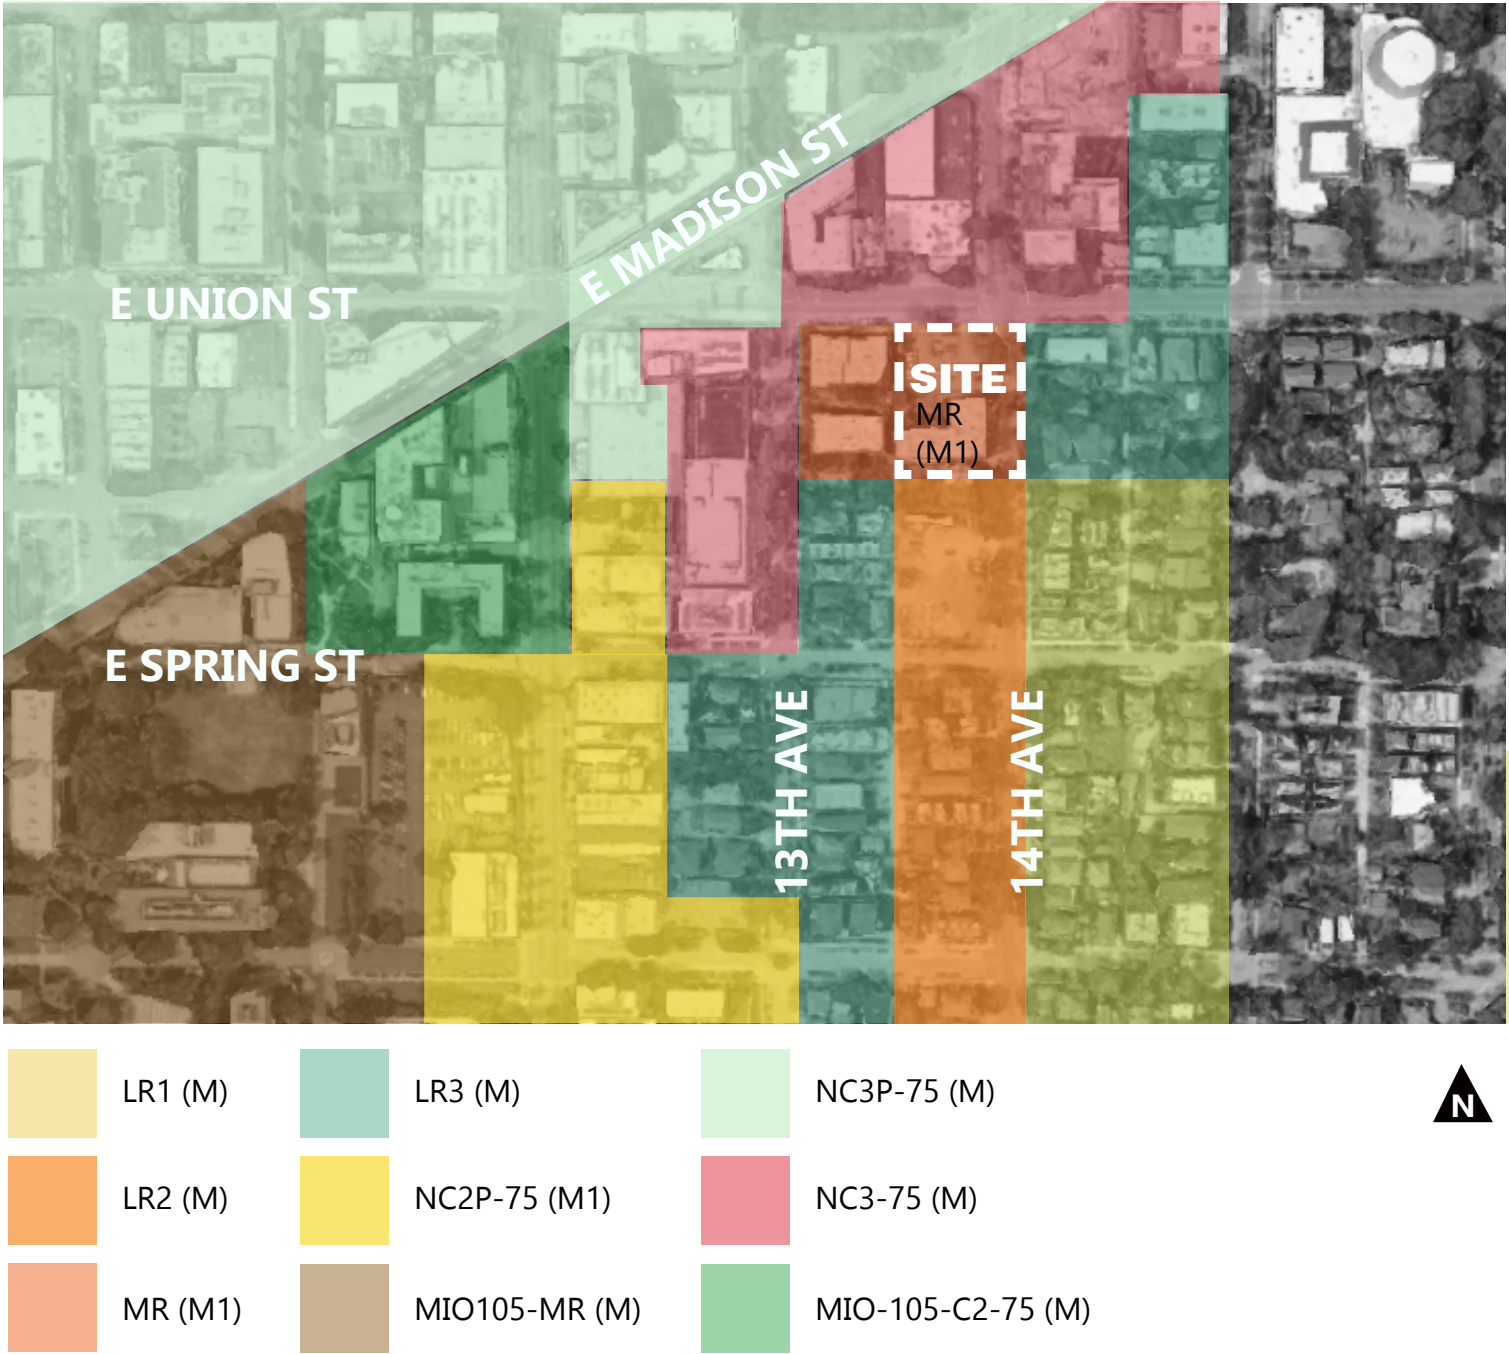

## 4.0 SUMMARY CONTEXT ANALYSIS


### 4.3 Axonometric drawing of the nine block area surrounding the site



PROPOSED  
BUILDING AT  
1323 UNION

## 5.0\_\_\_EXISTING SITE CONDITIONS



### 5.1\_\_\_Nine block map of zoning

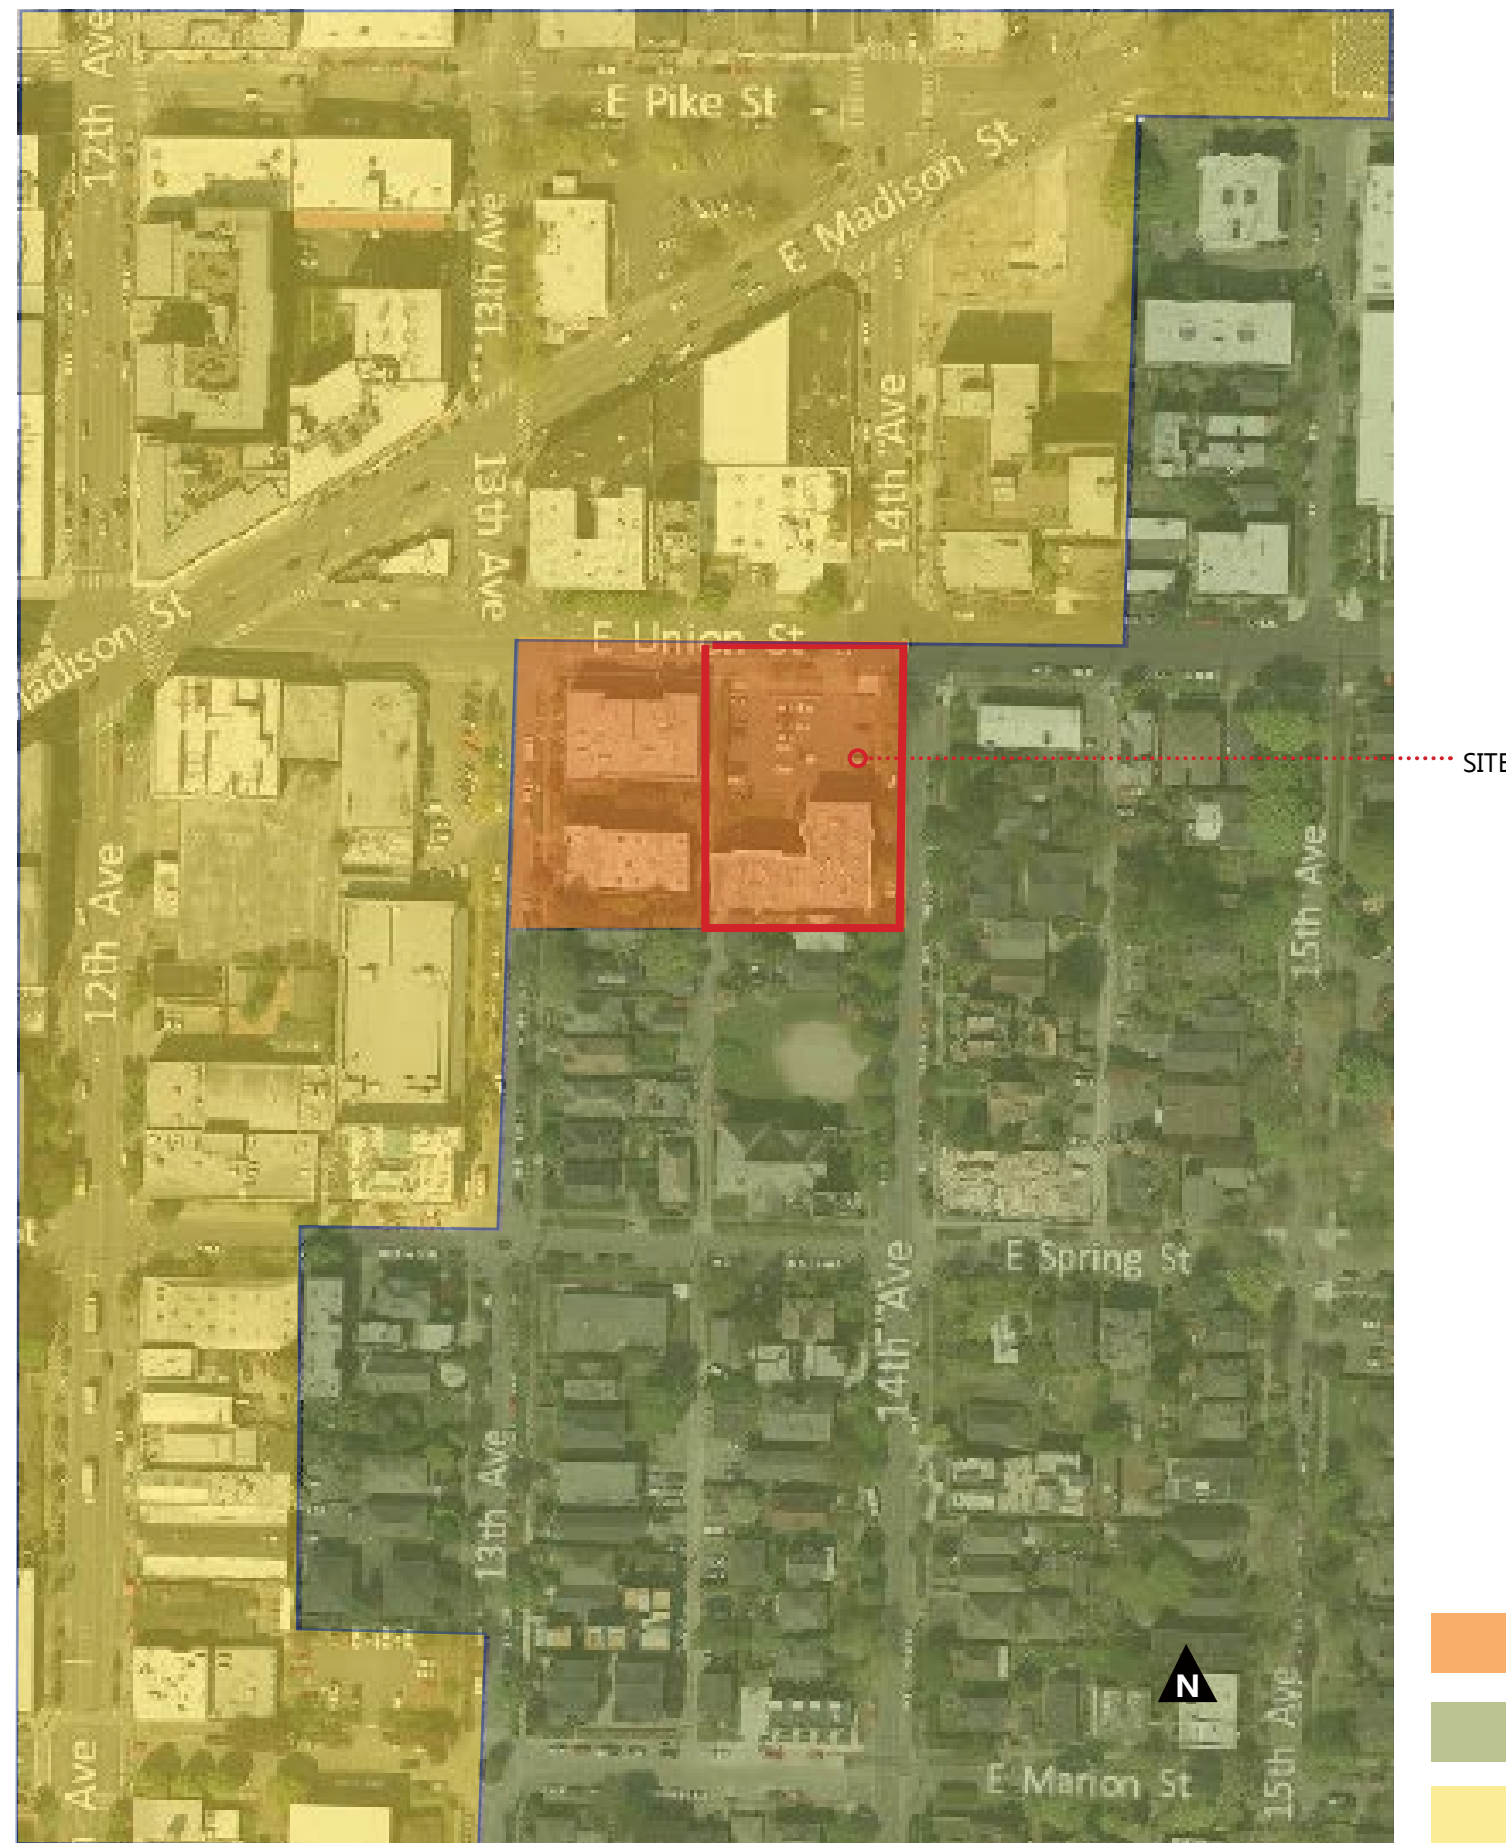

- HIGH DENSITY MULTIFAMILY
- LOWRISE MULTIFAMILY
- NEIGHBORHOOD COMMERCIAL

# 5.0\_\_\_EXISTING SITE CONDITIONS

## 5.1\_\_\_Existing uses and structures

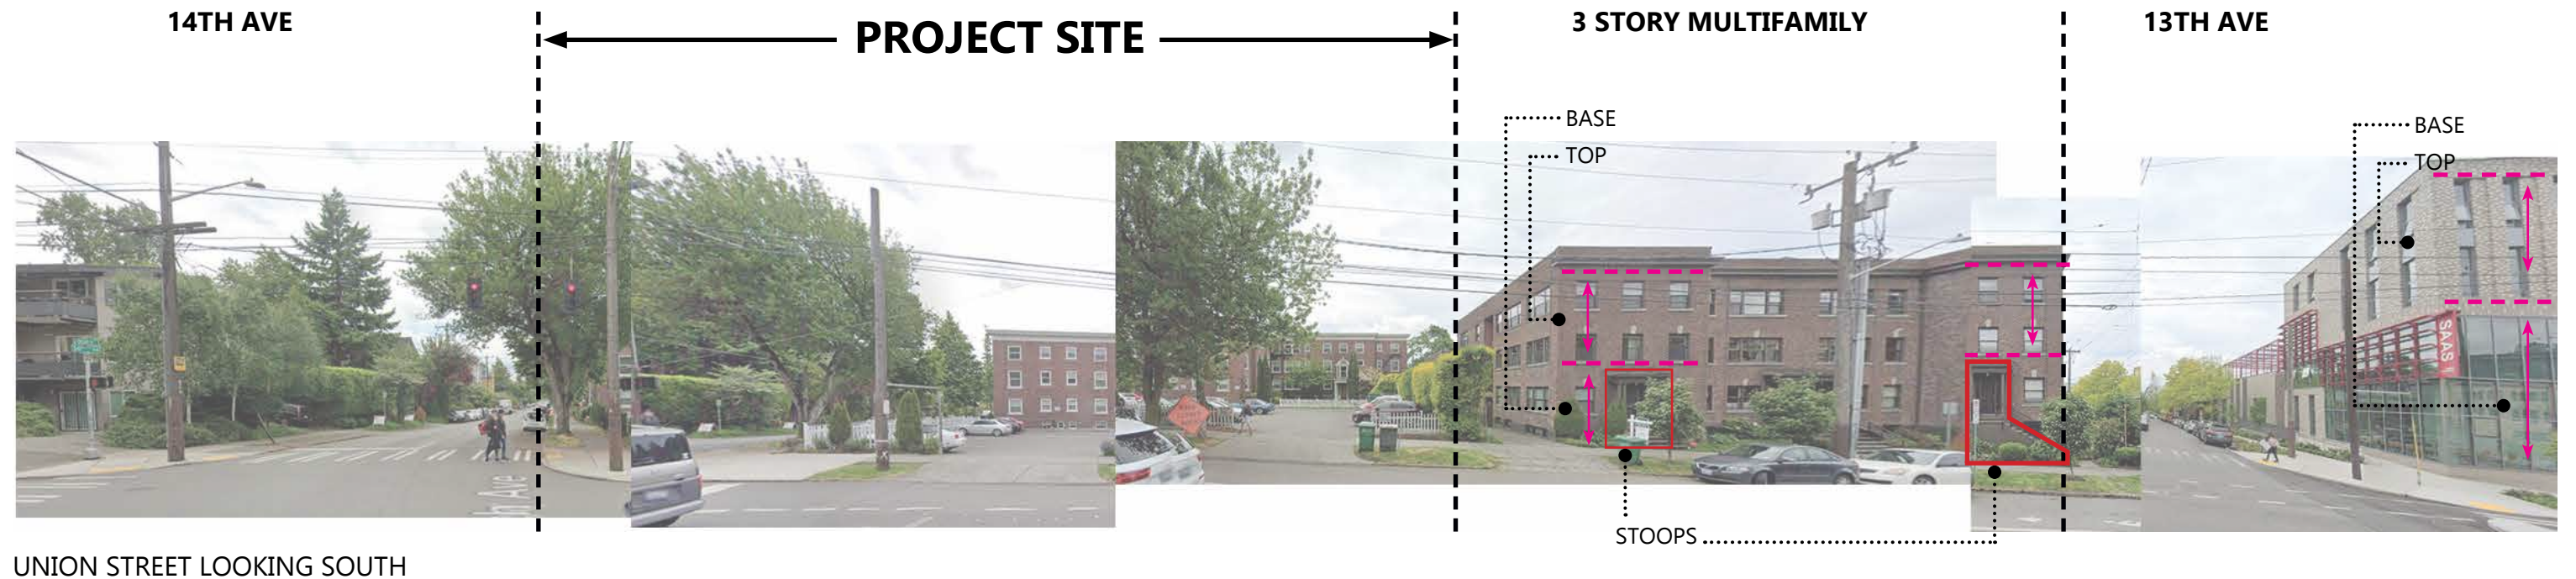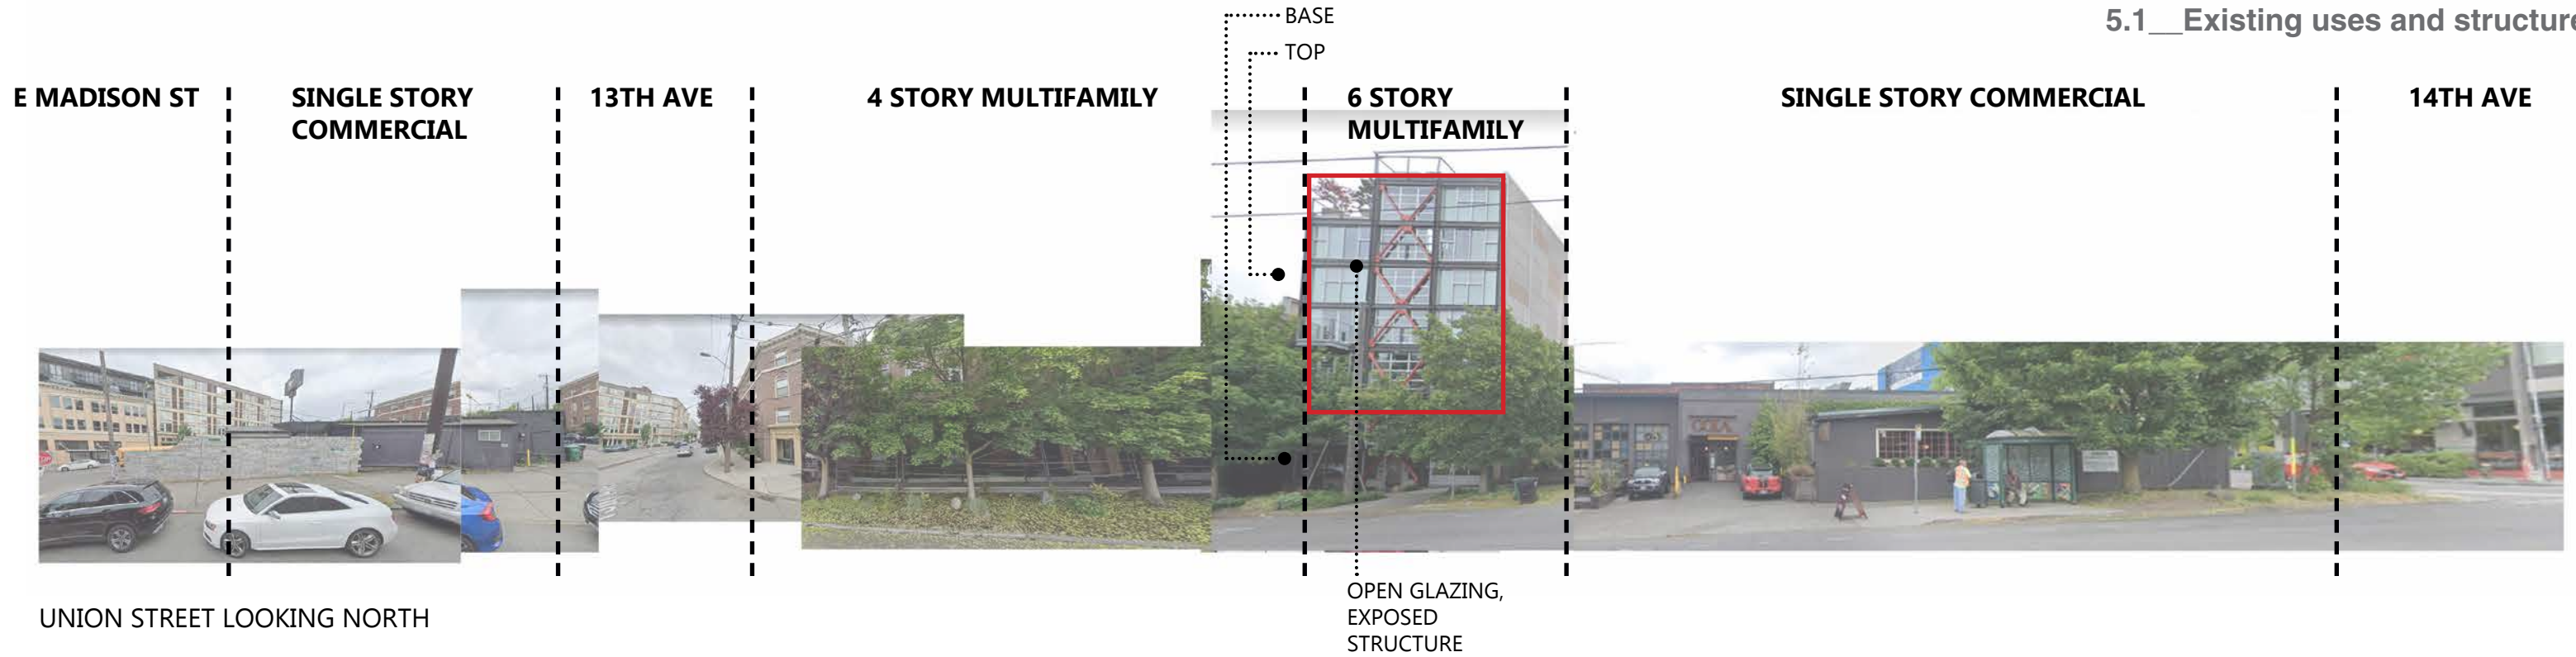

## 5.0 EXISTING SITE CONDITIONS

### 5.1 Existing uses and structures

14TH AVE



6 STORY MIXED USE



SINGLE STORY  
RESIDENTIAL



4 STORY MULTIFAMILY



15TH AVE



UNION STREET LOOKING NORTH

PRIVATE RESIDENTIAL



ALLEY



3 STORY MULTIFAMILY



14TH AVE




UNION STREET LOOKING SOUTH

6.1 Brief summary of applicable development standards and how proposed development will meet these standards

| DEVELOPMENT STANDARDS                                          |   | MEETING THE STANDARDS   |
|----------------------------------------------------------------|---|---|
| <b>ZONING</b>                                                  | MR (M1) High.   |   |
| <b>FAR</b><br>(SMC 23.45.510)                                  | Allowable FAR is a factor of 3.25, with a Green Building Standard, the factor increases to 4.5, applicable to above grade areas per SMC 23.45.510.   | Total FAR for the lot: 103,801 SF<br>FAR used by existing building: 20,355 SF<br>FAR available: 83,445 SF<br>FAR used by proposed building: 62,450 SF   |
| <b>GREEN BUILDING STANDARD</b><br>SMC 23.58.D<br>SMC 23.45.530 | The project must meet a Green Building Standard. <ul style="list-style-type: none"><li>LEED GOLD, Homes or Building Design</li><li>Built Green 4-Star</li><li>Passive House, various</li><li>Living Building Challenge Energy, Living Cert.,</li><li>Substantially Superior Standard</li></ul>   | The project will meet Built Green 4-Star standard and Substantially Superior Standard.   |
| <b>NON-RESIDENTIAL USES</b><br>SMC 23.45.532                   | Non-residential uses at street level shall have a maximum footprint of 4,000 SF.   | Non-residential (retail) use at street level is 374 SF   |
| <b>MAXIMUM HEIGHT</b><br>SMC 23.45.514                         | Maximum height is 80'.   | Building height is 80' 0"   |
| <b>CITY LIGHT SETBACK</b>                                      | Possible additional setback to accommodate high-voltage power lines on Union Street, tbd.   | We provide an additional 1' to the minimum required setback of 7', for the total of 8' from the property line. This line is located 2' from SCL high voltage power lines; our resulting setback from the power lines is 10', per agreement with SCL.   |
| <b>SETBACKS &amp; SEPARATIONS</b><br>SMC 23.45.518             | <b>Front Setback:</b> 7' average; 5' minimum<br><b>Side Setback:</b> 7' average; 5' minimum<br>Side setback from interior lot line for portions of a building that is less than 42' in height: 7' average; 5' minimum,<br>Side setback from interior lot line for portions of a building that is greater than 42' in height: 10' average; 7' minimum.<br><b>Rear Setback:</b> 15' from a rear lot line that does not abut an alley; 10' from a rear lot line abutting an alley. | All setbacks are provided per code, with <b>front setback</b> of 8' as described above, and 7' <b>side setbacks</b> from 14th Avenue on the east and the easement on the west.<br><b>Rear setback:</b> the site as a whole includes the new building and the existing Helen V building, which was constructed in 1910 and is nonconforming to the rear setback. The existing setback orientation will remain. |
| <b>SEPARATIONS BETWEEN STRUCTURES</b><br>SMC 23.45.518.F       | 10' required between principal structures at any two points on different interior facades.   | The required minimum 10' separation is adhered to, per code, between the proposed building and existing Helen V.   |
| <b>PROJECTIONS PERMITTED IN SETBACKS</b><br>SMC 23.45.518.H    | Unenclosed porches or steps no higher than 4' above existing grade, or the grade at the street lot line, whichever is lower, may extend to within 4' of a street lot line, except that portions of entry stairs or stoops not more than 2.5 feet in height from existing or finished grade, whichever is lower, excluding guard rails or hand rails, may extend to a street lot line.                                                                                           | Porches (stoops) and steps along Union St. at north lot line adhere to the code requirements.   |


| DEVELOPMENT STANDARDS                                       |   | MEETING THE STANDARDS   |
|-------------------------------------------------------------|---|---|
| <b>MAXIMUM STRUCTURE WIDTH &amp; DEPTH</b><br>SMC 23.45.528 | Width of principal structures shall not exceed 150'. To allow for front setback averaging and courtyards as provided in Section 23.45.518, structure depth may exceed the limit set in subsection 23.45.528.B.1, if the total lot coverage resulting from the increased structure depth does not exceed the lot coverage that would have otherwise been allowed. Such lot coverage is 80% in this instance.                                                                                         | Width of principal structure is 114'<br>Depth: courtyard is provided per 23.45.518; the resulting lot coverage of the existing building and the proposed new building, minus courtyard and setbacks will equal 142', which is less than 80% of the 180'-0" total lot depth.                                    |
| <b>AMENITY AREA</b><br>23.45.522.C,D                        | 5% of the total gross floor area of a structure in residential use. In MR zones, no more than 50% of the amenity area may be enclosed.<br>For private amenity areas, no minimum dimension is required; however, if such amenity abuts a side lot line that is not a side street lot line, the minimum horizontal dimension measured from the side lot line must be 10'.<br>For common amenity areas, minimum horizontal dimension is 10'. No common amenity area shall be less than 250 SF in size. | Total gross area in residential use: 64,341 SF. Required amenity: 3,217 SF.<br>Total amenity provided: 4,333 SF<br>Enclosed amenity: 977 SF<br>Common exterior amenity: 2,821 SF<br>Private amenity, total: 535 SF<br>All provided amenity areas meet required minimum dimensions.                             |
| <b>LANDSCAPING STANDARDS</b><br>SMC 23.45.524               | Landscaping that achieves a Green Factor score of 0.5 or greater, is required for any lot within an MR zone.   | Landscaping is provided per code requirement.   |
| <b>PARKING</b><br>SMC 23.54.015.D                           | No parking required.   | No vehicular parking is provided.   |
| <b>BICYCLE PARKING</b><br>SMC 23.54.015.K                   | Long-term: 1 per dwelling unit,<br>Short-term: 1 per 20 dwelling units.<br>After the first 50 spaces for bicycles are provided, additional spaces are required at 3/4 the ratio.<br>Bicycle parking within dwelling units, other than a private garage or on balconies, do not count toward the bicycle parking requirement.   | 107 long term bicycle parking spaces are required; 110 long term bicycle parking spaces in total are provided, divided between three bicycle storage rooms.<br>7 short term spaces are required; 8 are provided along 14th Avenue.                                                                             |
| <b>LOADING BERTH</b><br>23.54.035A                          | Not required. Only for Lodging and Office: Low Demand GSF b/t 40,000-60,000 SF: 1 berth.   | Loading berth is not provided.   |
| <b>SOLID WASTE</b><br>SMC 23.54.040                         | 575 SF + 4 SF for each additional unit above 100. This may be reduced by 15 percent if area provided has a min horizontal dimension of 20'.   | A total of 480 SF (38' 11" X 13' 0") of solid waste storage space is provided, combining required storage for the existing Helen V and the new buildings, reviewed and approved by SPU. The collection location is a designated parking spot positioned 133' away from the storage location along 14th Avenue. |

## 7.0\_\_\_COMPOSITE SITE PLAN

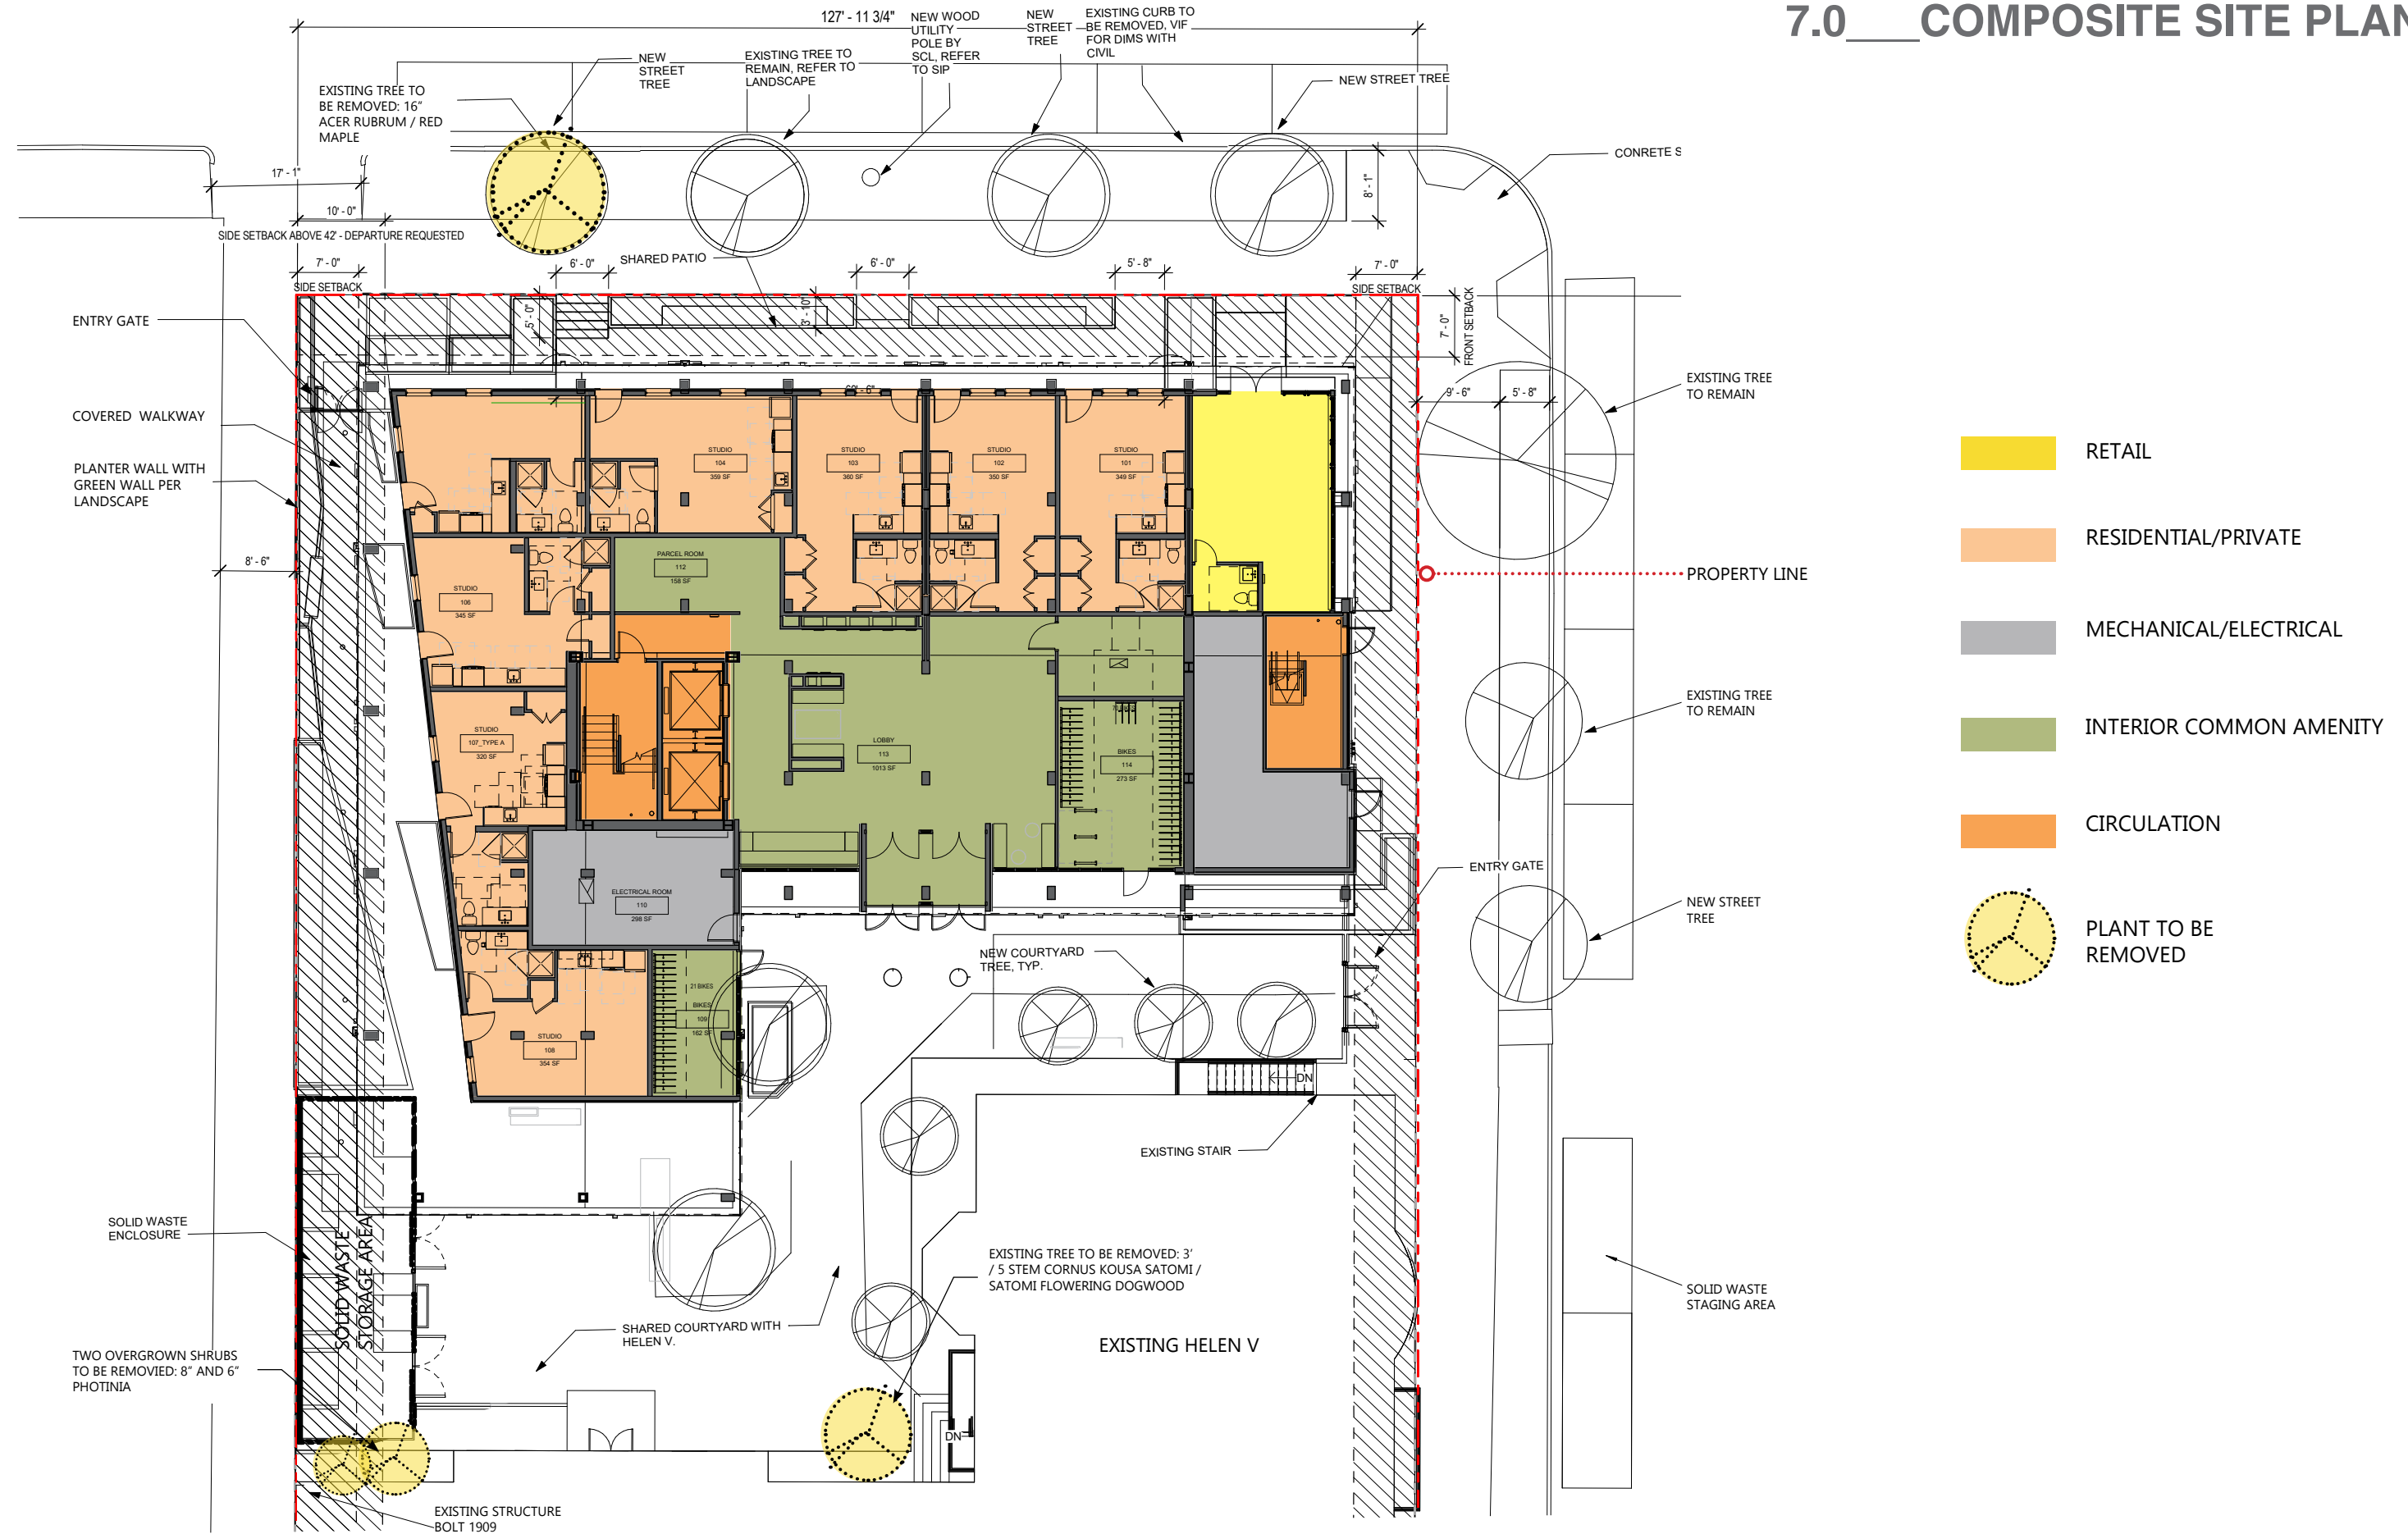

## 8.0\_\_ITEMIZED RESPONSE TO EDG

### 8.1, 8.2\_\_ Adherence to the applicable citywide and neighborhood design review guidelines and its visual demonstration

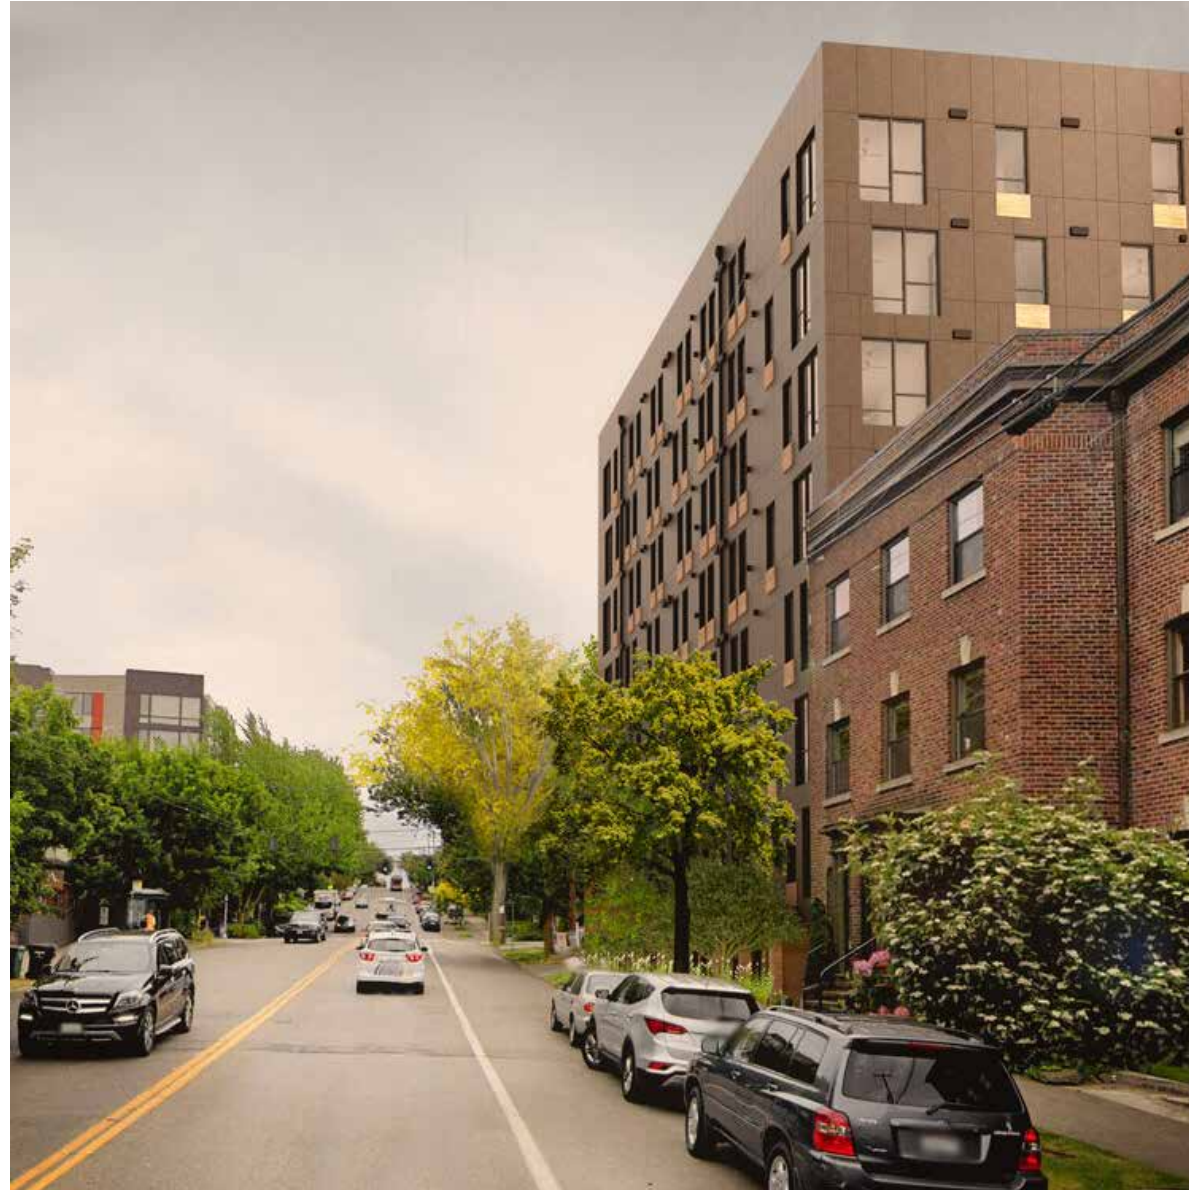

Six story building across E. Union St. employs simple massing and dark gray fiber-cement material



#### 1. 1. MASSING AND CONFIGURATION

Modulation in the upper levels of the preferred massing will be prominently visible as the site is located at a major intersection within the neighborhood. Echoing public comment, Staff recommends breaking up the perceived bulk of the upper level massing through strategic application of the material palette and the use of secondary architectural elements.

#### DESIGN REVIEW GUIDELINES

USED FOR MASSING AND CONFIGURATION RESPONSE

DC2.1.a

DC2.1.b

DC4.2.a

DC4.3.b.

DC4.3.d

Taking cues from the massing of the neighboring Texada Apartments building



Rhythm and modulation bring visual interest and break up the facade

Prominent corners are marked with large windows

Dark cladding materials contrasting with wood-toned window accents.

#### RESPONSE

The strong and simple massing marks the prominent corner in a modest and restrained way. The building's massing takes its cues from the unassuming, simple shapes of its two 100-year-old neighbors: the Helen V and the Texada Apartments, both clad in dark brick, and also the six-story 1310 E Union building across the street, clad in dark gray fiber-cement material.

By using clear and intelligible massing that reflects the clear massing of its neighbors, the building relates to the surroundings and the community in simple and direct ways, per Design Guideline DC2.1.a. Also, Design Guideline DC2.1.b recommends that the building meet the street level in a pedestrian-oriented way with human-scaled materials. The building meets this requirement by utilizing the warm wood colors of the cladding at the ground floor, delineation of the upper massing from the ground level, and the scale of the unit entryways.

Design Guideline DC4.2.a is met in the upper stories, using strong, dark materials with brightly contrasting wood-toned elements at the windows. The rhythm of the windows brings a visual interest and modulation in ways that intrigue the eye and break up the façade on E. Union St, per DC4.3.b,d. Finally, both prominent corners of the building, at 14th Ave and E. Union St., and at E. Union St. and the west easement, are marked vertically with larger windows, allowing these two important corners of the building to glow at night and open up generous territorial views from the units inside, per DC4.3.d. Please see preliminary draft renderings.


## 8.0\_\_ITEMIZED RESPONSE TO EDG

### 8.1, 8.2\_\_ Adherence to the applicable citywide and neighborhood design review guidelines and its visual demonstration



Stoops along E. Union St.: small, semi-private defensible spaces.

Gate

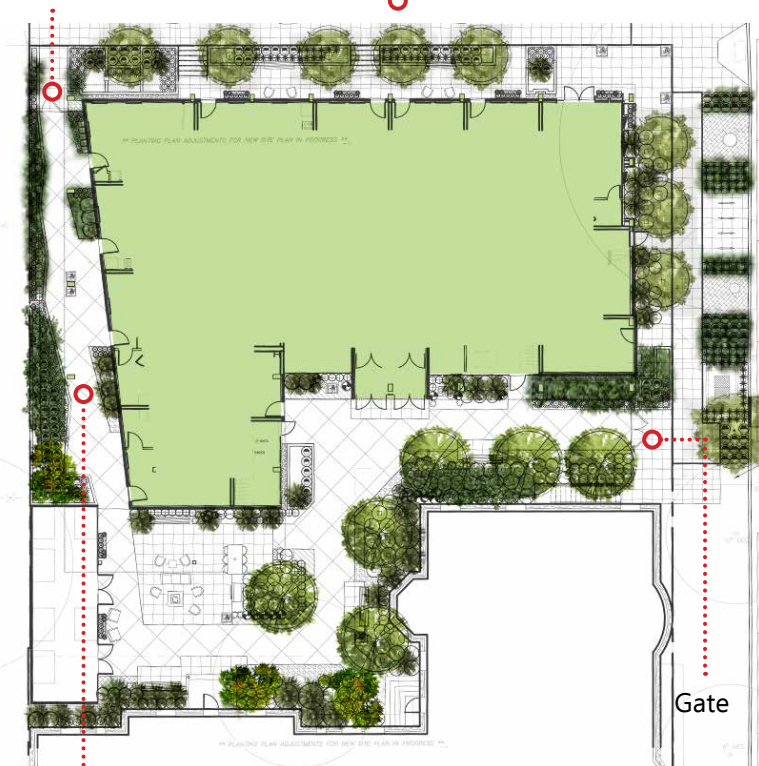

Gate

#### 1.2. MASSING AND CONFIGURATION

Incorporate some form of defensible space between the entries into the ground floor units along the alley/easement and pedestrians accessing the courtyard and entrance to the Helen V apartment building from E. Union Street.

#### DESIGN REVIEW GUIDELINES

USED FOR MASSING AND CONFIGURATION RESPONSE

DC3.1.a

DC3.1.c

PL3.1.f

PL3.1.g

PL3.1.h

PL3.2.d

PL3.2.h

PL3.2.i

PL3.2.j

PL3.2.k

#### RESPONSE

Creating great pedestrian spaces, a lively streetscape, defensible unit entries, and usable residential exterior spaces are primary goals of the project. Taking cues from DC3.1.c, and PL3.1.h and PL3.2.d, the almost level entry off Union at the alley, under the sheltering building overhang, creates a welcoming secondary entry arcade to Helen V and our building, for use by all inhabitants. Using planters and bio-retention planters, per PL3.2.j, the project creates a number of unique exterior areas for the residents. In the entry arcade on the west side of the building, these include subtle spaces between the walkway and the studio entries. In front of each entry, semi-private spaces are created as a place to pause, before entering the semipublic walkway through the planters. Additional delineation of the space is created with different paving patterns.

Along Union, working with the grades, we have created stoops that gather two or three units together, to create a few small, semi-private, defensible spaces, in response to PL3.1.f, g, h, and PL3.2.h, i, j, and k. This strategy also responds to DC3.1.a creating a feeling of community between the units on Union. Similarly, a larger, more connected semi-private space for the residential units alongside the easement is created along the West facade, recessed at the ground level. Four-foot-high gates at the Union/easement space, as well as the main entry off 14th, help create a sense of security, without being overly defensive.



Entry arcade at west facade/easement

Planters and bio-retention planters are used to create a subtle separation between the walkway and private entry areas.

## 8.0\_\_ITEMIZED RESPONSE TO EDG

### 8.1, 8.2\_\_ Adherence to the applicable citywide and neighborhood design review guidelines and its visual demonstration

#### 2. 1. FACADE COMPOSITION

Recommended is a selection of a material palette that fits well into the neighboring context, applied in a manner that helps break down the massing to a more appropriate scale. In addition, neighboring structures can influence material selection and application strategy, especially along E. Union Street, where strong datum lines are established.

#### DESIGN REVIEW GUIDELINES

USED FOR FACADE COMPOSITION RESPONSE

DC2.1.a

DC4.2.a


DC4.3.b.

#### RESPONSE

The building is designed to convey dignity and timelessness. The façade palette is simple, evoking a timeless nature of urban residential facades, per Design Guideline DC2.1.a. These proportions are also created by using elongated, vertical windows, with dark window frames; however, per Design Guideline DC4.2, a warm-textured wood-toned material is added at the base of the windows for bright contrast and to further elongate the window element. These proportions evoke some of the simple and strong lines of the many residential buildings of the Central District, including the two dark brick buildings that flank the site – the Helen V to the south and the Texada Apartments to the west. The rich dark color of the fiber-cement panels, mounted in vertical 2' to 4' wide segments, and the window patterns, alternating both vertically and horizontally, create a subtle variation and rhythm up and across the façade that changes as one walks up E. Union Street and around the building. Per DC4.3.b and d, this visual movement reflects the changing rhythm of the units inside, responding to the activity of street outside, against the building with its simple and strong forms.



Texada Apartments to the west of the proposed building, along with the historic Helen V Apartments to the south, possess simple and strong lines in both massing and fenestration.

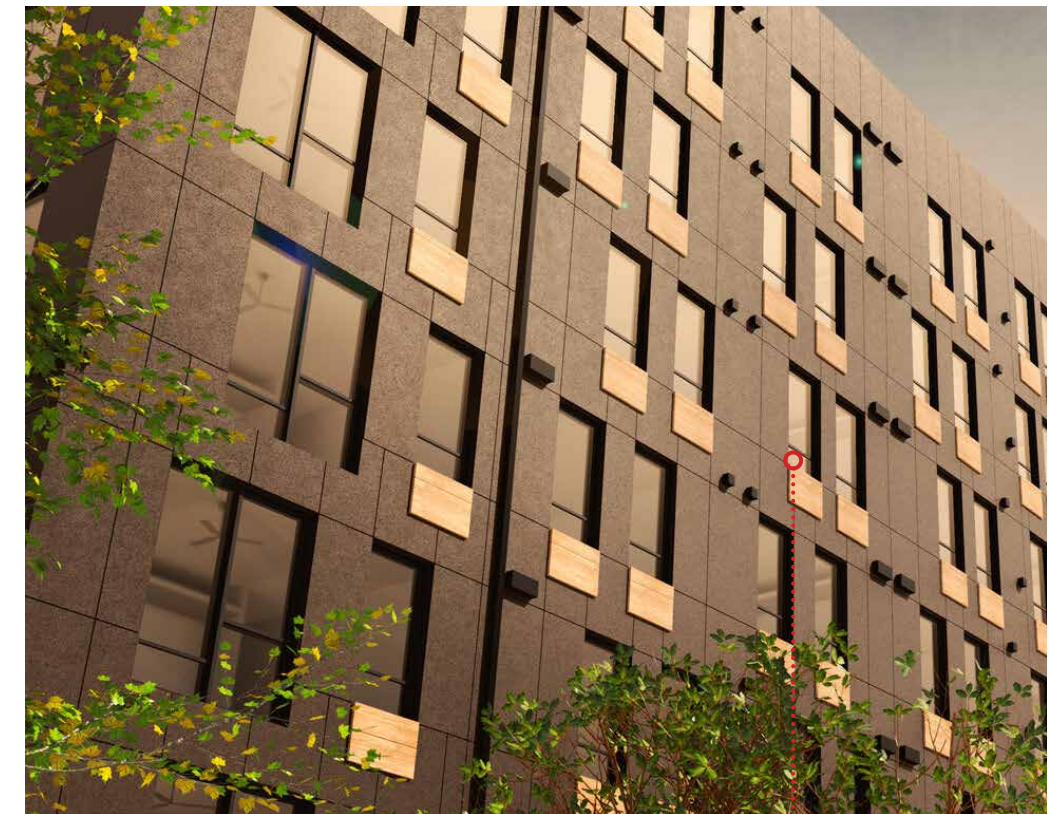

In response to the surrounding context, fenestration is created using elongated vertical windows and rich dark color of the cladding. A new rhythm is created using these historic neighborhood elements by alternating window and cladding placement horizontally and vertically.

## 8.0 ITEMIZED RESPONSE TO EDG

### 8.1, 8.2 Adherence to the applicable citywide and neighborhood design review guidelines and its visual demonstration

#### 2.2. FACADE COMPOSITION

The inclusion of secondary architectural elements to provide visual depth and interest to the building is recommended. Consider incorporating horizontal design elements on the building façades and explore grouping the windows to help minimize the perceived height of the structure and create well-proportioned façades with a clear composition. Elevations/perspectives of all façades are to be provided at recommendation to clearly illustrate the design concept for the project.

#### DESIGN REVIEW GUIDELINES

USED FOR FACADE COMPOSITION RESPONSE

DC2.1.a

DC2.1.b

DC4.2

#### RESPONSE

The façade is primarily composed of upper level massing, which reflects the warm dark brick of the neighboring buildings, communicating that it belongs in the community of buildings that is the Central District, per Design Guideline DC2.1.a. Also, working with Design Guideline DC2.1.b, the ground level is accentuated by very warm, bright finishes that meet the street, and welcome the pedestrians and cyclists either passing by or entering into the project on both E. Union St. and 14th Ave.

In the upper floors, rhythm and movement are created by subtle variations in the window placement, both horizontally and vertically. The warm, wood-toned elements beneath the windows, per Design Guideline DC4.2, further accentuate the sense of enlarging the evening and night glow coming from the interior of the units. These elements also create a visual contrast between the echo of the life of the inhabitants inside and the warm darkness of the entire building, its simple and strong forms on the exterior. Larger corner windows on both north corners along Union St. create more transparency to mark the intersections of streets and alley, provide larger views for the residents, and create a glowing vertical element at night.



## 8.0 ITEMIZED RESPONSE TO EDG

### 8.1, 8.2\_\_ Adherence to the applicable citywide and neighborhood design review guidelines and its visual demonstration


#### 2. 3. FACADE COMPOSITION

There is a concern regarding potential privacy issues with residents in the adjacent Helen V apartment building. In developing the façades, fenestration should minimize overlap with the existing apartment building. A privacy study shall be provided at recommendation.

#### RESPONSE

The design team has tried very hard to minimize these potential conflicts, especially on the south façade, facing Helen V. The amount of glazing has been brought into compliance with our Built Green 4-Star rating, as well as the Director's Rule C406, greatly improving energy performance. At the same time, we have altered the proportion of the windows to be long and narrow, reducing the amount of visibility into the unit from the outside, while maintaining the amount of light coming into the unit. We reduced number of windows on portions of the south façade, to minimize conflict.

The MUP Submittal shows a reduced number of windows, and, therefore, a significantly lesser percentage of glazing, in the final MUP Submittal, compared to the earlier EDG package. One additional difference between the MUP Submittal and the EDG Package the introduction of a new Departure, regarding the Side Setback along the west Easement. However, this will not affect Helen V residents. Finally, we are happy to do a privacy study as necessary.

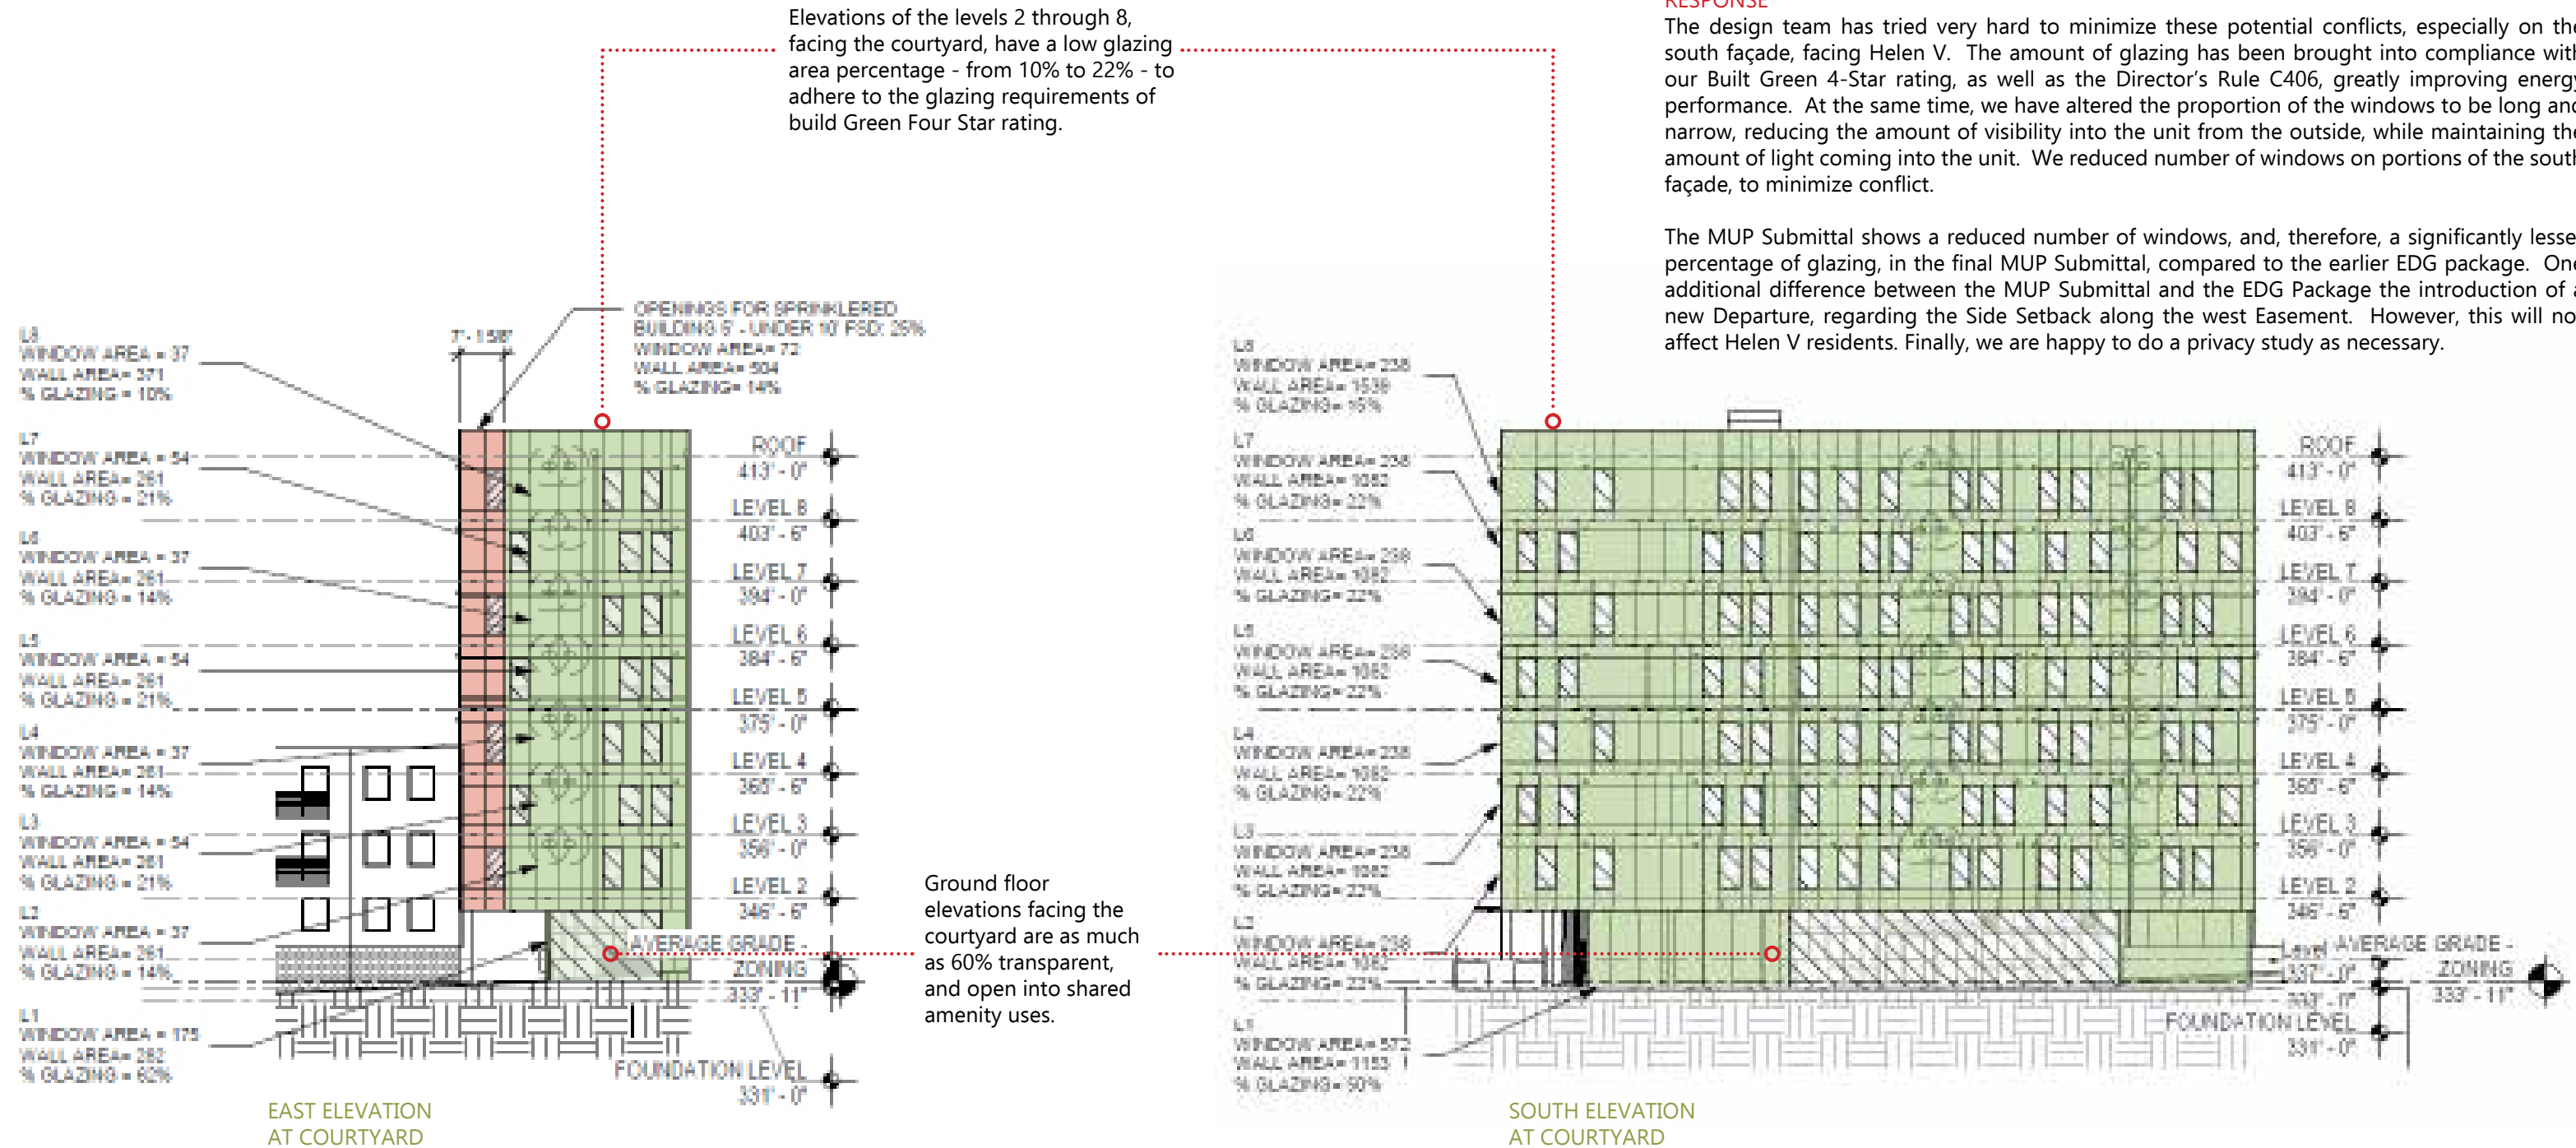

## 8.0\_\_ITEMIZED RESPONSE TO EDG

### 8.1, 8.2\_\_ Adherence to the applicable citywide and neighborhood design review guidelines and its visual demonstration

#### 3.1 PRIMARY ENTRIES AND GROUND LEVEL USES

The design of the commercial space should differ from that of the adjacent residential uses and have a distinct character. Recommendation is to provide ample glazing to increase visibility into the space from the public realm.

#### DESIGN REVIEW GUIDELINES

USED FOR PRIMARY ENTRIES AND GROUND LEVEL USES  
RESPONSE

PL3.1.b

PL3.1.c

PL3.1.d

PL3.2.b


PL3.2.d

#### RESPONSE

The project includes a small commercial space at the prominent corner of 14th Ave. and E. Union St. In order to differentiate the commercial space from the residential units next door, we designed it with Design Guidelines PL3.1.b,c,d and PL3.2.b,d in mind. The commercial space has a two-story tall interior, with significant storefront glazing on both E. Union St. and 14th Avenue. Working closely with the existing street grades, we designed the entry as level and accessible as possible.

Vertical blade signage, signs along the spandrel panels and over the door of the storefront along the 14th Ave. and Union St. facades are designed to provide as much identity for the commercial space as possible, ensuring its success. Additionally, a separate address will be implemented to focus the importance of the identity of the commercial use at the corner: while the apartment building is addressed 1323 E. Union St., the retail space will be 1321 E. Union St.

Two-story interior height and the transparency of the facade differentiate the retail space at the prominent corner of E. Union St. and 14th Ave.

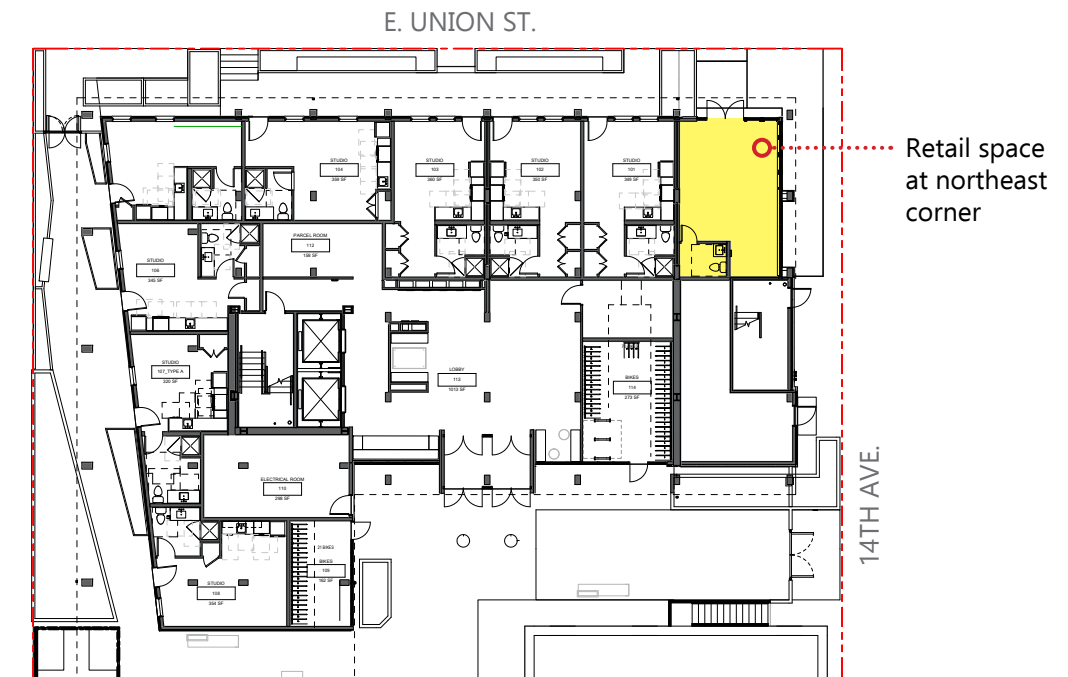

## 8.0\_\_ITEMIZED RESPONSE TO EDG

### 8.1, 8.2\_\_ Adherence to the applicable citywide and neighborhood design review guidelines and its visual demonstration

#### 3.2 PRIMARY ENTRIES AND GROUND LEVEL USES

To help improve the visibility of primary residential entry and lobby, which are located off the courtyard, and are easily accessible from 14th Avenue, Staff recommends incorporating additional design elements, lighting, signage, and vertical design cues to highlight the entry.

#### DESIGN REVIEW GUIDELINES

USED FOR PRIMARY ENTRIES AND GROUND LEVEL RESPONSE

CS2.1.d

PL1.1.d

PL1.2.e

#### RESPONSE

The project will be designing lighting, signage and design elements to provide visual clues and clear wayfinding to the dual entries to the Helen V and the entry to the new building, per CS2.1.d, and PL1.1.d. Further in the design process, the team will work on achieving a maximum clarity in signage design for the main entry off 14th Avenue to both buildings, separate commercial address at the corner, as well as potential separate addressing for the studio units along E. Union. Other elements, such as a four-foot high gate at 14th Ave. entry, to both mark the entry and provide semi-secure privacy for the main entry to the courtyard off 14th Avenue, will be designed per PL1.2.e.

TO ILLUSTRATE THE RESPONSE, PLEASE SEE EXTERIOR LIGHTING PLAN (item 14.0) AND SIGNANGE CONCEPT PLAN (item 15.0).

#### 3.3 PRIMARY ENTRIES AND GROUND LEVEL USES

At the individual ground level residential entries along E. Union Street and the easement, minimize the appearance of blank wall due to changes in the topography by incorporating landscaping and other design elements such as lighting and signage for the entries along E. Union Street and the easement/alley.

#### DESIGN REVIEW GUIDELINES

USED FOR PRIMARY ENTRIES AND GROUND LEVEL RESPONSE

CS2.1.d

PL1.1.d

#### RESPONSE

Following Design Guidelines CS2.1.d, and PL1.1.d, the project strives to create great pedestrian spaces, a lively streetscape, defensible unit entries, and usable residential exterior spaces. Working with the grades along Union, we have created stoops that gather two or three units together, producing a few small, semi-private spaces, which bring a sense of community to the units on Union. Same strategy creates a larger, more connected semi-private space for the residential units off of the easement. The almost level entry off of Union at the easement, under the sheltering building overhang, creates a welcoming secondary entry to the Helen V project and our building, for use by all inhabitants.

Pairs of units create stoops - semi-private spaces that bring a sense of community.

Generous landscaping minimizes the bulk of the planter wall facing the street.

Signage and lighting bring the warmth of wood and color to the overall design.



4.1 COURTYARD AMENITY AREA  
Staff recommends exploring how the intended usability of this area will continue to influence the design, as the project evolves and suggests incorporating different hardscape materials to help delineate the public and private spaces along the alley at the western edge of the site.

**DESIGN REVIEW GUIDELINES**  
*USED FOR COURTYARD AMENITY AREA*  
**RESPONSE**  
**PL1.2.d**

**RESPONSE**  
Landscaping plans have been developed per PL1.2.d, showing different materials and colors at the ground level. The changes in materiality help differentiate spaces that border or edge the main gathering spaces of the courtyard, entry walkways, and gathering areas in the courtyard's center. Additional multiple spaces have different roof conditions – they are either open to the sky, or sheltered under an overhang or an arcade – providing multiple types of experiences in the courtyard.


**TO ILLUSTRATE THE RESPONSE, PLEASE SEE COMPOSITE LANDSCAPE/HARDSCAPE PLAN (item 10.0).**

4.2 COURTYARD AMENITY AREA  
Staff is concerned with the number of entry gates proposed along 14th Avenue and recommends reconfiguring the design to have a singular entrance and high level of permeability to allow for visual connections to the neighborhood.

**RESPONSE**  
To create a sense of security without being overly defensive, a single four-foot-high pedestrian gate is designed at the entry into the arcade walkway of off E. Union St., and slightly larger gates are placed at the main entry off of 14th Ave. Solid waste will be transferred in and out onto 14th Avenue, so that the large double gate at the main entry would need to open, and also be available for daily use by residents of the buildings. Gates and any fencing will be visually permeable and appear as transparent as possible to encourage openness between the courtyard and the street.

4' 0" tall pedestrian gate: entry from E. Union Street

View of the courtyard from 14th Ave.

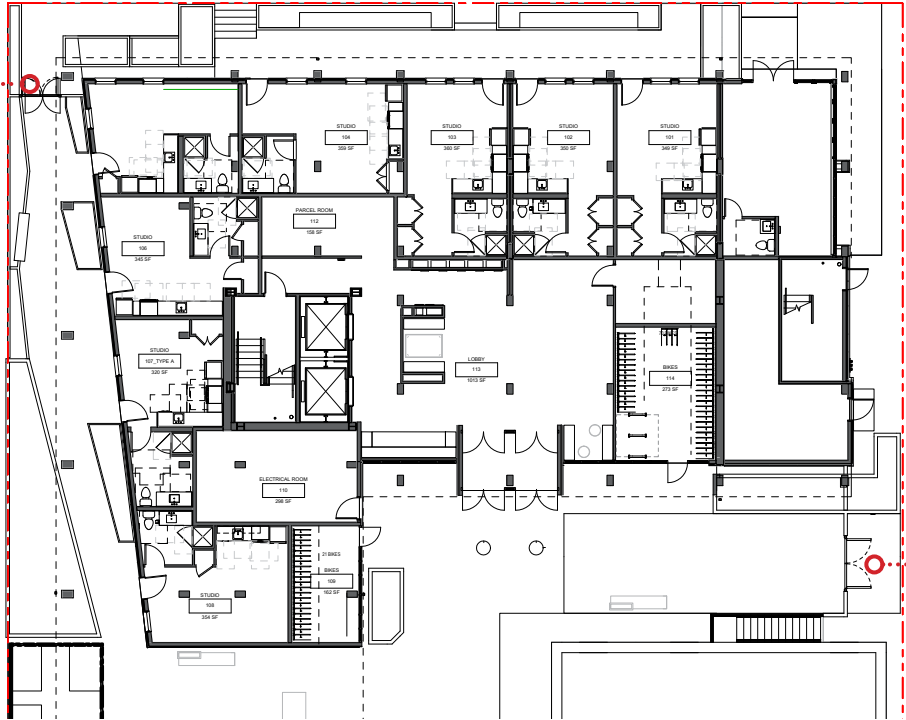

A larger gate provides a single entry from 14th Avenue to both Helen V and the new proposed building. This gate also serves to move the solid waste containers to the staging area on 14th Avenue.



## 8.0\_\_ITEMIZED RESPONSE TO EDG

### 8.1, 8.2\_\_ Adherence to the applicable citywide and neighborhood design review guideline and its visual demonstration

#### 4.3 COURTYARD AMENITY AREA

Location of the solid waste storage area adjacent to the amenity space may be a concern. Staff recommends screening the trash area with fencing that fits into the overall design of the courtyard and utilize landscaping and/or planters to help minimize the visual appearance of this area.

#### RESPONSE

The solid waste enclosure will be screened up to approximately 6' high. The enclosure will extend vertically, in order to screen the sight of the trash containers, and be designed and built from durable, solid materials, visually coordinating with the gates, benches, fences, and planter designs within the rest of the courtyard. Additionally, landscaped planters will be located, as possible, between the required solid waste enclosure doors.



Solid waste enclosure will be designed to coordinate with the wood-toned materials used at the ground floor and soffits.



Planters to be located between the enclosure's sliding doors.

1 MOSAIC



Green and brown colored panels placed along the stair tower and directly across the entrance gate break up the monolithic quality of dark cladding.

2 PATTERNS: ABSTRACT FOREST 1



An abstract forest creates texture and patterns in the facade.

3 PATTERNS: ABSTRACT FOREST 2



Vertical colored slits along the base of the trees provide a deconstructed quality to the tree trunks.

4 PATTERNS: ABSTRACT FOREST 3



Various panels painted a different shade from the backdrop resemble the forest shadows and depth.

5 PATTERNS: ABSTRACT FOREST 4



Green panels scattered throughout the abstract forest adds a hint of color.

6 APPLIED ART: WATERCOLOR-LIKE TREES



The painterly tree silhouettes emerge out of a green backdrop creating a subtle forested scene.

7 PREFERRED DESIGN  
APPLIED ART: MINIMALIST FOREST



**DESIGN REVIEW GUIDELINES**  
USED FOR STAIR TOWER  
DESIGN DEVELOPMENT  
PL3.2.f  
DC4.3.b  
A1.1.b  
A1.1.c

**STAIR TOWER DESIGN**  
The final design for the stair tower is a minimalist representation of Douglas fir trees in a Northwest forest. This image is meaningful to the project in a number of ways: the trees represent the main structural material used in the building, CLT, as well as the environmental intent of CLT - carbon sequestration through the use of lumber and regrowing of the forest (DC4.3.b). The image also speaks to the history of the site: Helen V was built by Vance Lumber Company, and the scale of the tree on the stair tower accurately reflects the size of the trees that provided the economic power to the region in the end of 19th century, evoking the landscapes, from which the city grew (A1.1.c).

In response to Design Review Guidelines, the large mural transforms otherwise blank wall into a subtle, beautiful piece of art - keeping in tone with the subtlety of the building overall (PL3.2.f; A1.1.b). Its size, prominent position on the corner, and restrained, meaningful aesthetic may earn a position of a recognizable wood-themed landmark.



SECONDARY ENTRY:  
NEW BUILDING  
AND COMMON  
COURTYARD

PROPERTY LINE

SETBACK  
7' 0"

COMMON COURTYARD

PROPERTY LINE

SETBACK  
8' 0"

SETBACK  
7' 0"

PROPERTY LINE

MAIN ENTRY:  
NEW BUILDING  
AND EXISTING  
HELEN V

GROUND FLOOR PLAN

- ENTRY INTO GROUND FLOOR UNIT
- RETAIL ENTRY
- MAIN BUILDING ENTRY
- BIKE STORAGE ENTRY

- RETAIL
- RESIDENTIAL/PRIVATE
- MECHANICAL/ELECTRICAL
- INTERIOR COMMON AMENITY
- CIRCULATION
- RETAINING WALLS



10.0\_\_\_COMPOSITE LANDSCAPE / HARDSCAPE PLAN



WOOD STAIR RISER DETAIL



ACCENT PLANTERS



CASCADING VINES AT VEGETATED WALL



BENCH SEATING



SCULPTURAL TIMBER ACCENTS



SQUARE FIRE PIT

BIORETENTION PLANTERS

BIORETENTION PLANTER

WALL ART

SITE PLAN



CONCRETE DINING TABLE W/ GRILL



CONCRETE PLANTER BENCH SEATING



2X2 CONCRETE SCORING



CABLE TRELLIS VEGETATED WALL



PAINTED CONCRETE ACCENT OPTION

BIKE RACK

BIORETENTION PLANTER

WASTE ACCESS RAMP

EXISTING TREE TO REMAIN, TYP



SCALE: 1" = 10'



PAPERBARK MAPLE



JAPANESE SNOWBELL



TURKISH FILBERT

TREES

SHRUBS AND OTHER PLANTS



KELSEY'S REDTWIG DOGWOOD



FRAGRANT SWEET BOX



MT. VERNON LAUREL



ASTILBE



LILY TURF



BLACK MONDO GRASS



JAPANESE FOREST GRASS



KINNIKINNICK



BUGLOSS



CORAL BELLS



HORSETAIL



BOWELS GOLDEN SEDGE



ORANGE NEW ZEALAND SEDGE



DEER FERN



FOAM FLOWER



JAPANESE PAINTED FERN



HOLLY FERN


- 1 FIBER CEMENT PANELS, PAINTED
- 2 WINDOW ACCENTS: WOOD-TONED PANELS
- 3 GROUND FLOOR WOOD-TONED FIBER CEMENT CLADDING
- 4 WINDOW FRAMES
- 5 CONCRETE RETAINING AND PLANTER WALLS

PLEASE SEE DETAILS IN MATERIAL  
PALETTE (#12)



- 1 FIBER CEMENT PANELS, PAINTED
- 2 WINDOW ACCENTS: WOOD-TONED PANELS
- 3 GROUND FLOOR WOOD-TONED FIBER-CEMENT CLADDING
- 4 WINDOW FRAMES
- 5 CONCRETE RETAINING AND PLANTER WALLS

PLEASE SEE DETAILS IN MATERIAL PALETTE (#12)

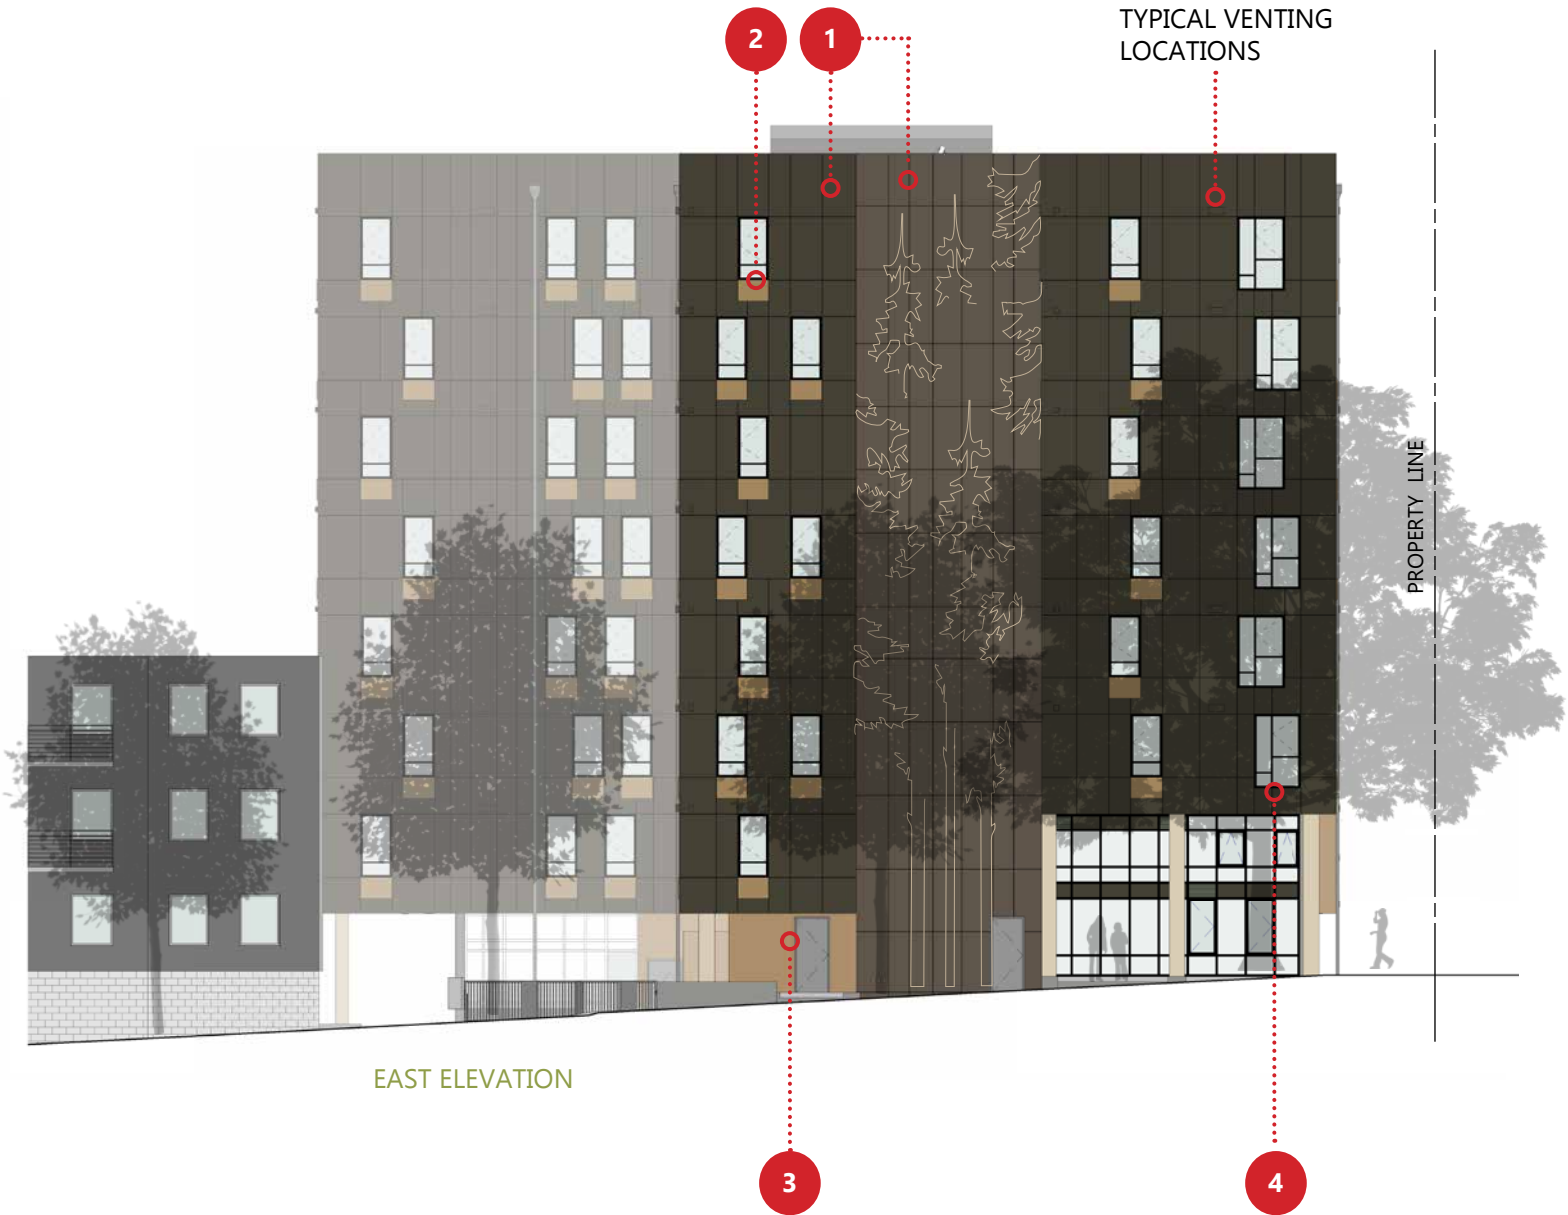

12.0\_\_\_MATERIAL AND COLOR PALETTE

- 1 FIBER CEMENT PANELS, PAINTED
- 2 WINDOW ACCENTS: WOOD-TONED PANELS
- 3 GROUND FLOOR WOOD-TONED FIBER-CEMENT CLADDING
- 4 WINDOW FRAMES
- 5 CONCRETE RETAINING AND PLANTER WALLS

1 FIBER CEMENT PRODUCT:  
HZ10 Hardie Reveal Panel  
Thickness: 7/16"


FIBER CEMENT PAINT COLORS



SW 7020  
OVERALL  
BUILDING  
COLOR



SW 7019  
STAIR TOWER  
OVERALL  
(BACKGROUND)  
COLOR

 

SW 2806  
ACCENT PAINT 1



SW 2835  
ACCENT PAINT 2



3 FIBER-CEMENT CLADDING

Color: Cedar  
Thickness: 5/8"  
Material: fiber cement

GROUND FLOOR WALL/SOFFIT CLADDING



2 3 FIBER-CEMENT CLADDING

Color: Spruce  
Thickness: 5/8"  
Material: fiber cement

WINDOW ACCENTS;  
GROUND FLOOR COLUMN CLADDING



4 STOREFRONT AT GROUND FLOOR  
Manufacturer: Kawneer  
Black Matte Powder Coated Aluminum

WINDOW FRAMES IN UNITS  
Black Vinyl Frame



5 CONCRETE RETAINING AND PLANTER WALLS

Manufacturer and finish: TBD



POWDER COATED METAL FENCING AND GATES  
Matte black

Manufacturer and finish: TBD



POWDER COATED CANOPY AT WEST FACADE  
Matte black


Manufacturer and finish: TBD



NORTHEAST CORNER AT E. UNION ST.  
AND 14TH AVENUE



ENTRY INTO THE WALKWAY ALONG THE WEST FACADE OF THE BUILDING, AS SEEN FROM E. UNION ST. TEXADA APARTMENTS TO THE RIGHT AND HELEN V BUILDING IN THE DISTANCE ARE VISIBLE IN THIS RENDER.

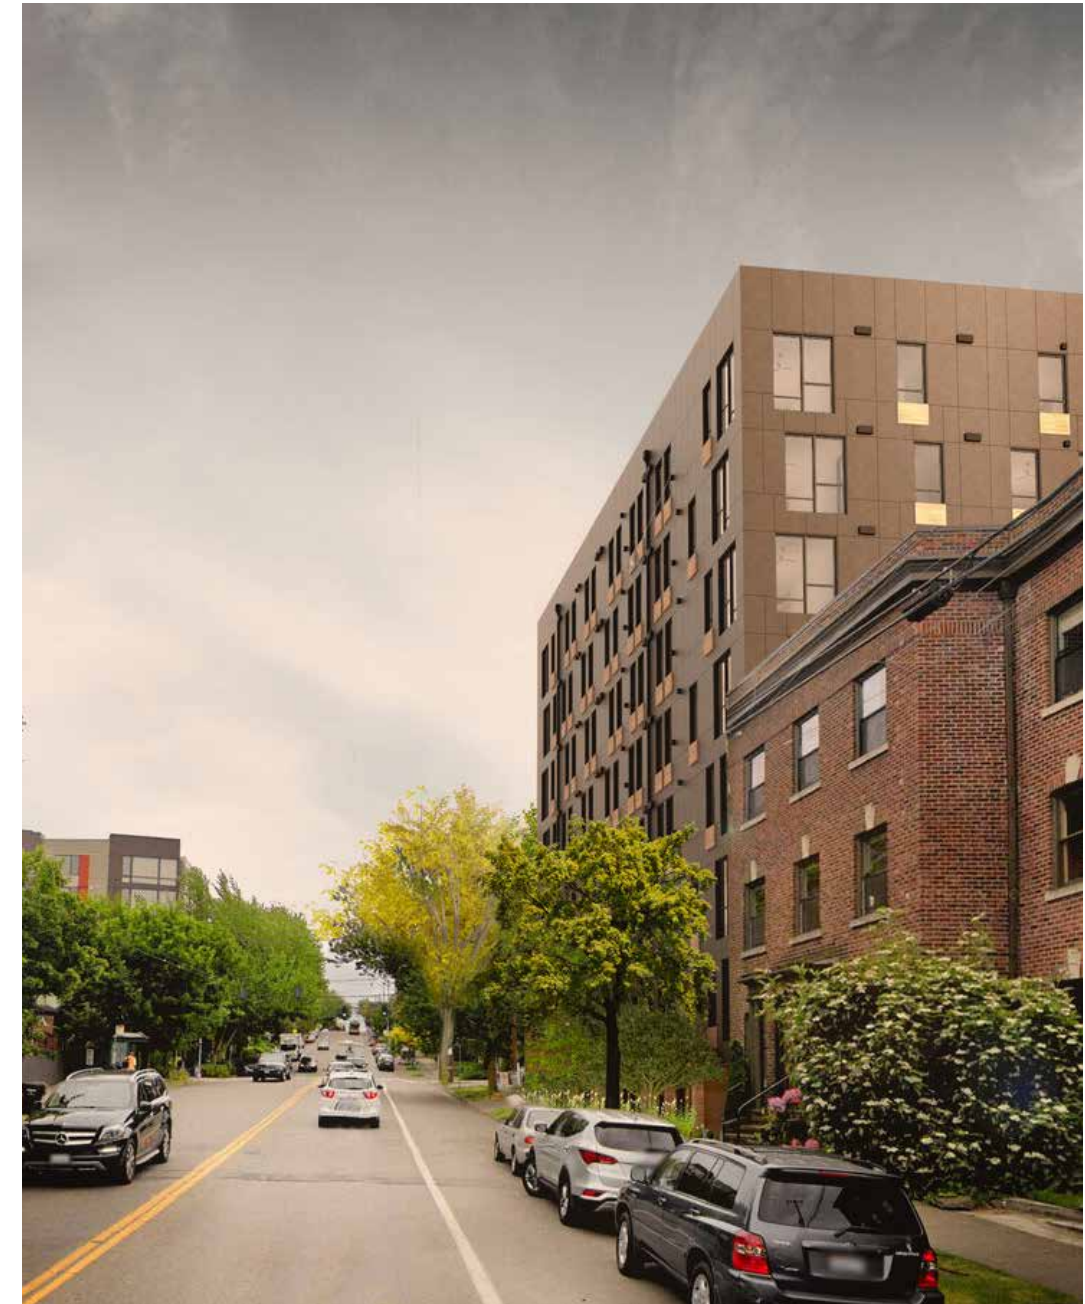

PERSPECTIVE VIEW ALONG E. UNION STREET., LOOKING EAST.



VIEW OF THE NORTH FACADE AT E. UNION STREET,  
AS SEEN FROM THE SIX STORY BUILDING ACROSS  
THE WAY.



EAST FACADE AT 14TH AVENUE. STAIR TOWER WITH ITS  
FULL SCALE DOUGLAS FIR FOREST MURAL ARE SEEN IN  
THE CENTER.



AS ONE ENTERS THE COMMON COURT FROM 14TH AVENUE AND BEGINS WALKING WESTWARD TOWARD THE ENTRIES INTO THE NEW BUILDING OR HELEN V APARTMENTS, THIS IS THE VIEW ONE WOULD ENCOUNTER.

THE VESTIBULE LEADING TO THE NEW LOBBY IS SEEN ON THE RIGHT, AND THE NEW BIKE STORAGE IS VISIBLE STRAIGHT AHEAD THROUGH THE STOREFRONT WINDOWS.



VIEW IN THE COURTYARD LOOKING NORTH, TOWARD THE NEW BUILDING LOBBY FROM HELEN V.



WALKWAY ALONG THE WEST FACADE, LOOKING SOUTH. ON THE LEFT, THE ENTRIES INTO GROUND FLOOR UNITS ARE VISIBLE, HELEN V'S BRICK FACADE CAN BE SEEN IN THE DISTANCE.

14.0\_\_EXTERIOR  
LIGHTING PLAN

14.1\_\_Approximate location of light  
fixtures and light spillage at night



- 1 SCNCE AT COLUMN
- 2 WALL SCNCE AT ENTRY
- 3 LANDSCAPE/TREE UPLIGHT
- 4 RECESSED STEP LIGHT
- 5 SOFFIT LIGHTS IN COURTYARD
- 6 SCNCE AT WASTE ENCLOSURE AND UTILITY AREAS
- 7 COVE LIGHTING AT BIORETENTION
- 8 DOWNLIGHT IN SOFFIT AT WASTE ENCLOSURE

### COLUMN LIGHT OPTIONS

1



Tall or medium height LED Outdoor Wall Sconce



### SCONCE LIGHT AT ENTRY OPTIONS

2




Outdoor Wall Sconce Downlight



### LANDSCAPE/TREE UPLIGHT

3

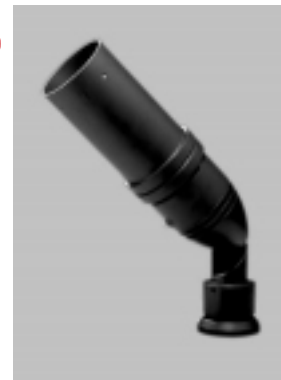

Landscape uplight with adjustable beam

4

### RECESSED STEP LIGHT



Horizontal LED Step Light

### RECESSED LIGHTS IN SOFFIT OVER COURTYARD

5



LED Surface Mount Fixture Recessed lighting



6

### SCONCE AT UTILITY OPTIONS



Wedge shaped LED downlight



15.0 SIGNAGE  
CONCEPT PLAN

15.1 Signage plan indicating areas on the building/site where signage might be mounted, any specific building identification signage and any building management signage plan outlining requirements for signage design.



- 1 ADDRESS BLADE SIGN WITH LIGHTING
- 2 ADDRESS SIGN WITH LIGHTING
- 3 RETAIL BLADE SIGN
- 4 UNIT NUMBERS (WALL SIGNS, LIT)
- 5 DIRECTIONAL SIGNS, WALL, COLUMN OR GATE/FENCE MOUNTED
- 6 UTILITY SIGNS
- 7 TEMPORARY LEASING SIGNAGE
- 8 OTHER SIGNAGE

15.0\_\_SIGNAGE CONCEPT PLAN

15.1\_\_Signage design concepts



INTERIOR SIGN

SIGNAGE CONCEPT:  
CELEBRATE THE WOOD  
AND ENHANCE VISIBILITY  
WITH COLOR

- 1
- 2
- 3
- 4



INTERIOR /  
EXTERIOR SIGN



EXTERIOR SIGN

ADD BACK-LIGHTING

ADD LIGHT STRIP AT  
THE PERIMETER

BLADE SIGN  
OPTIONS




wall-mounted address signs:  
COLOR LIGHT  
(This example: various backlit  
numbers from Luxello \$60 - \$100)

SIGNAGE CONCEPT:  
FOR SMALL, DIRECTIONAL, AND  
UTILITY SIGNS: BRING IN COLOR, LEAVE  
OPPORTUNITIES FOR CUSTOM DESIGN  
ON A BUDGET

- 5
- 6
- 8



NATURAL MATERIALS  
AND COLORS USED FOR  
SIMPLE LASER CUT SIGNAGE  
PLAQUES


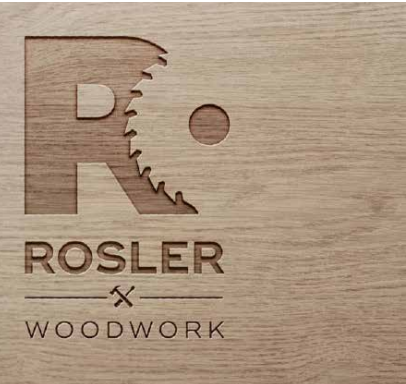


- 1 ADDRESS BLADE SIGN  
WITH LIGHTING
- 2 ADDRESS SIGN  
WITH LIGHTING
- 3 RETAIL BLADE SIGN
- 4 UNIT NUMBERS  
(WALL SIGNS, LIT)
- 5 DIRECTIONAL SIGNS,  
WALL, COLUMN  
OR GATE/FENCE  
MOUNTED
- 6 UTILITY SIGNS
- 7 TEMPORARY  
LEASING SIGNAGE
- 8 OTHER SIGNAGE


TEMPORARY LEASING BANNERS

- 7




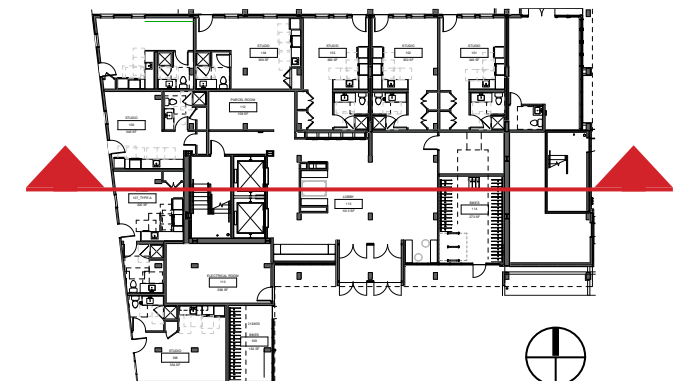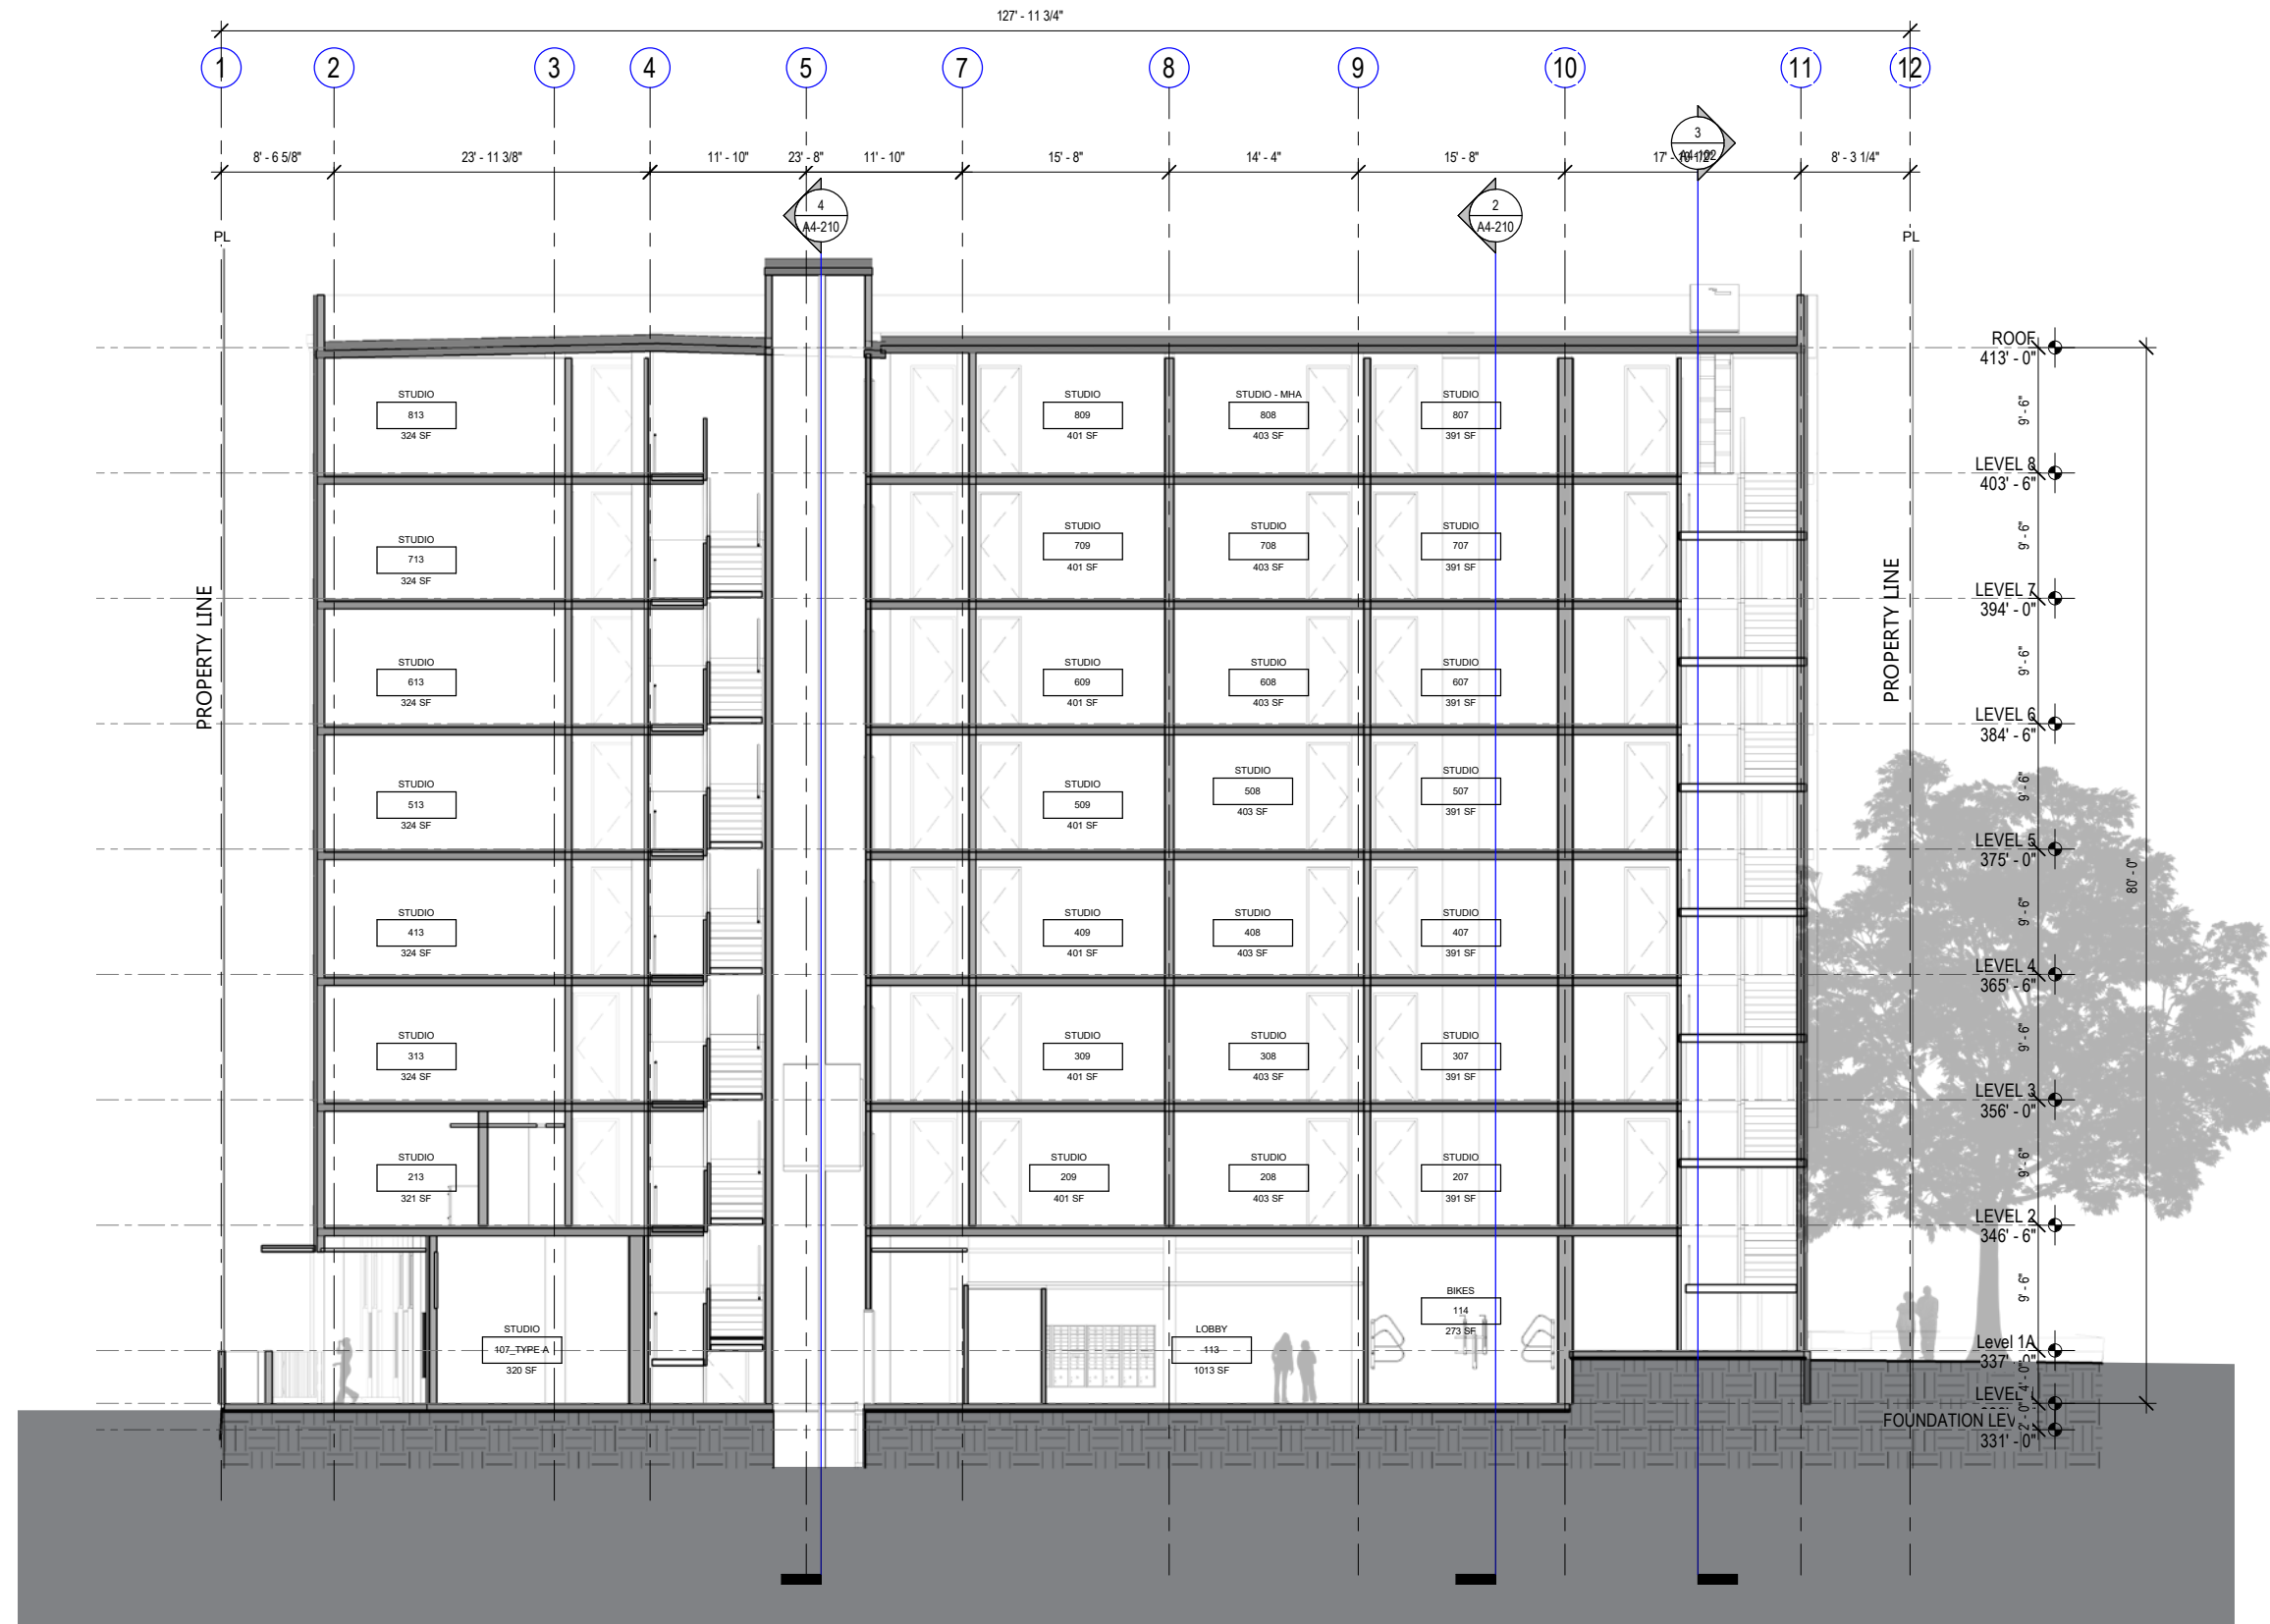

WEST - EAST BUILDING SECTION

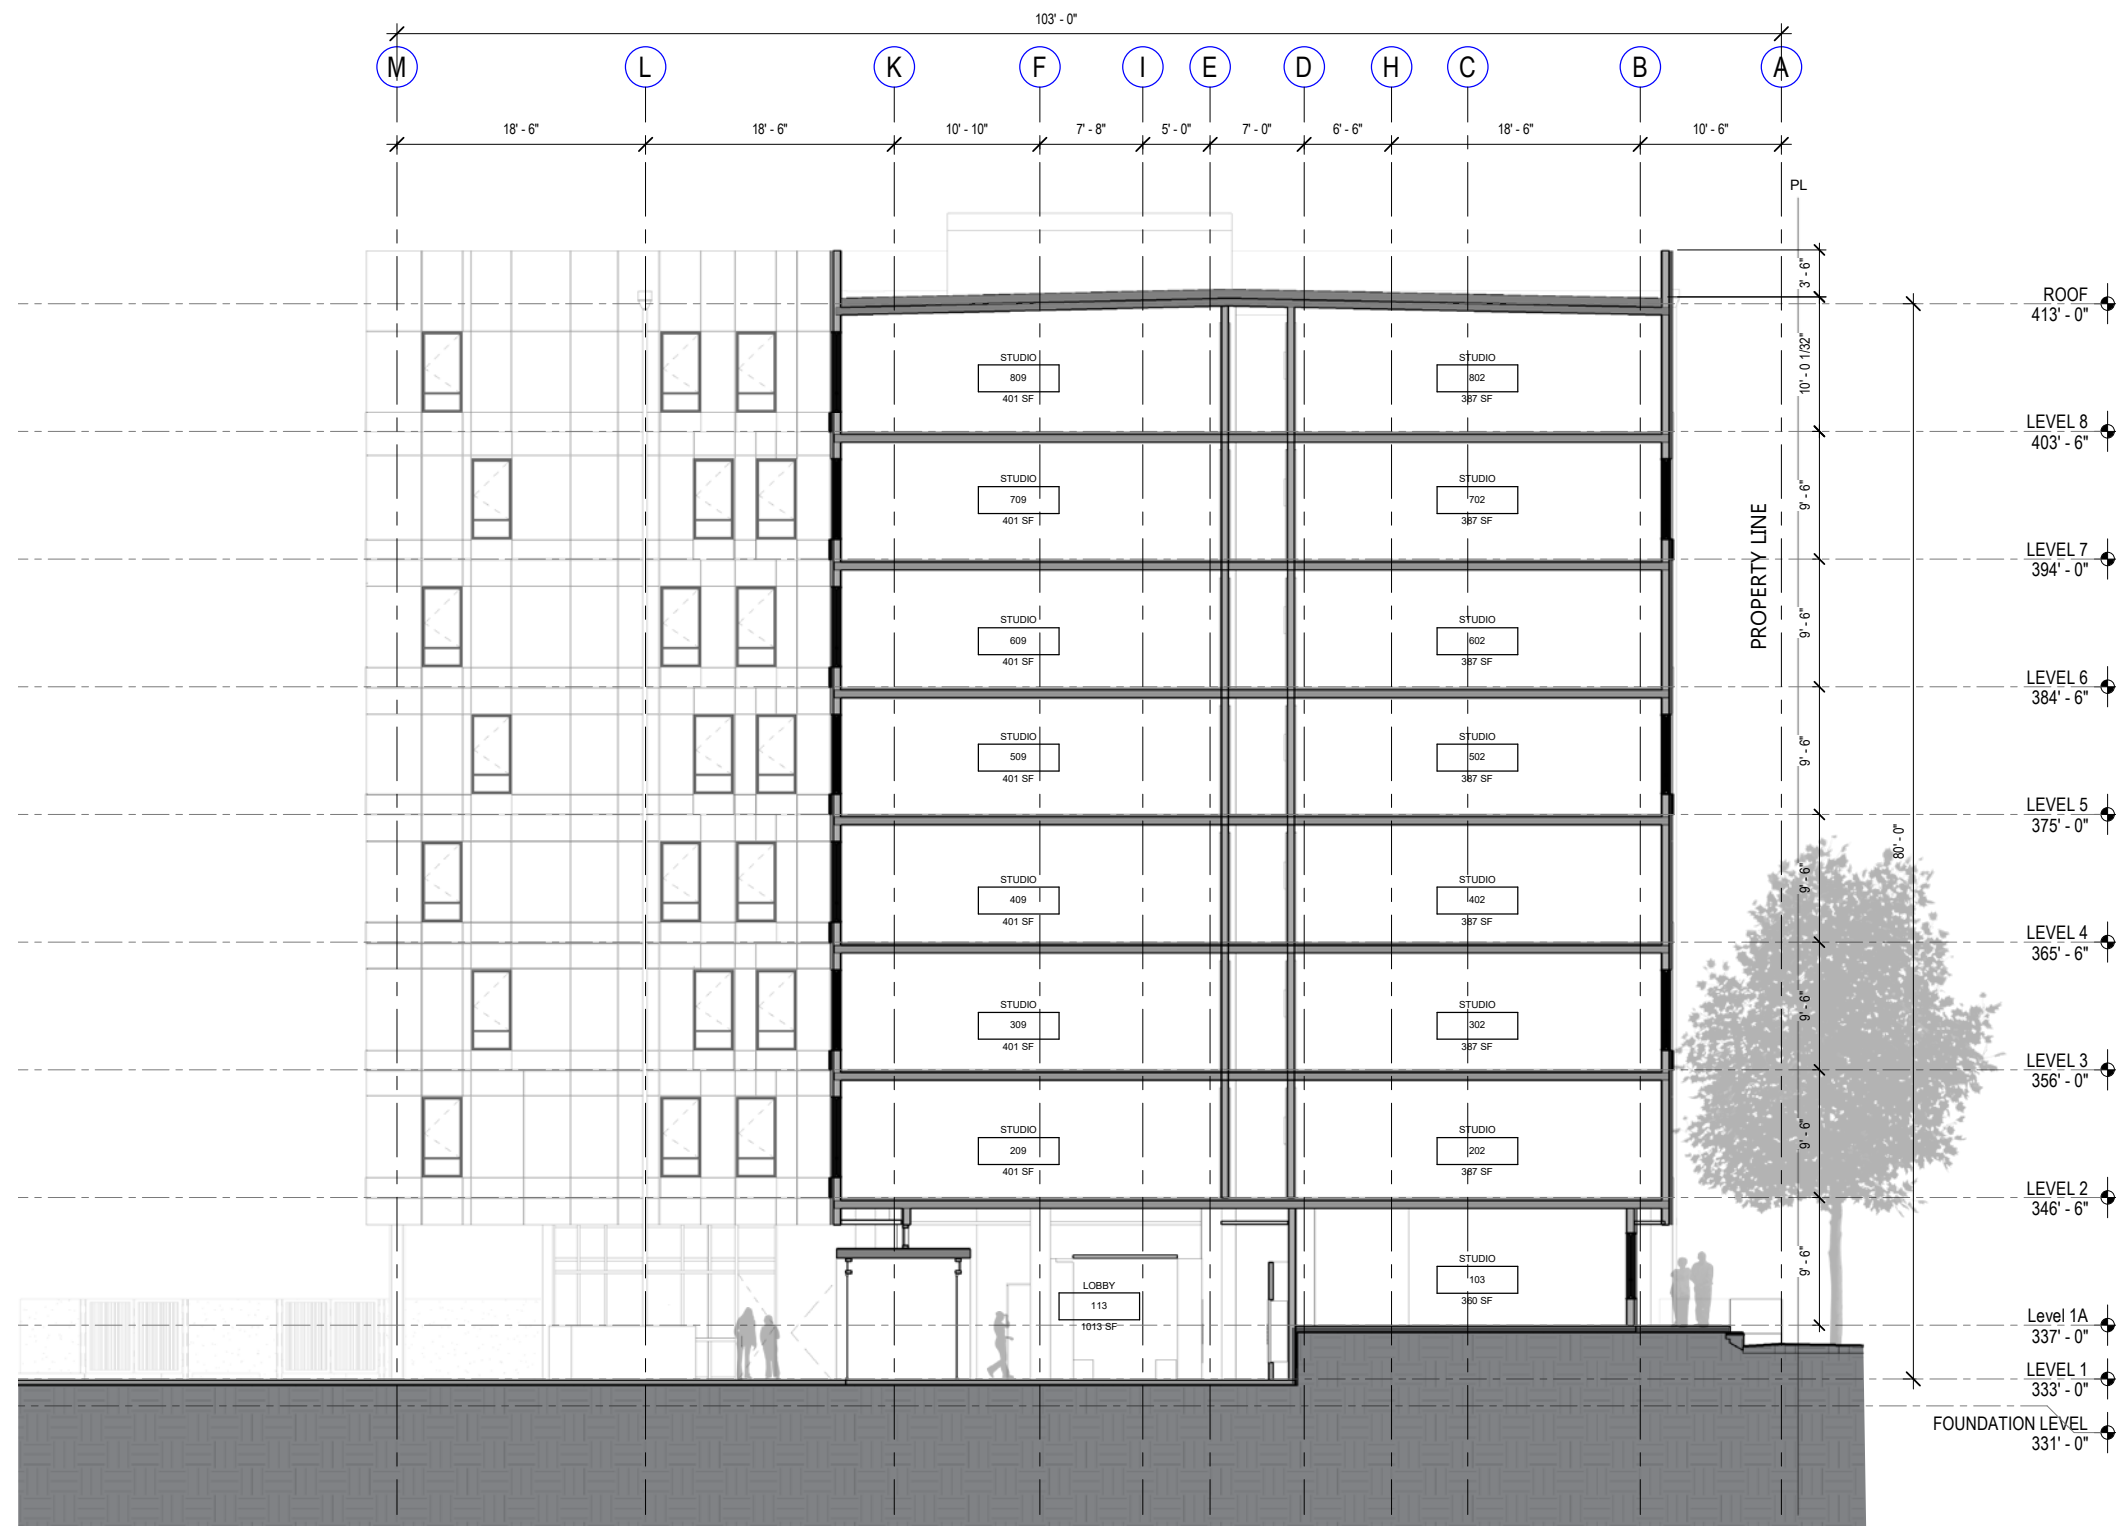

NORTH - SOUTH BUILDING SECTION

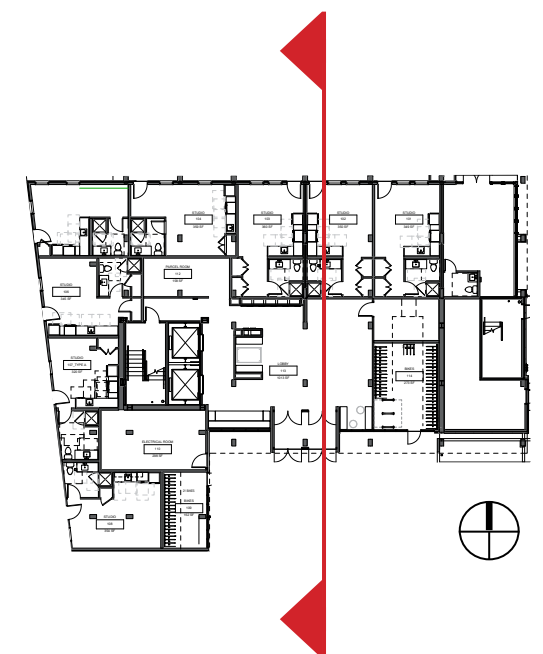


**1) 23.45.518 SETBACKS AND SEPARATIONS**  
WE PROPOSE 7' AVERAGE SIDE SETBACK AT THE WEST LOT LINE (INTERIOR LOT LINE), RATHER THAN THE REQUIRED 7' MINIMUM/ 10' AVERAGE.

**DESIGN REVIEW GUIDELINES**  
TO MITIGATE THIS DEPARTURE ISSUE:

- CS1.1.a
- CS2.1.a
- DC..2.1.a

**RATIONALE:**  
**1. BASED ON FEASIBILITY ISSUES**

- Keeping the 10' average setback will reduce the number of units along west facade above the third floor, greatly affecting the feasibility of the project.
- The floor plan for all floor above the third floor will be affected, creating difficulties in routing mechanical, plumbing, electrical and other services between the floors, thus increasing project costs. Meanwhile, unit count would be reduced.

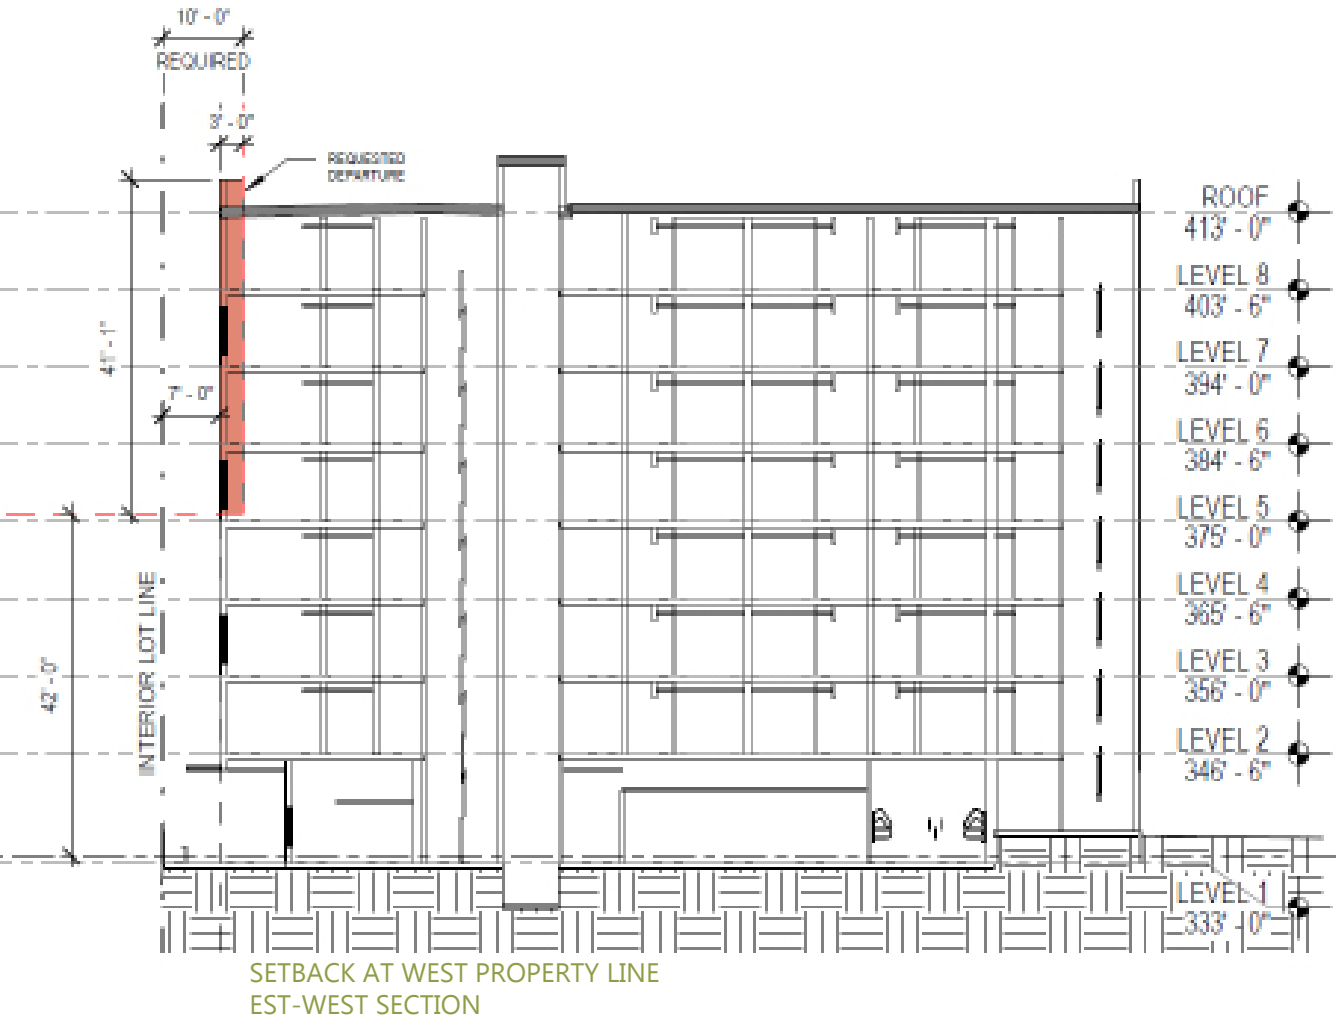

**2. BASED ON DESIGN REVIEW GUIDELINES**  
At the ground level, the building provides a larger-than-required setback, responding to both CS2.1.a (providing privacy and scale for ground floor entrances) and CS1.1.a (creating a public/private walkway in keeping with the conditions of local topography). The upper levels create a simple and laconic massing in response to the forms, materials, and fenestration of surrounding historic buildings, Helen V and Texada Apartments. Per DC2.1.a, "project concept should be intelligible and clear. Clarity makes knowledge of design accessible..." It is precisely this clarity that our design strives to achieve with its massing, perceived as a continuation of tradition established by the brick structures of the past century. A 3' setback starting at the fourth floor and continuing to the roof would break the clarity of lines and, in addition to the practical issues outlined in the column on the left, would create visual confusion and break the clarity of lines.

In addition, as shown in our itemized responses to EDG in the preceding pages, the massing in its entirety is carefully designed to respond to a variety of conditions, which include historic context, site conditions, requirements of privacy, circulation, and safety.

**2) 23.86.019: GREEN FACTOR MEASUREMENTS:**  
PER 23.86.019.D, VEGETATED WALLS IN COMMERCIAL (C) AND NEIGHBORHOOD COMMERCIAL (NC) ZONES ARE ALLOWED TO USE A MULTIPLIER OF 0.4 TO CALCULATE THE GREEN FACTOR.

WE PROPOSE TO USE MULTIPLIER OF 0.4 FOR VEGETATED WALLS TO CALCULATE THE GREEN FACTOR IN OUR PROJECT, WHICH IS LOCATED IN MR (M1) ZONE.

**DESIGN REVIEW GUIDELINES**  
TO MITIGATE THIS DEPARTURE ISSUE:

- CS3.1.a
- PL2.3.d

**RATIONALE:**  
The site of the new building is situated at the border with Neighborhood Commercial (NC) zones. The character of the entire neighborhood is consistent with NC zoning, and the goal of the new building is to sustain and cultivate this character. Per CS3.1.a, the extension of existing positive attributes of the surrounding neighborhood character is encouraged. By including green walls, not only we intend to soften the division between the new hardscape and the existing easement to the west (PL2.3.d), but also to help include our new structure into the existing, coherent neighborhood identity.

We would like to use landscaping consistent with the values and feel of the area, and would like to have the green factor measurements, currently used only in the Neighborhood Commercial zones, applied to the proposed development to aid in fulfilling the above-mentioned design review guidelines and goals.

Green walls are consistent with the character of the neighboring NC zoning, as well as the neighborhood as a whole. They also elevate the quality of the pedestrian environment.



Simple and clear massing reflects laconic forms of the surrounding historic buildings.

Greater-than-required setback as the ground level is balanced by the simple, solemn lines of the massing above.

