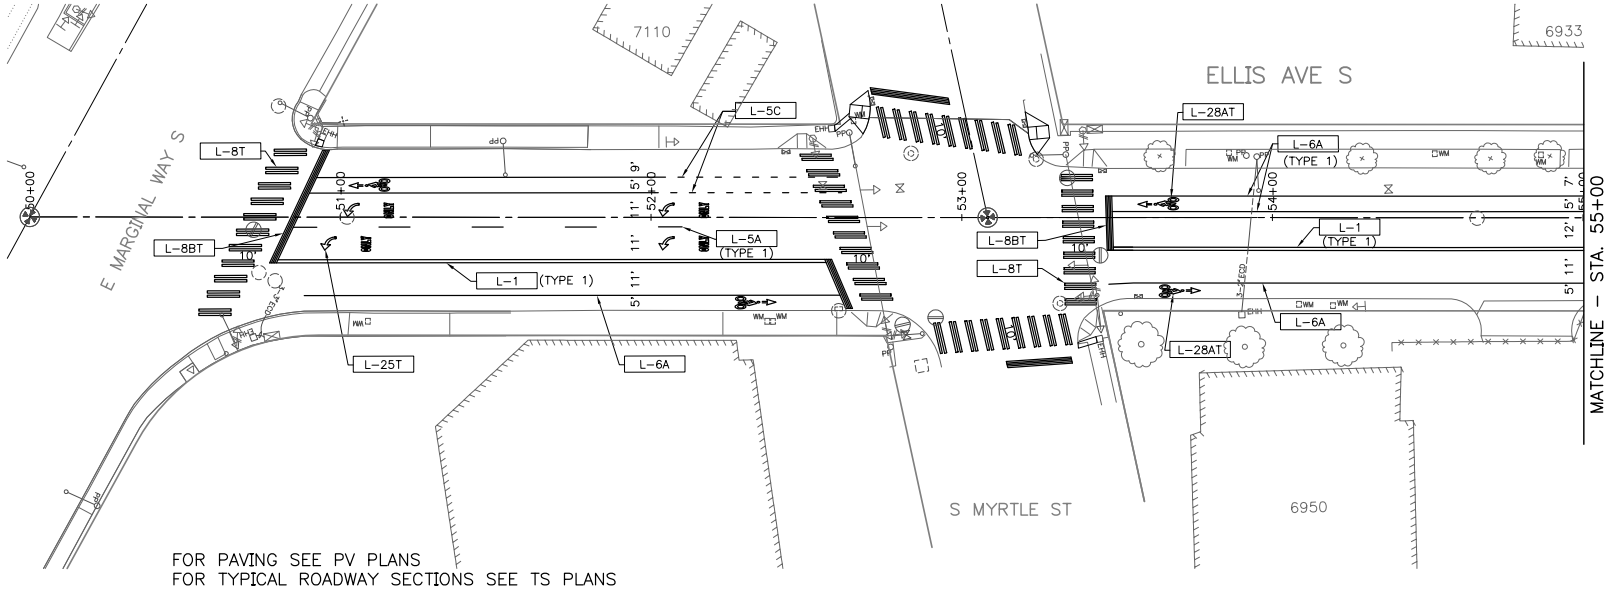

FOR PAVING SEE PV PLANS
FOR TYPICAL ROADWAY SECTIONS SEE TS PLANS
FOR CURB RAMPS AND SIGNAL LOOP REPLACEMENT SEE CR PLANS

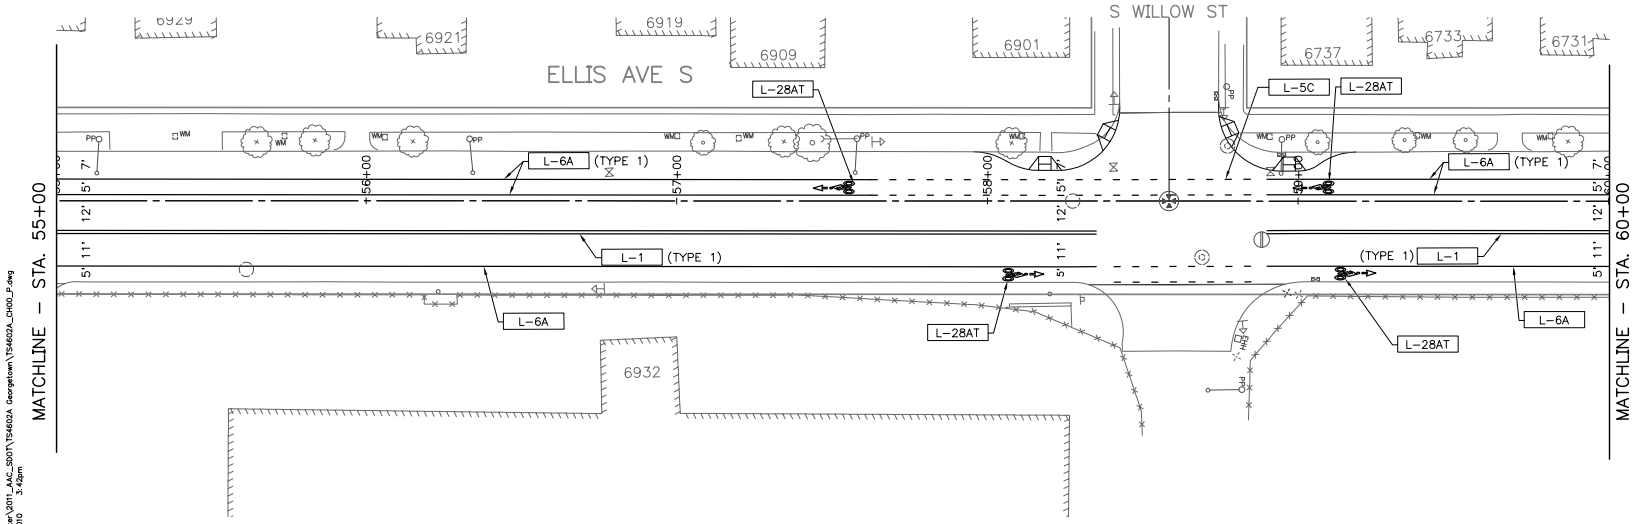

CHANNELIZATION LEGEND

L-1	DOUBLE CENTER LINE
L-3	CENTERLINE
L-4	ONE SIDE OF TWO-WAY LEFT TURN LANE
L-5A	DASHED 4" LANE LINE
L-5B	DASHED 6" BUS LANE LINE, 2' DASH W/ 4' SKIP
L-5BT	THERMOPLASTIC DASHED 6" BUS LANE LINE, 2' DASH W/ 4' SKIP
L-5C	DASHED 4" STRIPE, 2' DASH W/ 4' SKIP
L-5CT	THERMOPLASTIC DASHED 4" INTERSECTION GUIDE LINE, 2' DASH W/ 4' SKIP
L-6A	4" EDGE OF ROADWAY LINE
L-6B	6" BUS LANE LINE
L-8T	THERMOPLASTIC 8" CROSSWALK
L-8BT	THERMOPLASTIC 24" STOPLINE
L-8	8" SOLID WHITE STRIPE
L-20T	THERMOPLASTIC LEFT ARROW SYMBOL
L-21T	THERMOPLASTIC RIGHT ARROW SYMBOL
L-22T	THERMOPLASTIC THROUGH ARROW SYMBOL
L-23T	THERMOPLASTIC LEFT AND THROUGH ARROW SYMBOL
L-25T	THERMOPLASTIC "ONLY"
L-28AT	BICYCLE ARROW AND SYMBOL PER COS STD PLAN 722

(TYPE 1) 4" LANE MARKERS (WHITE OR YELLOW)

INSTALL

REMOVE

20 10 0 20 40
SCALE IN FEET

CH5
ELLIS AVE S CHANNELIZATION PLAN

VAULT SERIAL NO.	DATE	MARK	NATURE REVISIONS	MADE	CHK'D	REV'D
XXXXX						

P:\STDrafter\2011_AAC_SBOT\TS4602A (Georgetown)\TS4602A_CH05_P.dwg
Jun/29/2010 3:42pm

CALL 48 HOURS BEFORE YOU DIG 1-800-424-5555

60% REVIEW
NOT FOR CONSTRUCTION
JUNE 2010

APPROVED FOR ADVERTISING
MARK WHEELER
DEPARTMENT OF EXECUTIVE ADMINISTRATION
SEATTLE, WASHINGTON . . . . . 20 . .
BY: . . . . . .
DIRECTOR, DEPARTMENT OF EXECUTIVE ADMINISTRATION

NAME OR INITIALS AND DATE	INITIALS AND DATE
DESIGNED . EFE.	REVIEWED: PE. . . . . CONST. . . . .
CHECKED	PROJ. MGR. . . . .
DRAWN	RECEIVED . . . . .
CHECKED	REVISED AS BUILT . . . . .

ALL WORK DONE IN ACCORDANCE WITH THE CITY OF SEATTLE STANDARD PLANS AND SPECIFICATIONS AND OTHER DOCUMENTS CALLED FOR IN SECTION 0-02.3 OF THE PROJECT MANUAL.

STATE OF WASHINGTON 43313 REGISTERED PROFESSIONAL ENGINEER

City of Seattle
Seattle Department of Transportation
ORDINANCE NO. . . . . APPROVED. . . . . .
FUND: . . . . . .
INSPECTOR'S BOOK. . . . . .

2011 ARTERIAL ASPHALT AND CONCRETE GEORGETOWN

JOB NO. PC TS4602A R/W CO TS4602C
VAULT PLAN NO. 774-XXX

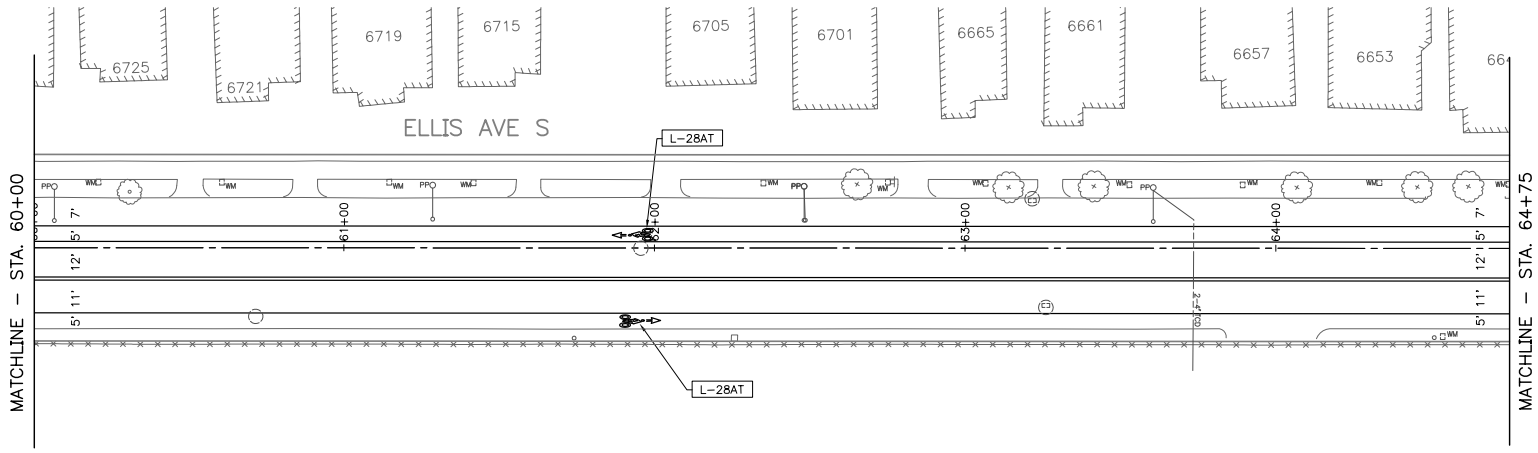

CHANNELIZATION LEGEND

L-1	DOUBLE CENTER LINE
L-3	CENTERLINE
L-4	ONE SIDE OF TWO-WAY LEFT TURN LANE
L-5A	DASHED 4" LANE LINE
L-5B	DASHED 6" BUS LANE LINE, 2' DASH W/ 4' SKIP
L-5BT	THERMOPLASTIC DASHED 6" BUS LANE LINE, 2' DASH W/ 4' SKIP
L-5C	DASHED 4" STRIPE, 2' DASH W/ 4' SKIP
L-5CT	THERMOPLASTIC DASHED 4" INTERSECTION GUIDE LINE, 2' DASH W/ 4' SKIP
L-6A	4" EDGE OF ROADWAY LINE
L-6B	6" BUS LANE LINE
L-8T	THERMOPLASTIC 8" CROSSWALK
L-8BT	THERMOPLASTIC 24" STOPLINE
L-8	8" SOLID WHITE STRIPE
L-20T	THERMOPLASTIC LEFT ARROW SYMBOL
L-21T	THERMOPLASTIC RIGHT ARROW SYMBOL
L-22T	THERMOPLASTIC THROUGH ARROW SYMBOL
L-23T	THERMOPLASTIC LEFT AND THROUGH ARROW SYMBOL
L-25T	THERMOPLASTIC "ONLY"
L-28AT	BICYCLE ARROW AND SYMBOL PER COS STD PLAN 722

(TYPE 1) 4" LANE MARKERS (WHITE OR YELLOW)

INSTALL

REMOVE

FOR PAVING SEE PV PLANS
FOR TYPICAL ROADWAY SECTIONS SEE TS PLANS
FOR CURB RAMPS AND SIGNAL LOOP REPLACEMENT SEE CR PLANS

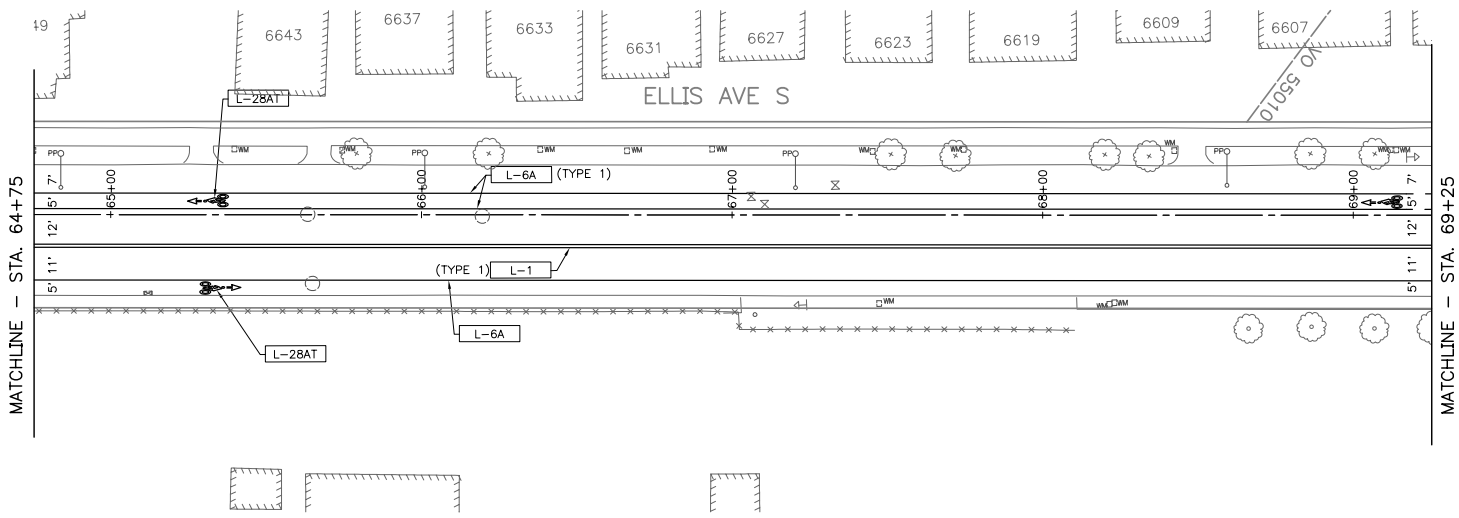

20 10 0 20 40
SCALE IN FEET

CH6
ELLIS AVE S CHANNELIZATION PLAN

P:\STDrafter\2011_AAC_SDOT\TS4602A Georgetown\TS4602A_CH00_P.dwg
Jun/28/2010 3:43pm

VAULT SERIAL NO. XXXXX | DATE | MARK | NATURE REVISIONS | MADE | CHK'D | REV'D

CALL 48 HOURS
BEFORE YOU DIG
1-800-424-5555

60% REVIEW
NOT FOR CONSTRUCTION
JUNE 2010

APPROVED FOR ADVERTISING
MARK WHEELER
DEPARTMENT OF EXECUTIVE ADMINISTRATION
SEATTLE, WASHINGTON . . . . . 20 . .
BY: . . . . . .
DIRECTOR, DEPARTMENT OF EXECUTIVE ADMINISTRATION

NAME OR INITIALS AND DATE
DESIGNED . EFE . . . . . .
CHECKED . . . . . .
DRAWN . . . . . .
CHECKED . . . . . .

INITIALS AND DATE
REVIEWED:
PE . . . . . CONST. . . . . .
PROJ. MGR. . . . . .
RECEIVED . . . . . .
REVISED AS BUILT . . . . . .

ALL WORK DONE IN ACCORDANCE WITH THE CITY OF SEATTLE STANDARD PLANS AND SPECIFICATIONS AND OTHER DOCUMENTS CALLED FOR IN SECTION 0-02.3 OF THE PROJECT MANUAL.

ERICH F. ELLIS
STATE OF WASHINGTON
43313
REGISTERED PROFESSIONAL ENGINEER

City of Seattle
Seattle Department of Transportation
ORDINANCE NO. . . . . APPROVED. . . . . .
FUND: . . . . . .
INSPECTOR'S BOOK. . . . . .

2011 ARTERIAL ASPHALT AND CONCRETE GEORGETOWN

JOB NO. PC TS4602A
R/W CO TS4602C
VAULT PLAN NO. 774-XXX
SHEET 46 OF 78

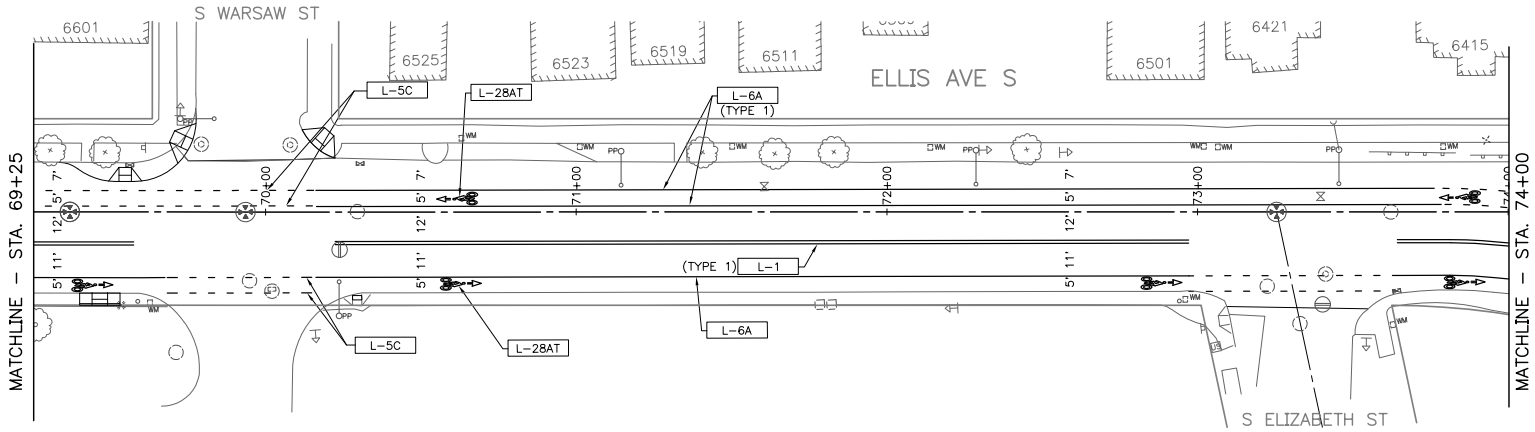

FOR PAVING SEE PV PLANS
FOR TYPICAL ROADWAY SECTIONS SEE TS PLANS
FOR CURB RAMPS AND SIGNAL LOOP REPLACEMENT SEE CR PLANS

CHANNELIZATION LEGEND

L-1	DOUBLE CENTER LINE
L-3	CENTERLINE
L-4	ONE SIDE OF TWO-WAY LEFT TURN LANE
L-5A	DASHED 4" LANE LINE
L-5B	DASHED 6" BUS LANE LINE, 2' DASH W/ 4' SKIP
L-5BT	THERMOPLASTIC DASHED 6" BUS LANE LINE, 2' DASH W/ 4' SKIP
L-5C	DASHED 4"STRIPE, 2' DASH W/ 4' SKIP
L-5CT	THERMOPLASTIC DASHED 4" INTERSECTION GUIDE LINE, 2' DASH W/ 4' SKIP
L-6A	4" EDGE OF ROADWAY LINE
L-6B	6" BUS LANE LINE
L-8T	THERMOPLASTIC 8" CROSSWALK
L-8BT	THERMOPLASTIC 24" STOPLINE
L-8	8" SOLID WHITE STRIPE
L-20T	THERMOPLASTIC LEFT ARROW SYMBOL
L-21T	THERMOPLASTIC RIGHT ARROW SYMBOL
L-22T	THERMOPLASTIC THROUGH ARROW SYMBOL
L-23T	THERMOPLASTIC LEFT AND THROUGH ARROW SYMBOL
L-25T	THERMOPLASTIC "ONLY"
L-28AT	BICYCLE ARROW AND SYMBOL PER COS STD PLAN 722

(TYPE 1) 4" LANE MARKERS (WHITE OR YELLOW)

INSTALL

REMOVE

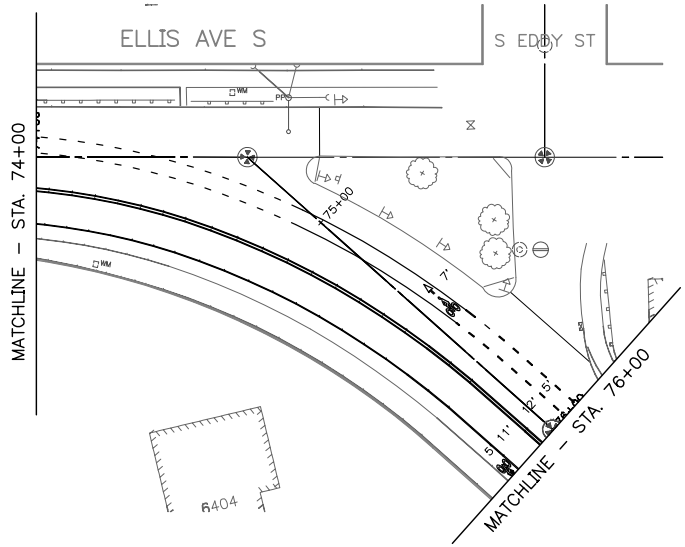

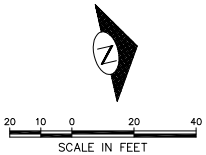

CH7
ELLIS AVE S CHANNELIZATION PLAN

VAULT SERIAL NO.	DATE	WORK	NATURE REVISIONS	MADE	CHK'D	REV'D
XXXXX						

P:\STDrafter\2011_AAC_SEOT\TS4602A (Georgetown)\TS4602A_CH00_P.dwg
Jun/29/2010 3:42pm

CALL 48 HOURS BEFORE YOU DIG 1-800-424-5555

60% REVIEW
NOT FOR CONSTRUCTION
JUNE 2010

APPROVED FOR ADVERTISING
MARK WHEELER
DEPARTMENT OF EXECUTIVE ADMINISTRATION
SEATTLE, WASHINGTON . . . . . 20 . .
BY: . . . . . .
DIRECTOR, DEPARTMENT OF EXECUTIVE ADMINISTRATION

NAME OR INITIALS AND DATE	INITIALS AND DATE
DESIGNED . EFE.	REVIEWED: PE. . . . . CONST. . . . .
CHECKED.	PROJ. MGR. . . . .
DRAWN	RECEIVED . . . . .
CHECKED	REVISED AS BUILT . . . . .

ALL WORK DONE IN ACCORDANCE WITH THE CITY OF SEATTLE STANDARD PLANS AND SPECIFICATIONS AND OTHER DOCUMENTS CALLED FOR IN SECTION 0-02.3 OF THE PROJECT MANUAL.

STATE OF WASHINGTON 43313 REGISTERED PROFESSIONAL ENGINEER

City of Seattle
Seattle Department of Transportation
ORDINANCE NO. . . . . APPROVED. . . . . .
FUND: . . . . . .
INSPECTOR'S BOOK. . . . . .

2011 ARTERIAL ASPHALT AND CONCRETE GEORGETOWN

JOB NO. PC TS4602A R/W CO TS4602C
VAULT PLAN NO. 774-XXX
SHEET 47 OF 78

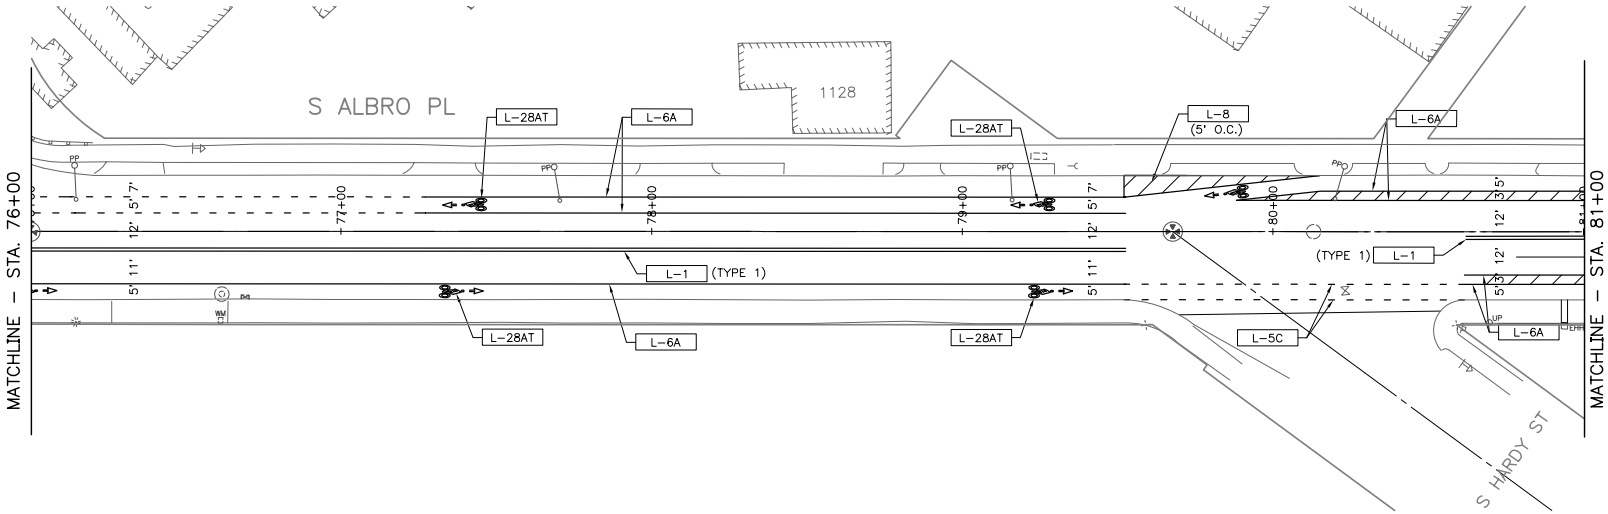

CHANNELIZATION LEGEND

L-1	DOUBLE CENTER LINE
L-3	CENTERLINE
L-4	ONE SIDE OF TWO-WAY LEFT TURN LANE
L-5A	DASHED 4" LANE LINE
L-5B	DASHED 6" BUS LANE LINE, 2' DASH W/ 4' SKIP
L-5BT	THERMOPLASTIC DASHED 6" BUS LANE LINE, 2' DASH W/ 4' SKIP
L-5C	DASHED 4" STRIPE, 2' DASH W/ 4' SKIP
L-5CT	THERMOPLASTIC DASHED 4" INTERSECTION GUIDE LINE, 2' DASH W/ 4' SKIP
L-6A	4" EDGE OF ROADWAY LINE
L-6B	6" BUS LANE LINE
L-8T	THERMOPLASTIC 8" CROSSWALK
L-8BT	THERMOPLASTIC 24" STOPLINE
L-8	8" SOLID WHITE STRIPE
L-20T	THERMOPLASTIC LEFT ARROW SYMBOL
L-21T	THERMOPLASTIC RIGHT ARROW SYMBOL
L-22T	THERMOPLASTIC THROUGH ARROW SYMBOL
L-23T	THERMOPLASTIC LEFT AND THROUGH ARROW SYMBOL
L-25T	THERMOPLASTIC "ONLY"
L-28AT	BICYCLE ARROW AND SYMBOL PER COS STD PLAN 722
(TYPE 1)	4" LANE MARKERS (WHITE OR YELLOW)

INSTALL

REMOVE

FOR PAVING SEE PV PLANS
FOR TYPICAL ROADWAY SECTIONS SEE TS PLANS
FOR CURB RAMPS AND SIGNAL LOOP REPLACEMENT SEE CR PLANS

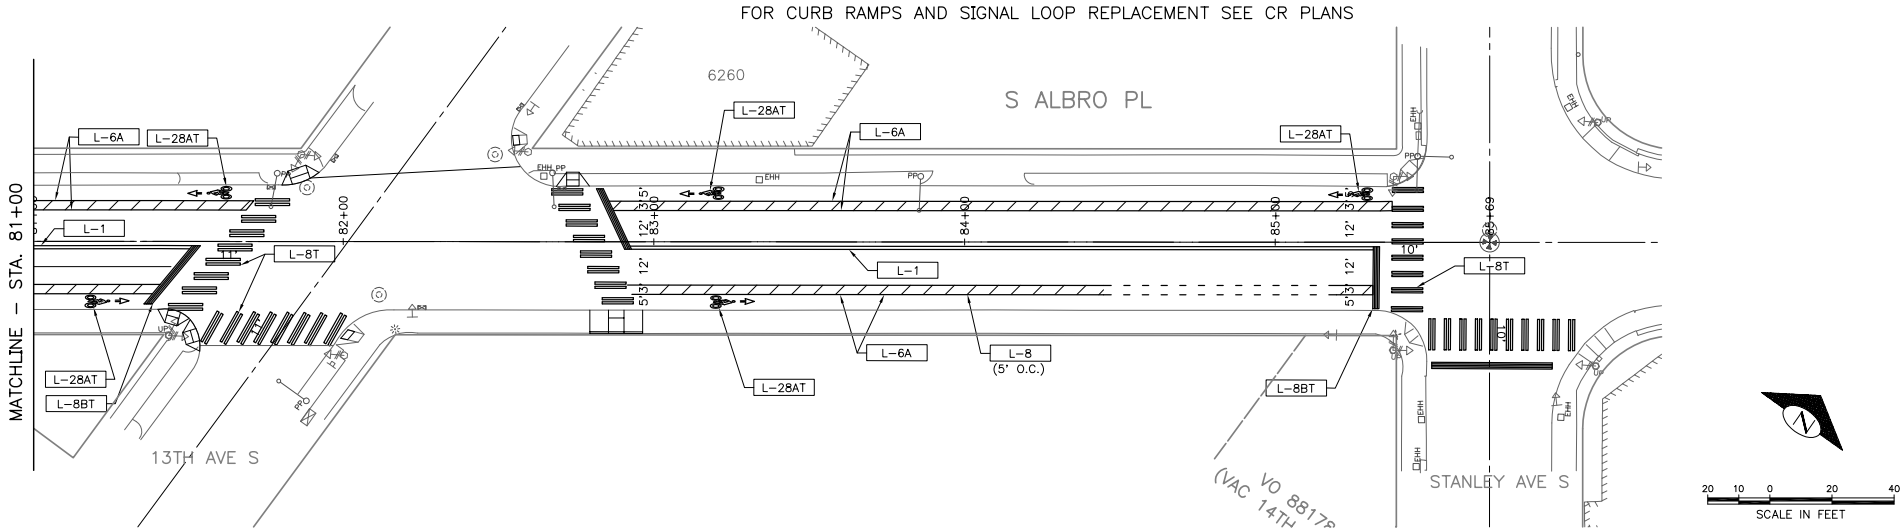

CH8
S ALBRO PL CHANNELIZATION PLAN

P:\STDrafter\2011_AAC_SDOT\TS4602A Georgetown\TS4602A_CH00_P.dwg
Jun/28/2010 3:43pm

VAULT SERIAL NO.	DATE	MARK	NATURE REVISIONS	MADE	CHK'D	REV'D
XXXXX						

CALL 48 HOURS
BEFORE YOU DIG
1-800-424-5555

60% REVIEW
NOT FOR CONSTRUCTION
JUNE 2010

APPROVED FOR ADVERTISING
MARK WHEELER
DEPARTMENT OF EXECUTIVE ADMINISTRATION
SEATTLE, WASHINGTON . . . . . 20 . .
BY: . . . . . .
DIRECTOR, DEPARTMENT OF EXECUTIVE ADMINISTRATION

NAME OR INITIALS AND DATE
DESIGNED . EFE . . . . . .
CHECKED . . . . . .
DRAWN . . . . . .
CHECKED . . . . . .

INITIALS AND DATE
REVIEWED:
PE . . . . . CONST. . . . . .
PROJ. MGR. . . . . .
RECEIVED . . . . . .
REVISED AS BUILT . . . . . .

ALL WORK DONE IN ACCORDANCE WITH THE CITY OF SEATTLE STANDARD PLANS AND SPECIFICATIONS AND OTHER DOCUMENTS CALLED FOR IN SECTION 0-02.3 OF THE PROJECT MANUAL.

ERICH F. ELLIS
STATE OF WASHINGTON
43313
REGISTERED
PROFESSIONAL ENGINEER

City of Seattle
Seattle Department of Transportation
ORDINANCE NO. . . . . APPROVED. . . . . .
FUND: . . . . . .
INSPECTOR'S BOOK. . . . . .

2011 ARTERIAL ASPHALT AND CONCRETE GEORGETOWN

JOB NO. PC TS4602A
R/W
CO TS4602C
VAULT PLAN NO. 774-XXX
SHEET 48 OF 78