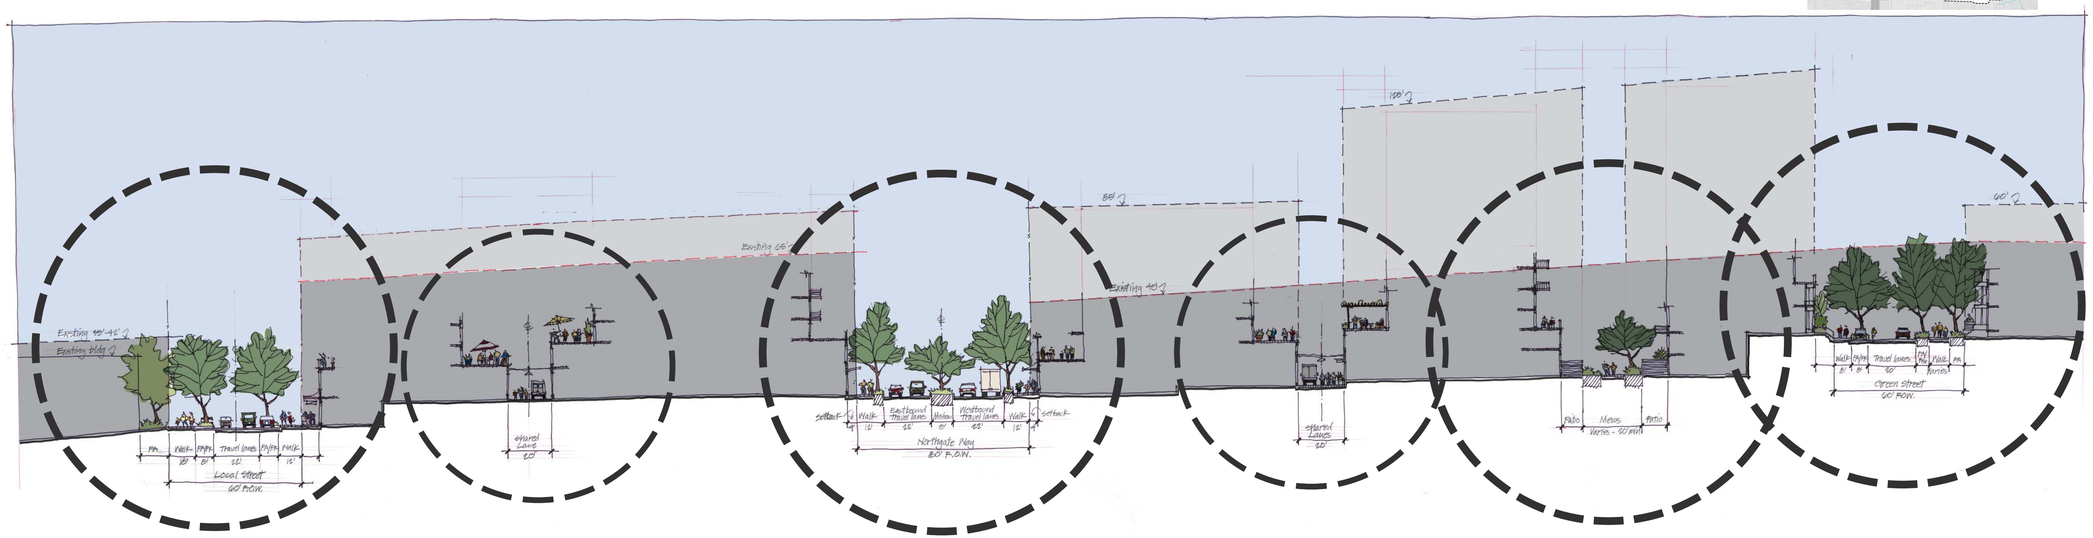

d local street

d shared lane

a1 main street - major pedestrian street

d shared lane

e pedestrian mews

c green street

© Mithun All Rights Reserved
Pier 56 1201 Alaskan Way Suite 200
Seattle, WA 98101
206.623.3344 mithun.com