50001

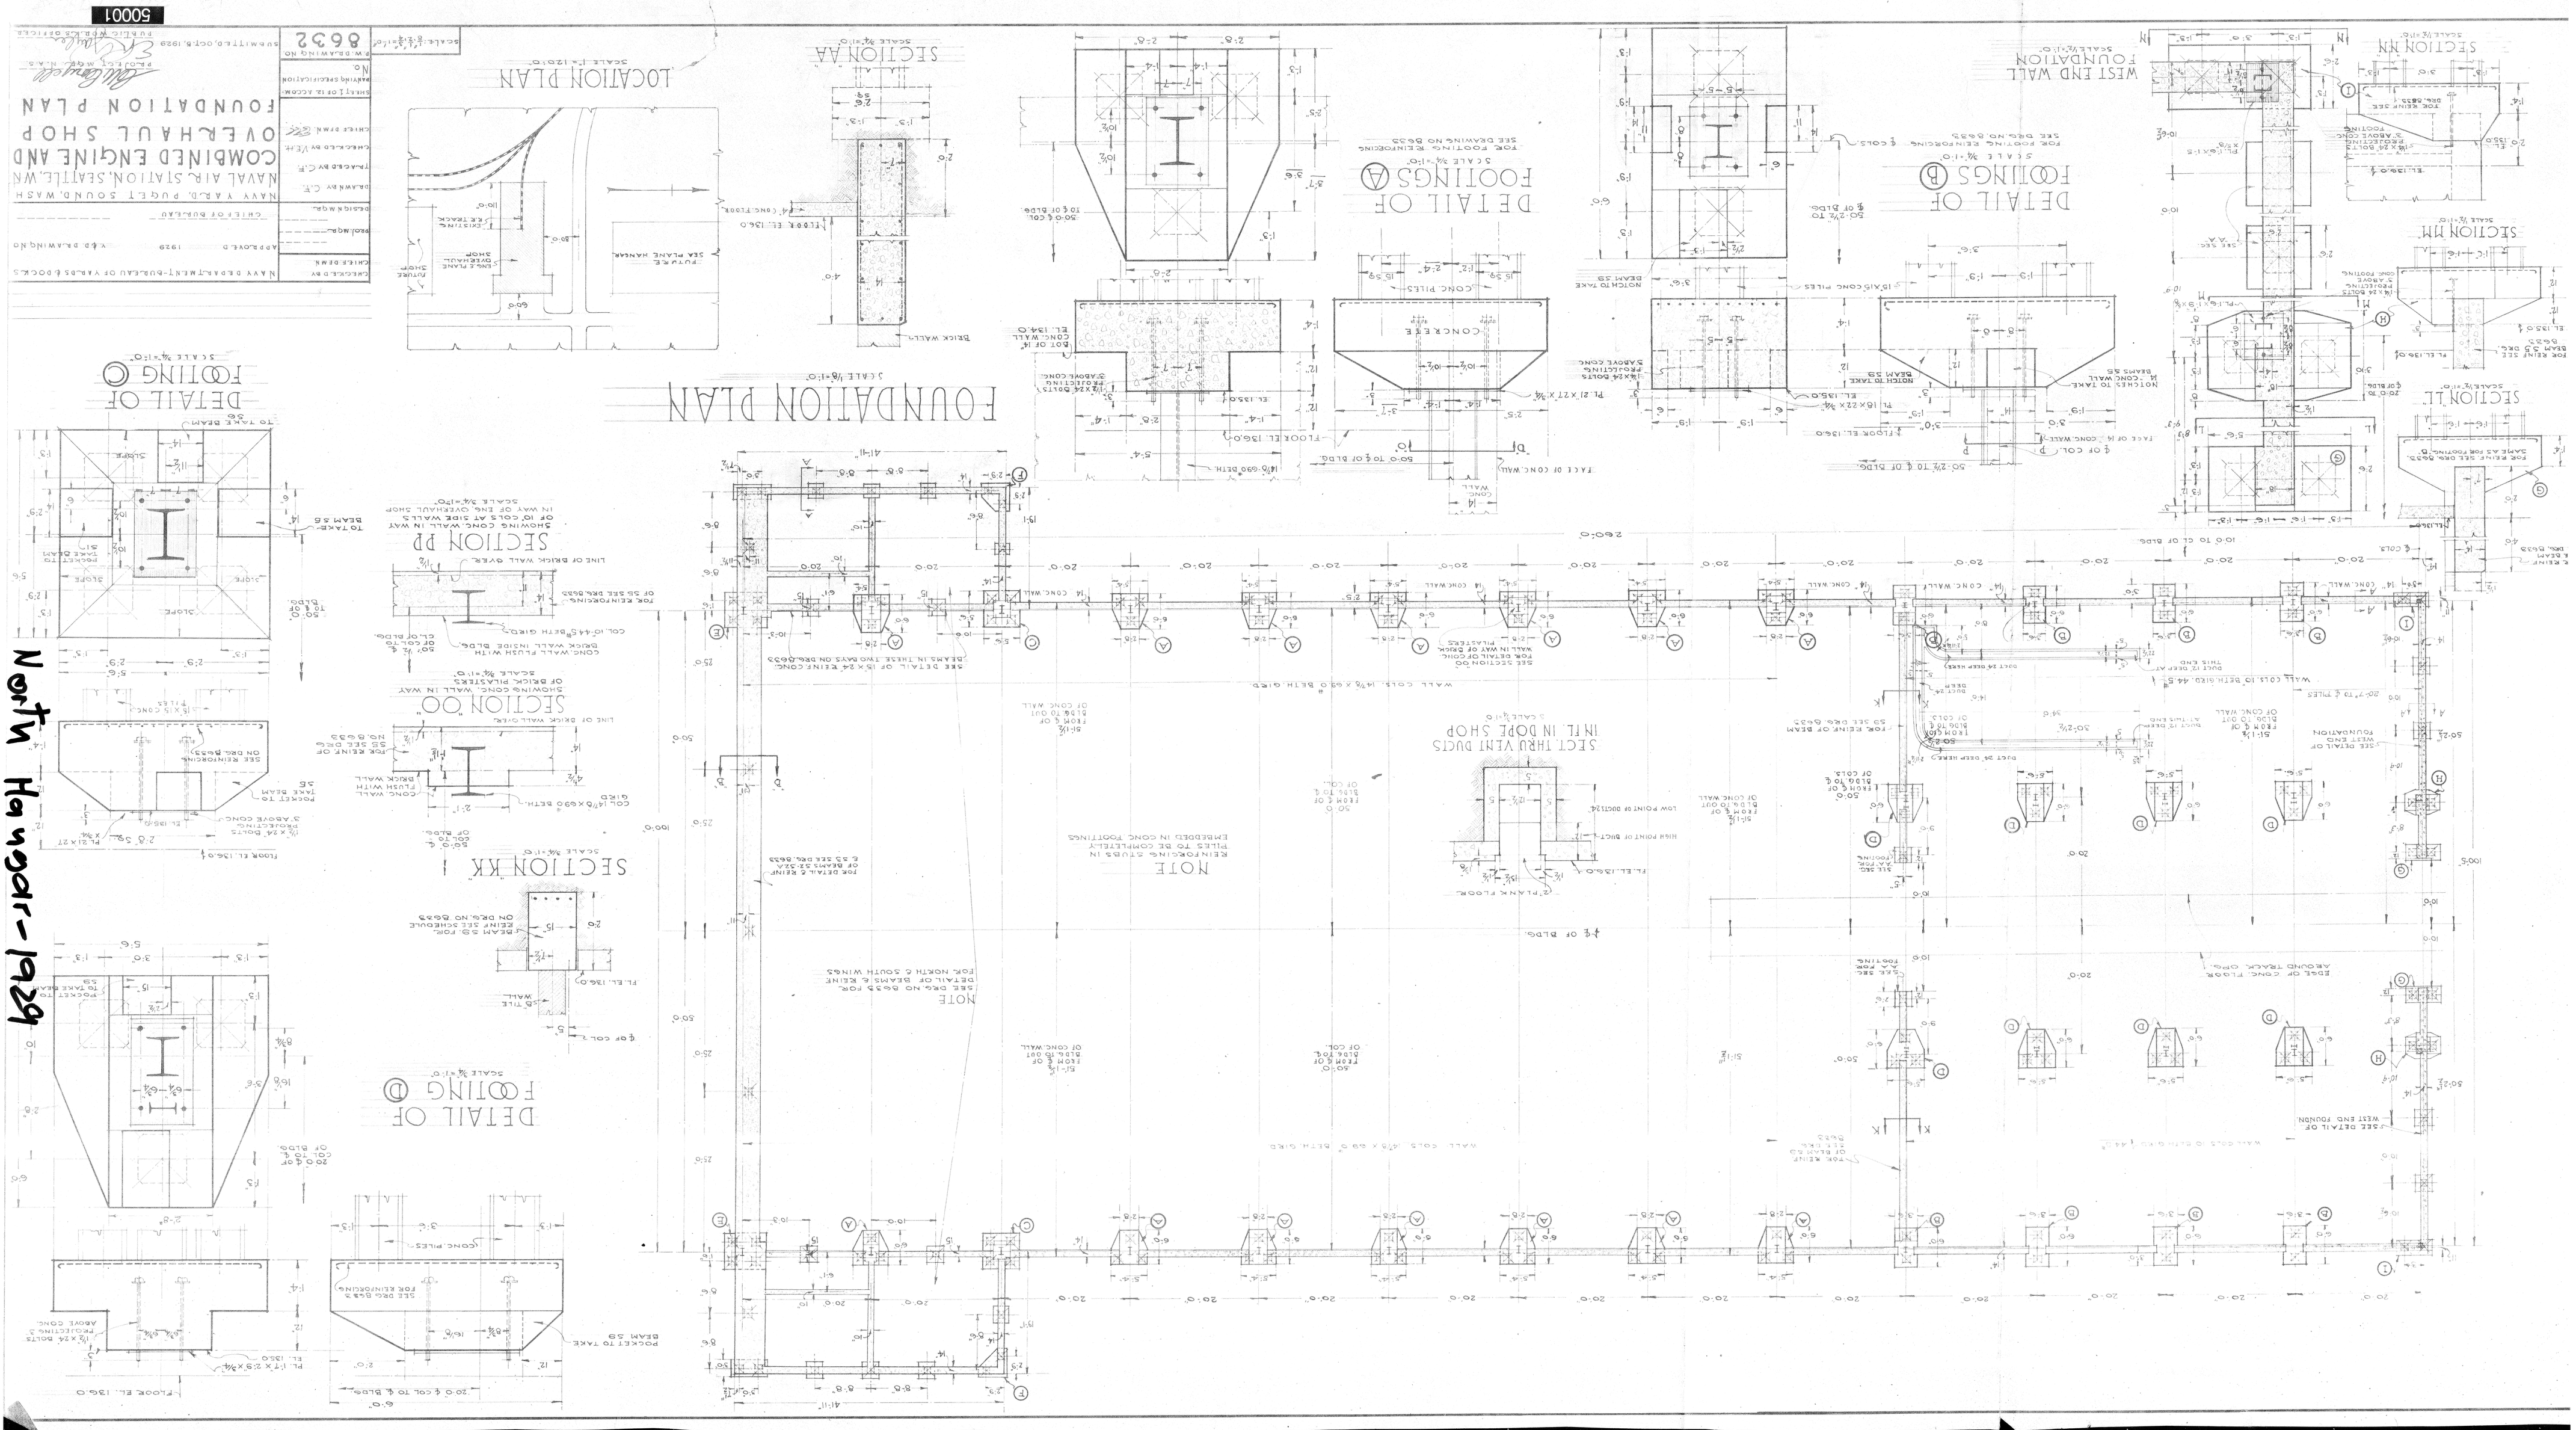
FOUNDATION PLAN
SCALE 1/8"=1'-0"
LOCATION PLAN
SCALE 1"=120'-0"
SECTION AA
SECTION MM
SECTION LL
SECTION PP
SECTION QQ
SECTION KK
DETAIL OF FOOTING C
DETAIL OF FOOTINGS A
DETAIL OF FOOTINGS B
DETAIL OF FOOTING D
WEST END WALL FOUNDATION
SECT THRU VENT DUCTS IN EL. IN DOPE SHOP
NOTE
NAVY DEPARTMENT-BUREAU OF YARDS & DOCKS
NAVAL AIR STATION, SEATTLE, WASH
COMBINED ENGINE AND OVERHAUL SHOP
FOUNDATION PLAN
8632
North Hangar-1929