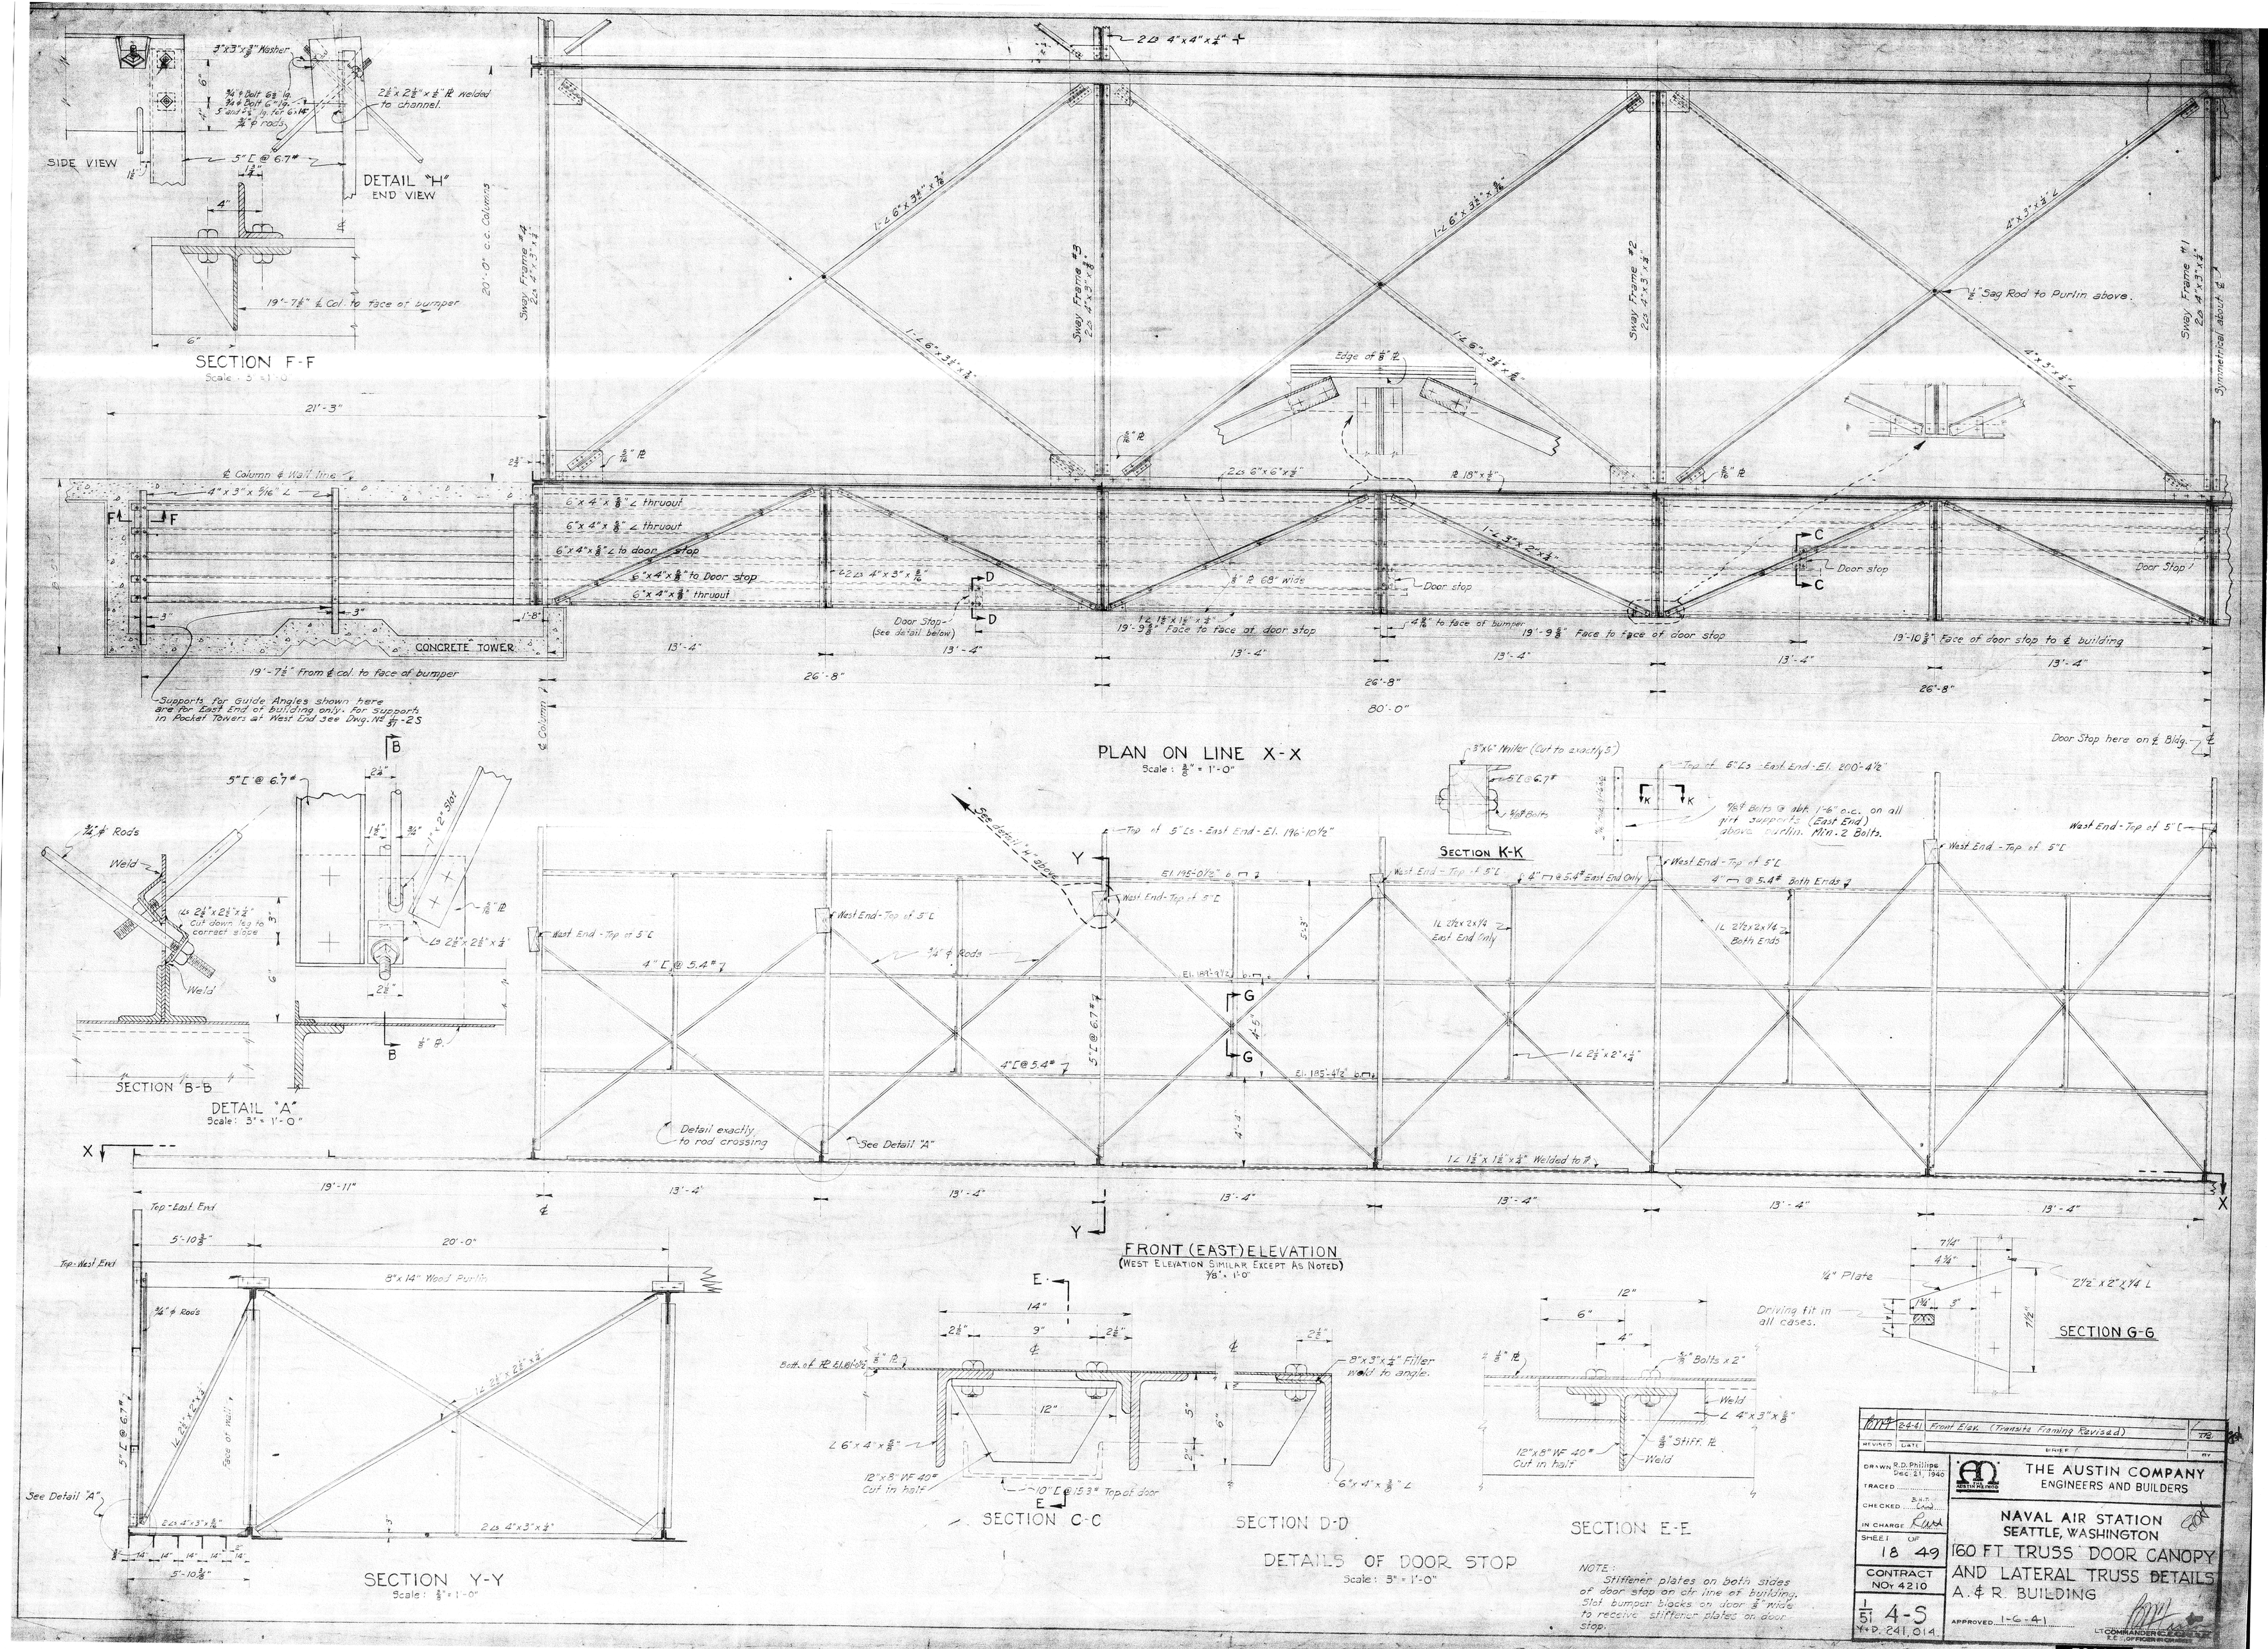

REVISED	DATE	BRIEF	BY
	2-4-41	Front Elev. (Transite Framing Revised)	

DRAWN R.D. Phillips Dec. 21, 1940
TRACED
CHECKED B.H.T.
IN CHARGE
SHEET 18 OF 49
CONTRACT NOy 4210
1/51 4-S
Y+P. 241,014

THE AUSTIN COMPANY
ENGINEERS AND BUILDERS

NAVAL AIR STATION
SEATTLE, WASHINGTON

160 FT TRUSS DOOR CANOPY AND LATERAL TRUSS DETAILS
A. & R. BUILDING

APPROVED 1-6-41

LT. COMMANDER C.E. C.E.C.
P.E.C., OFFICER IN CHARGE

50088