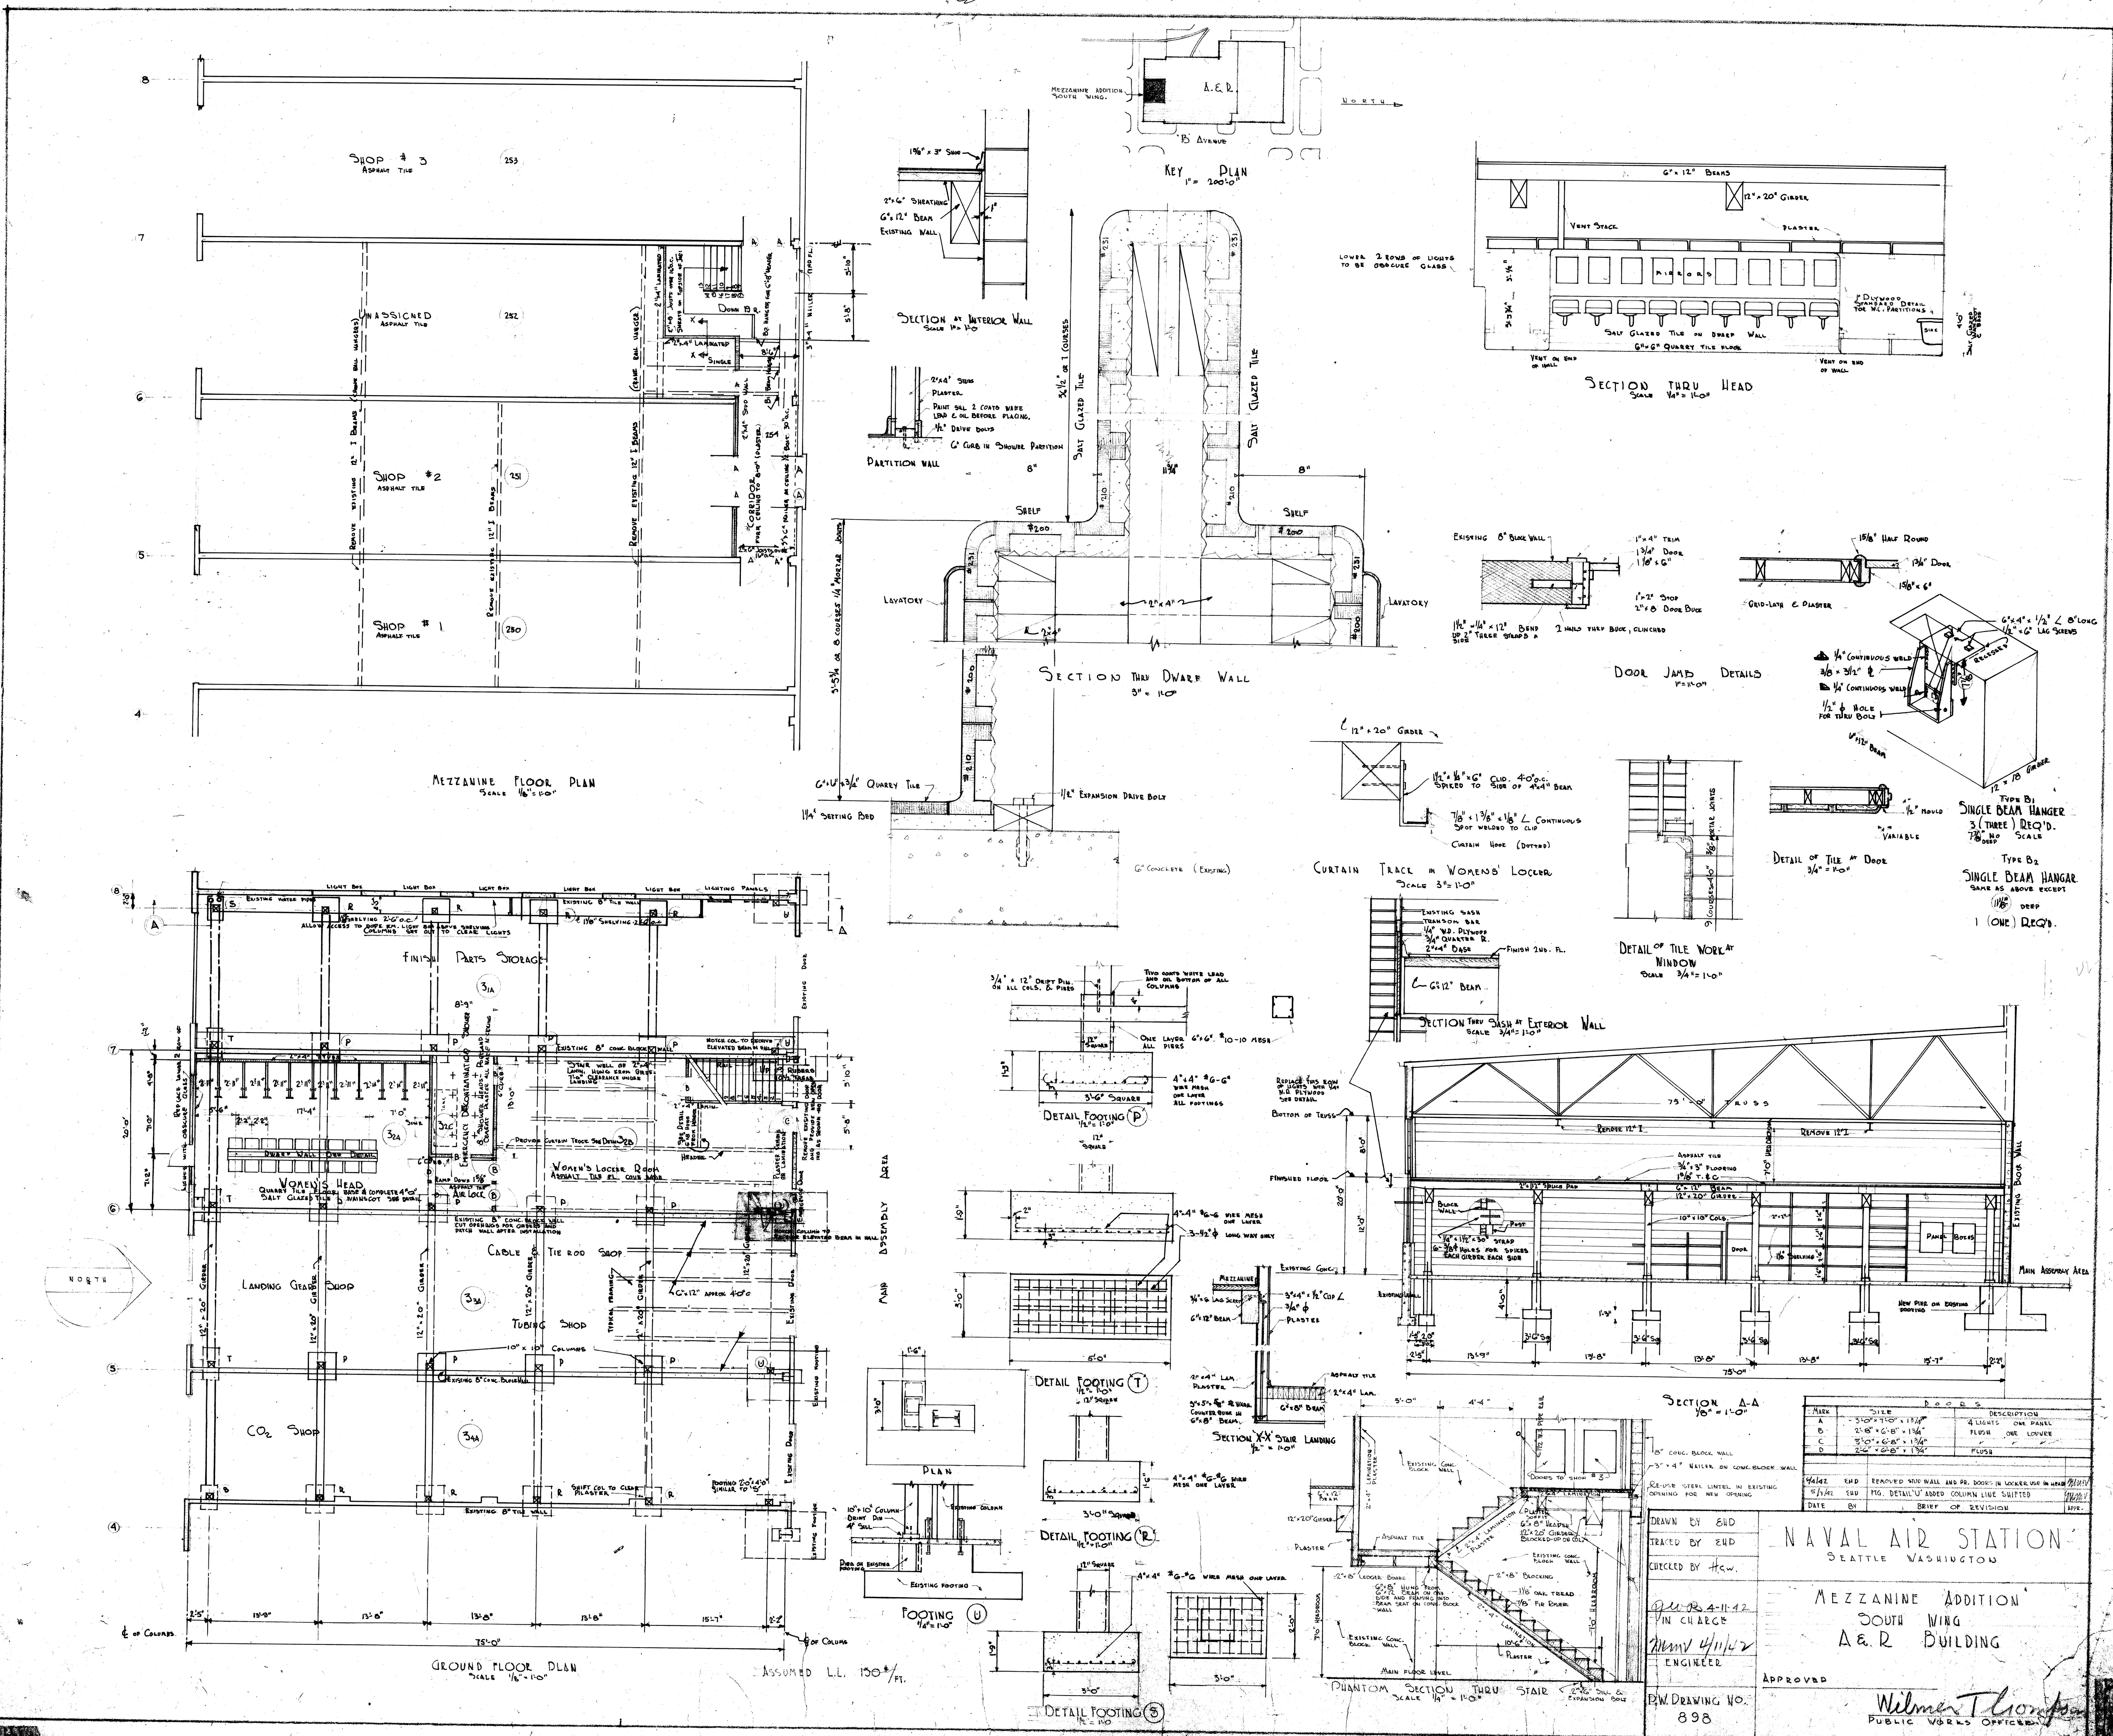

DOORS		
MARK	SIZE	DESCRIPTION
A	3'-0" x 7'-0" x 1 3/4"	4 LIGHTS ONE PANEL
B	2'-8" x 6'-8" x 1 3/4"	FLUSH ONE LOUVRE
C	3'-0" x 6'-8" x 1 3/4"	✓ ✓ ✓
D	2'-6" x 6'-8" x 1 3/4"	FLUSH

DATE	BY	BRIEF OF REVISION	APPR.
6/4/42	EHD	REMOVED STUD WALL AND PR. DOORS IN LOCKER USE IN HEAD	[illegible]
5/7/42	EHD	FTG. DETAIL 'U' ADDED COLUMN LINE SHIFTED	[illegible]

DRAWN BY EHD
TRACED BY EHD
CHECKED BY H.C.W.
[illegible] 4-11-42
IN CHARGE
[illegible] 4/11/42
ENGINEER
P.W. DRAWING NO. 898

NAVAL AIR STATION
SEATTLE WASHINGTON

MEZZANINE ADDITION
SOUTH WING
A.&.R. BUILDING

APPROVED
Wilmer T. Thompson
PUBLIC WORKS OFFICER

JN 7124-1 PO 17-G-G35-556-42

N 5 36
MARCH 19 1942
APRIL 9 1942

50122