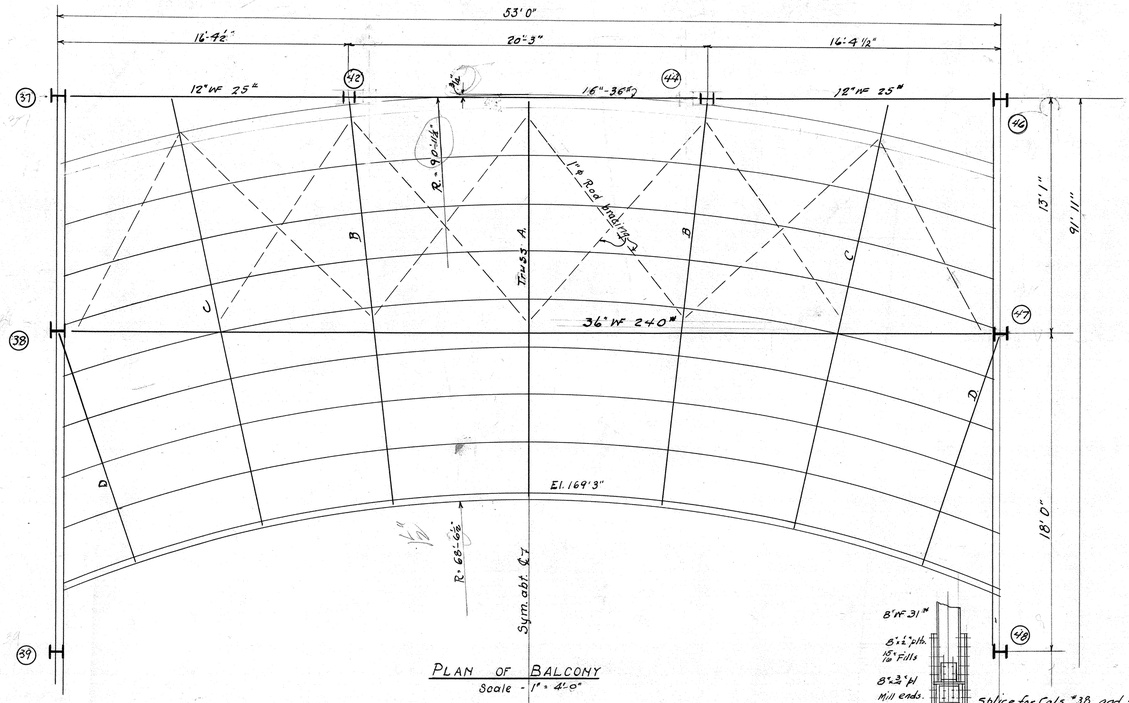

PLAN OF BALCONY
Scale - 1" = 4'-0"

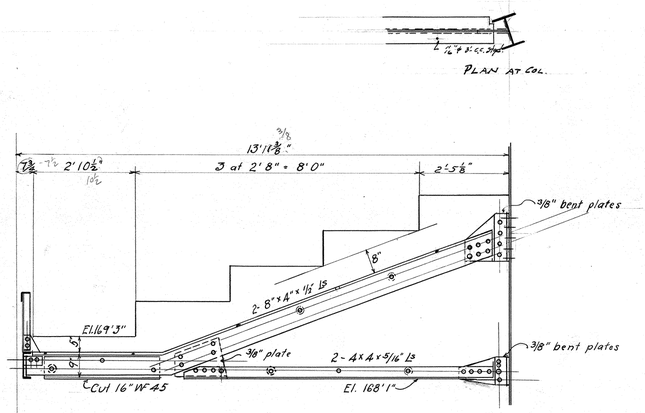

TRUSS D
Scale 1" = 2' 0"

PLAN AT COL.

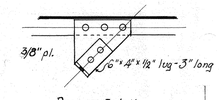

Bracing Detail

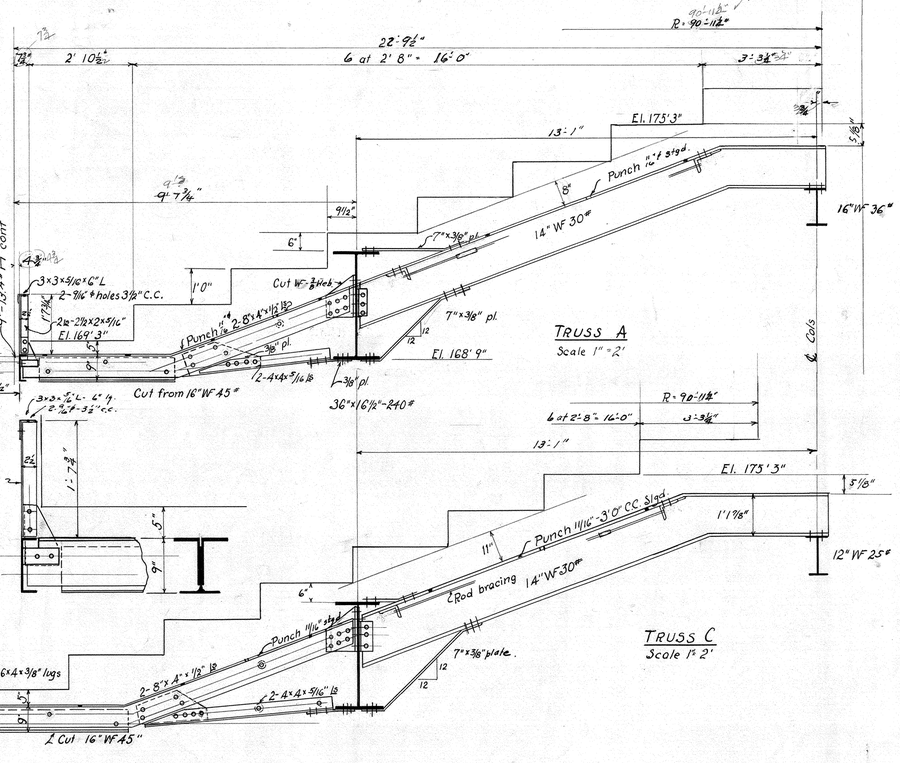

TRUSS A
Scale 1" = 2'

TRUSS C
Scale 1" = 2'

Rivets 3/4" ϕ unless noted

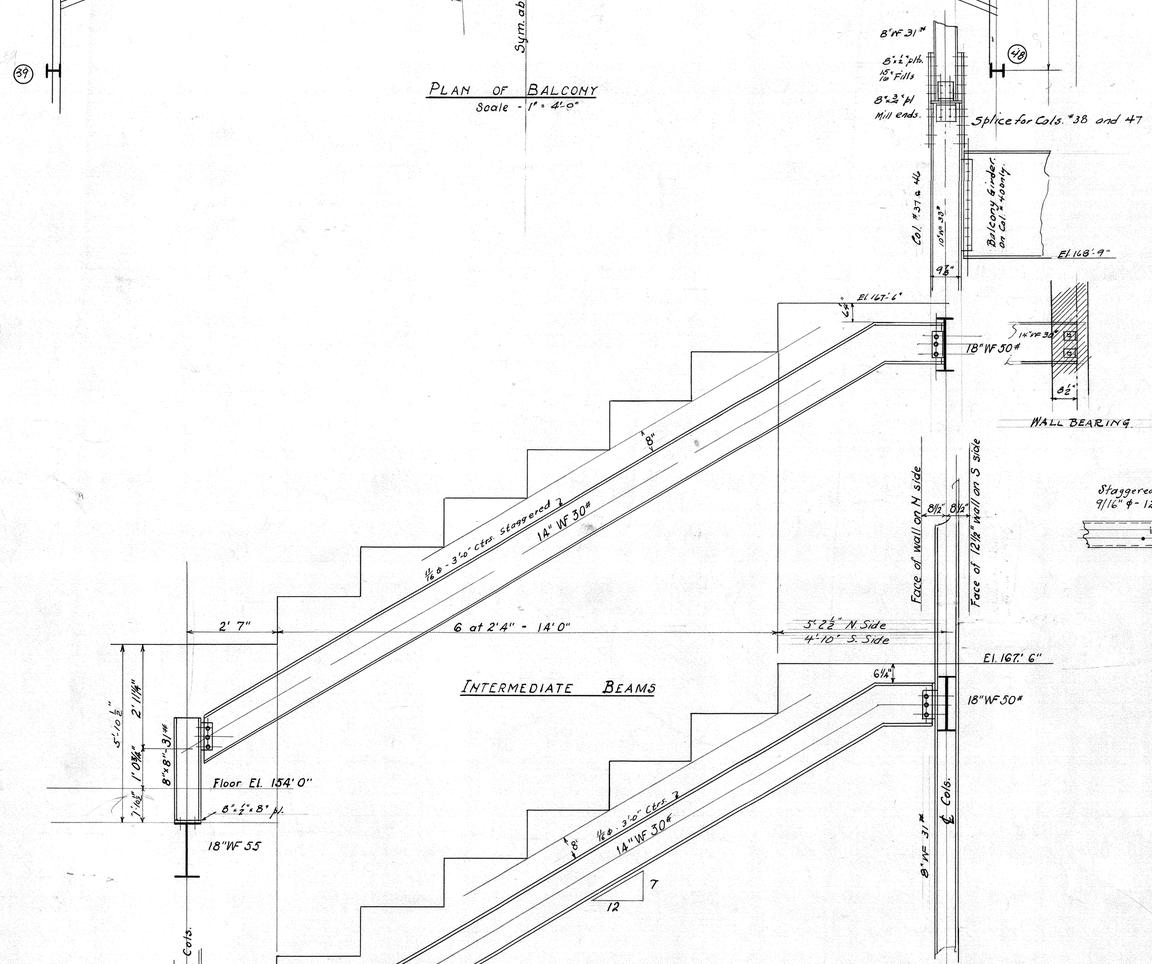

INTERMEDIATE BEAMS

BEAMS AT COLUMNS

BLEACHER SUPPORTS

Drawn By F.F.W.	PUGET SOUND NAVY YARD · BREMERTON · WASH ·
Traced By S.J.C.	NAVAL AIR STATION · SEATTLE · WASHINGTON ·
Checked By C.C.W.	RECREATION BUILDING #47
Supervisor	BALCONY AND BLEACHER FRAMING
Chief Dfmn.	
In Charge.	Approved: 9/24/40
12 Revised 9-25-40	PUBLIC WORKS OFFICER
ISSUED	P.W. DRAWING
SCALE AS NOTED	17122

13-34-31 55701 19