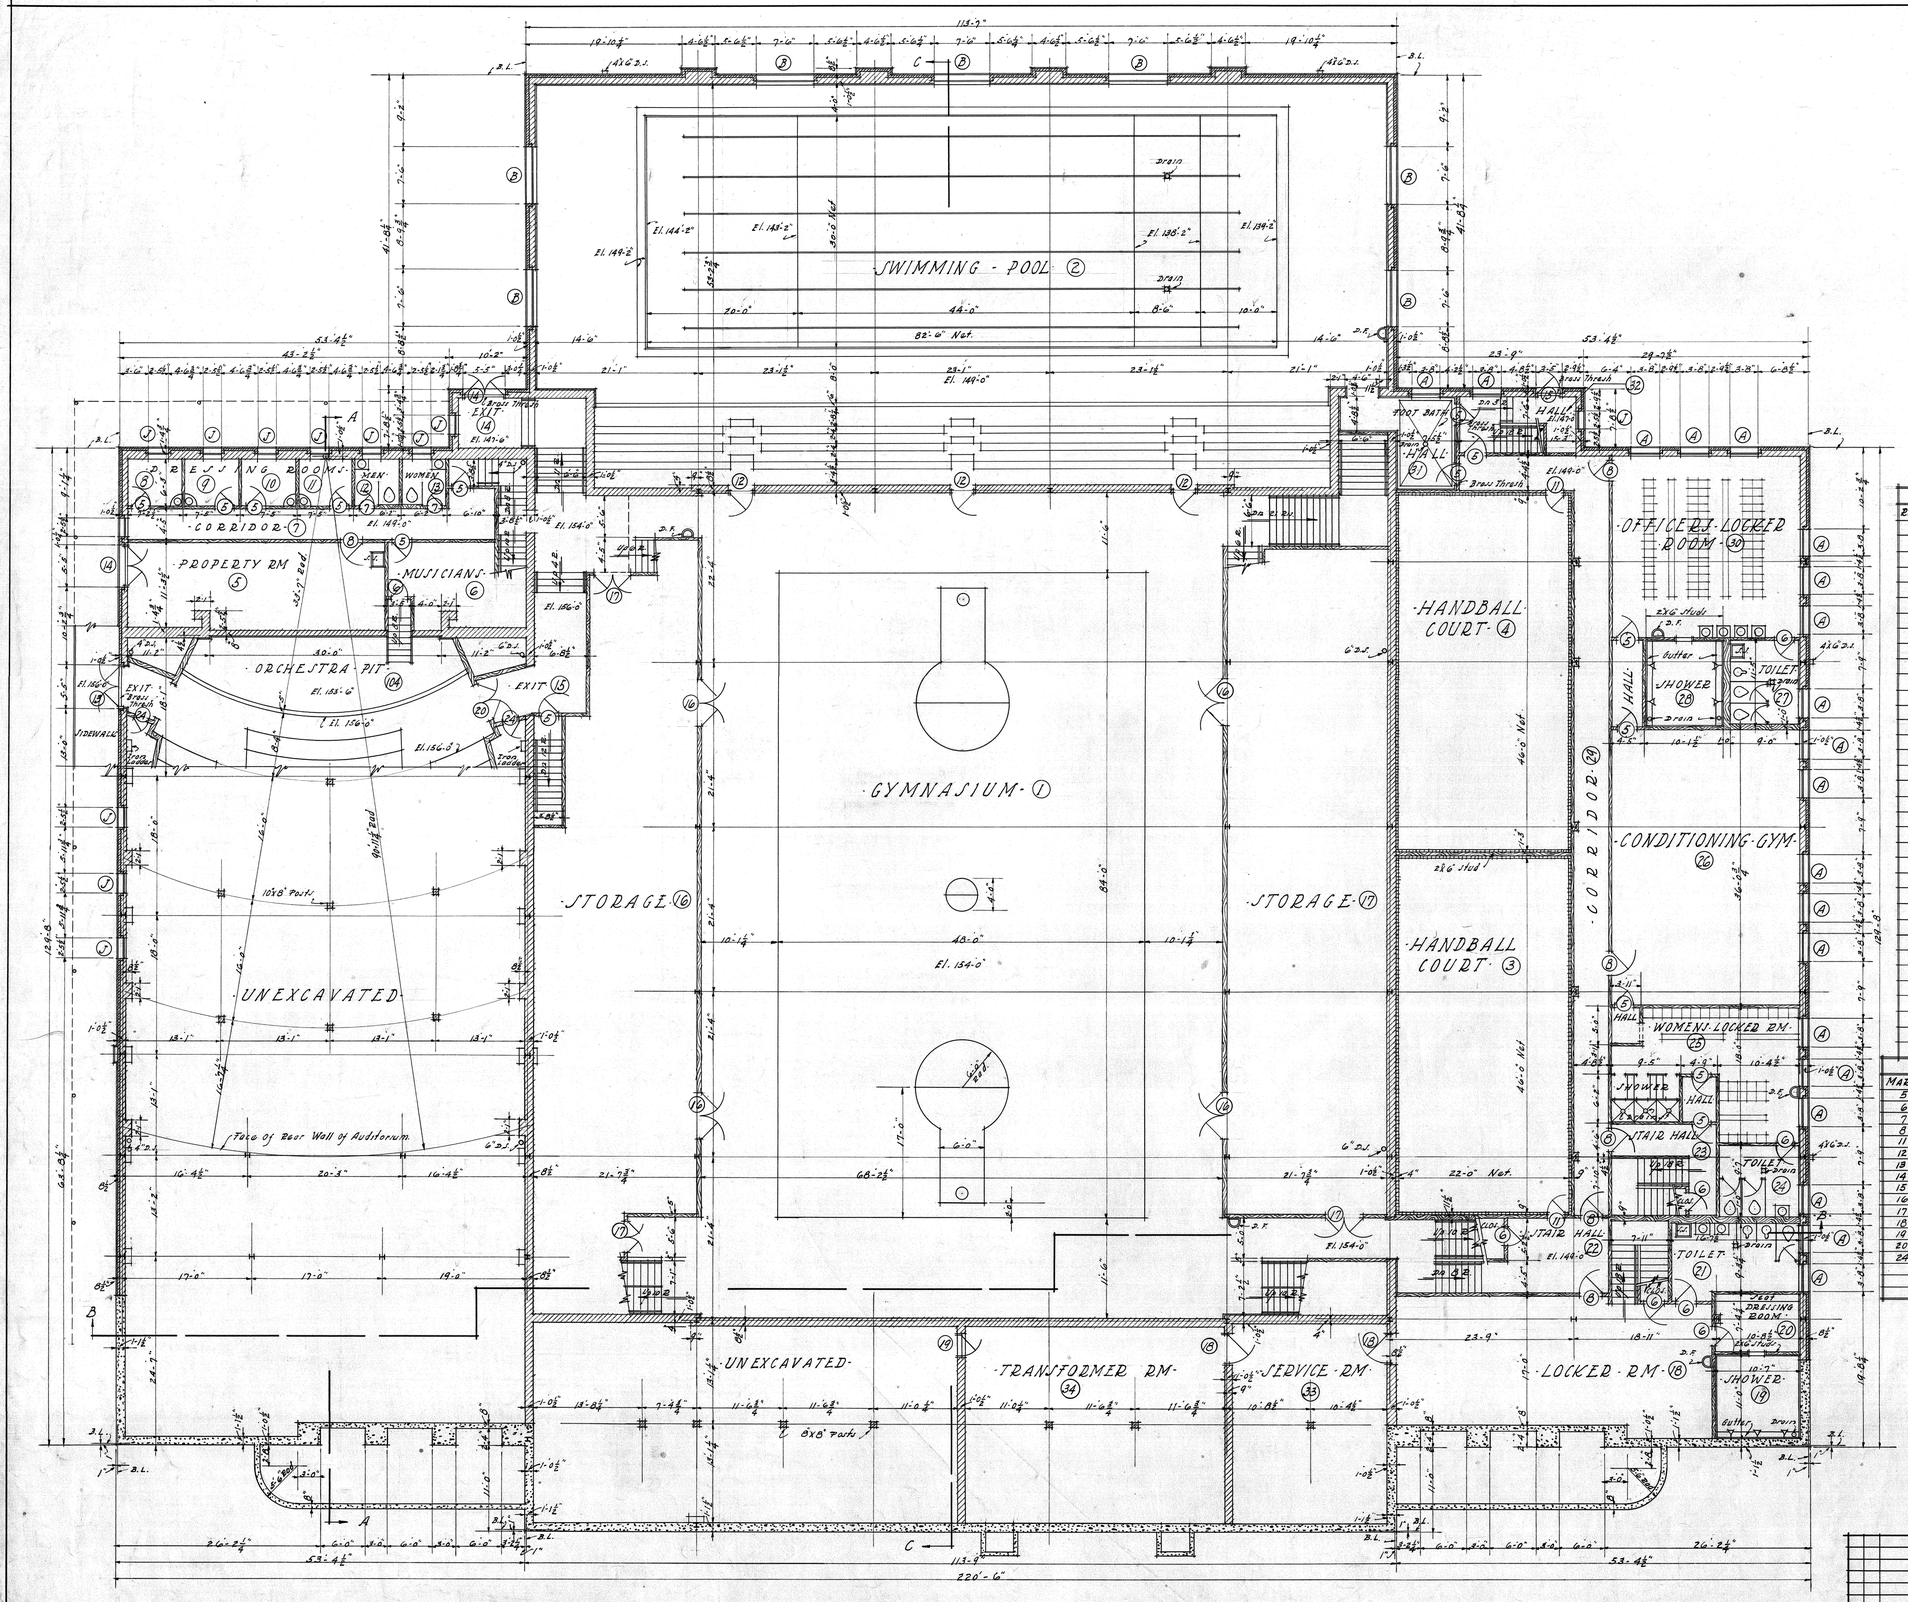
SWIMMING - POOL (2)
GYMNASIUM (1)
HANDBALL COURT (4)
HANDBALL COURT (3)
CONDITIONING GYM (26)
LOCKER RM (18)
WOMENS LOCKED RM
OFFICERS LOCKED ROOM (30)
STORAGE (16)
STORAGE (17)
UNEXCAVATED
TRANSFORMER RM (34)
SERVICE RM (33)
PROPERTY RM (5)
MUSICIANS (6)
ORCHESTRA PIT (104)
CORRIDOR (7)
CORRIDOR (24)
MEN
WOMEN
EXIT
SIDEWALL
Face of Rear Wall of Auditorium
TOILET
SHOWER
FOOT BATH
HALL
STAIR HALL
TEST DRESSING ROOM
Drain
Brass Thresh.
Gutter
