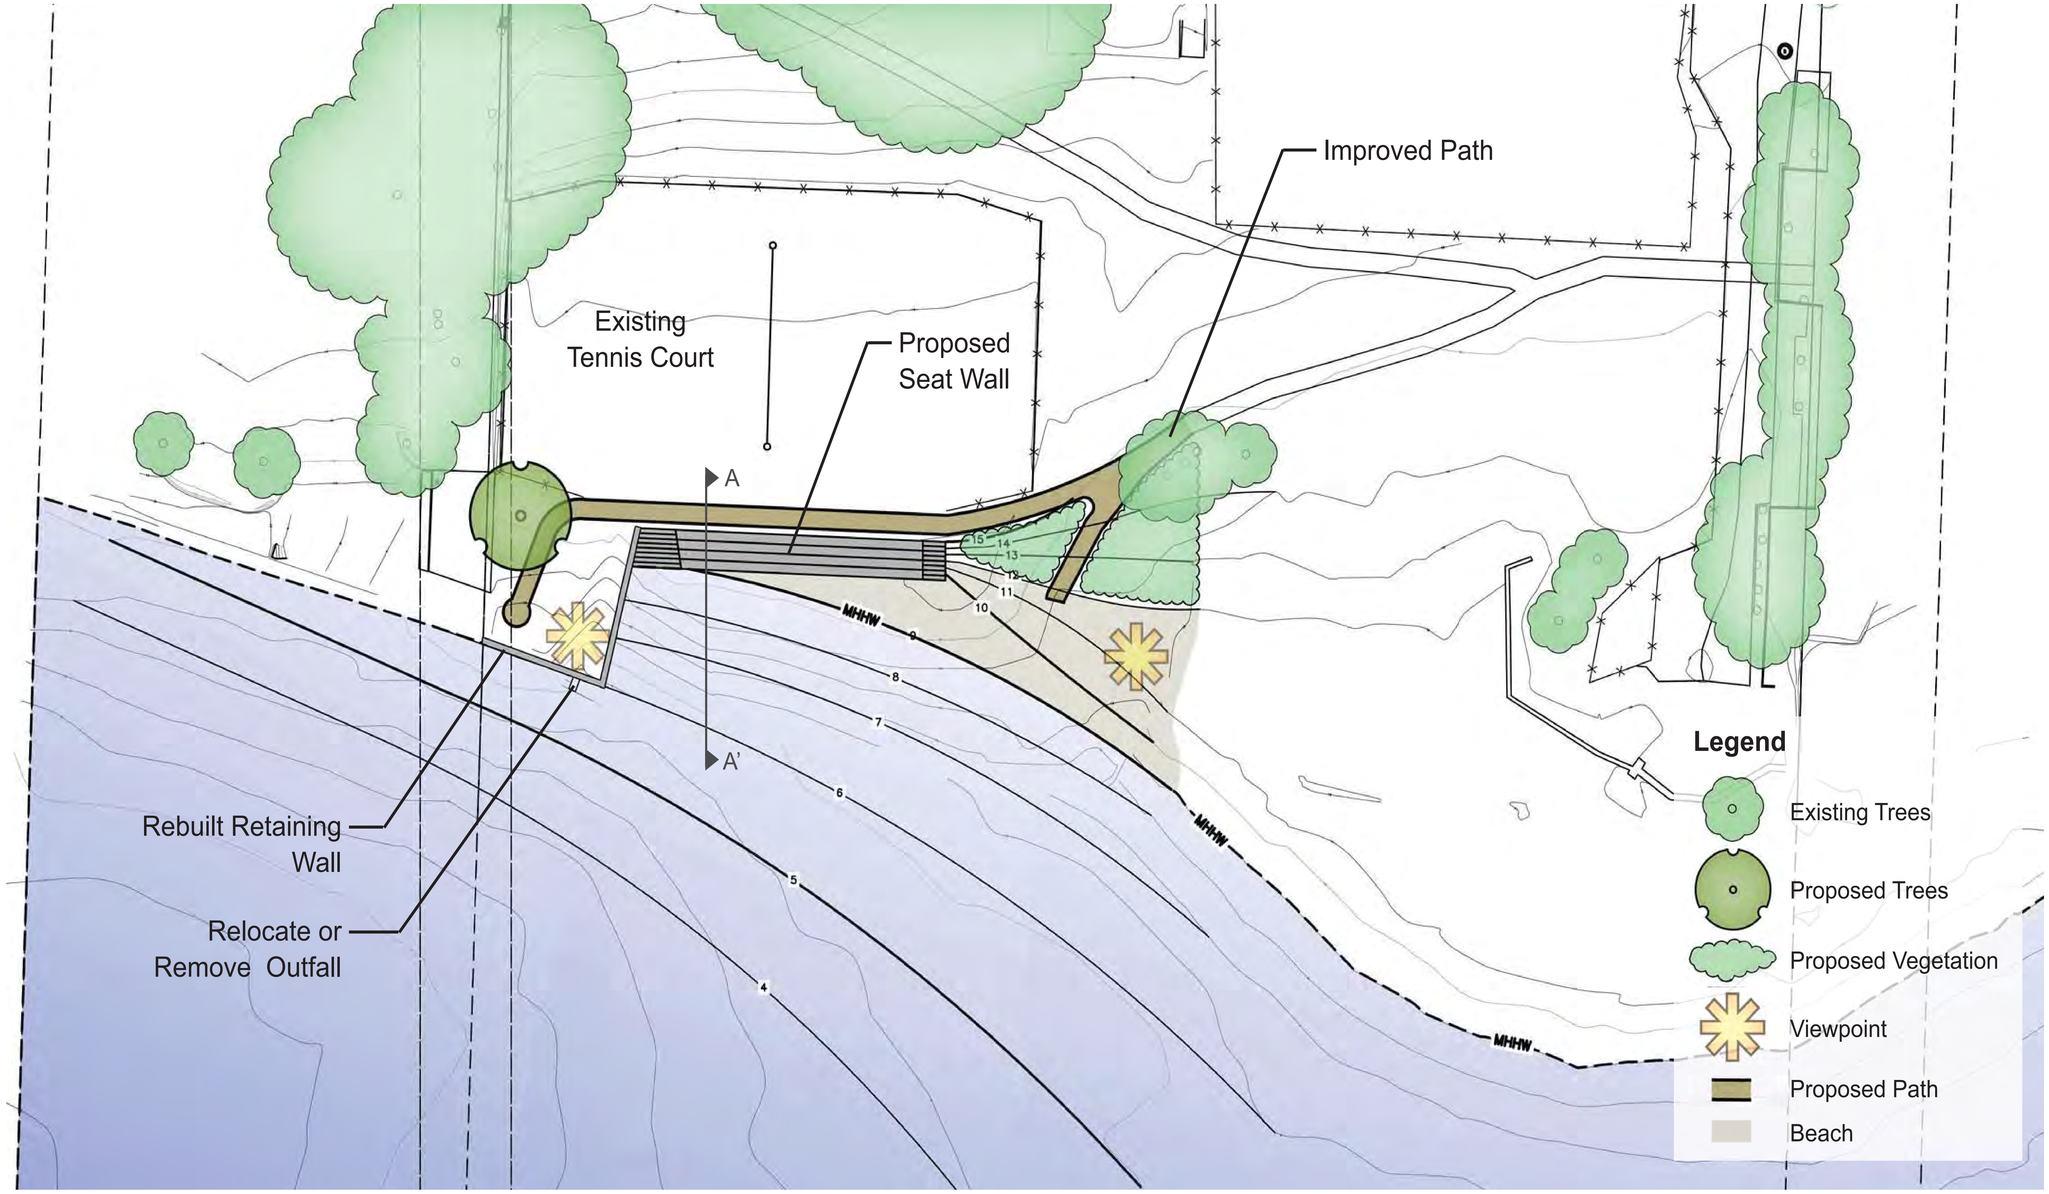

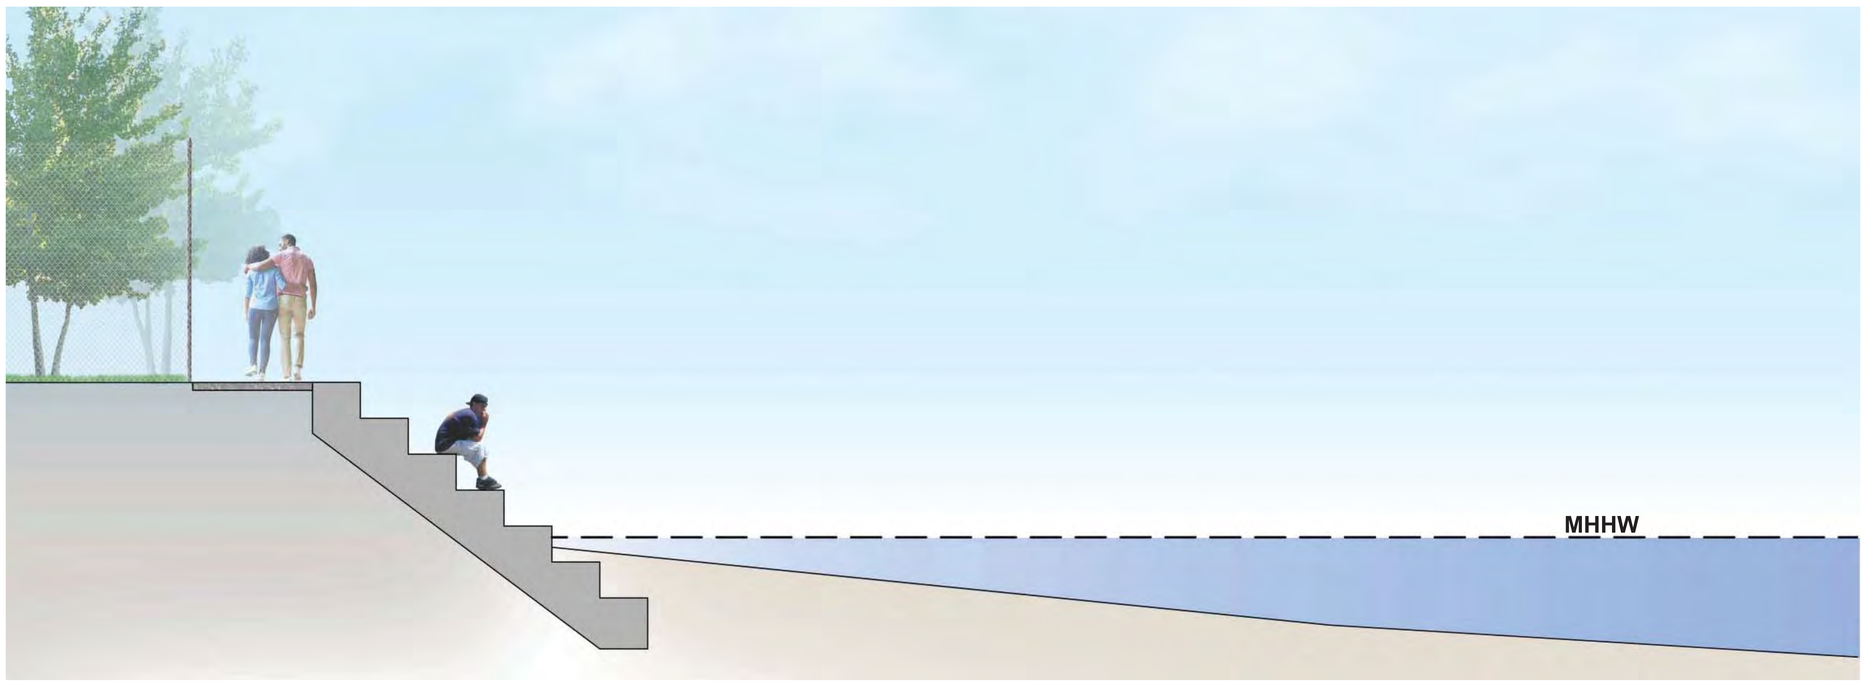

Seattle
Parks & Recreation

ESA

DRAFT Lowman
Beach Alternative 1
Replace with Seat Wall

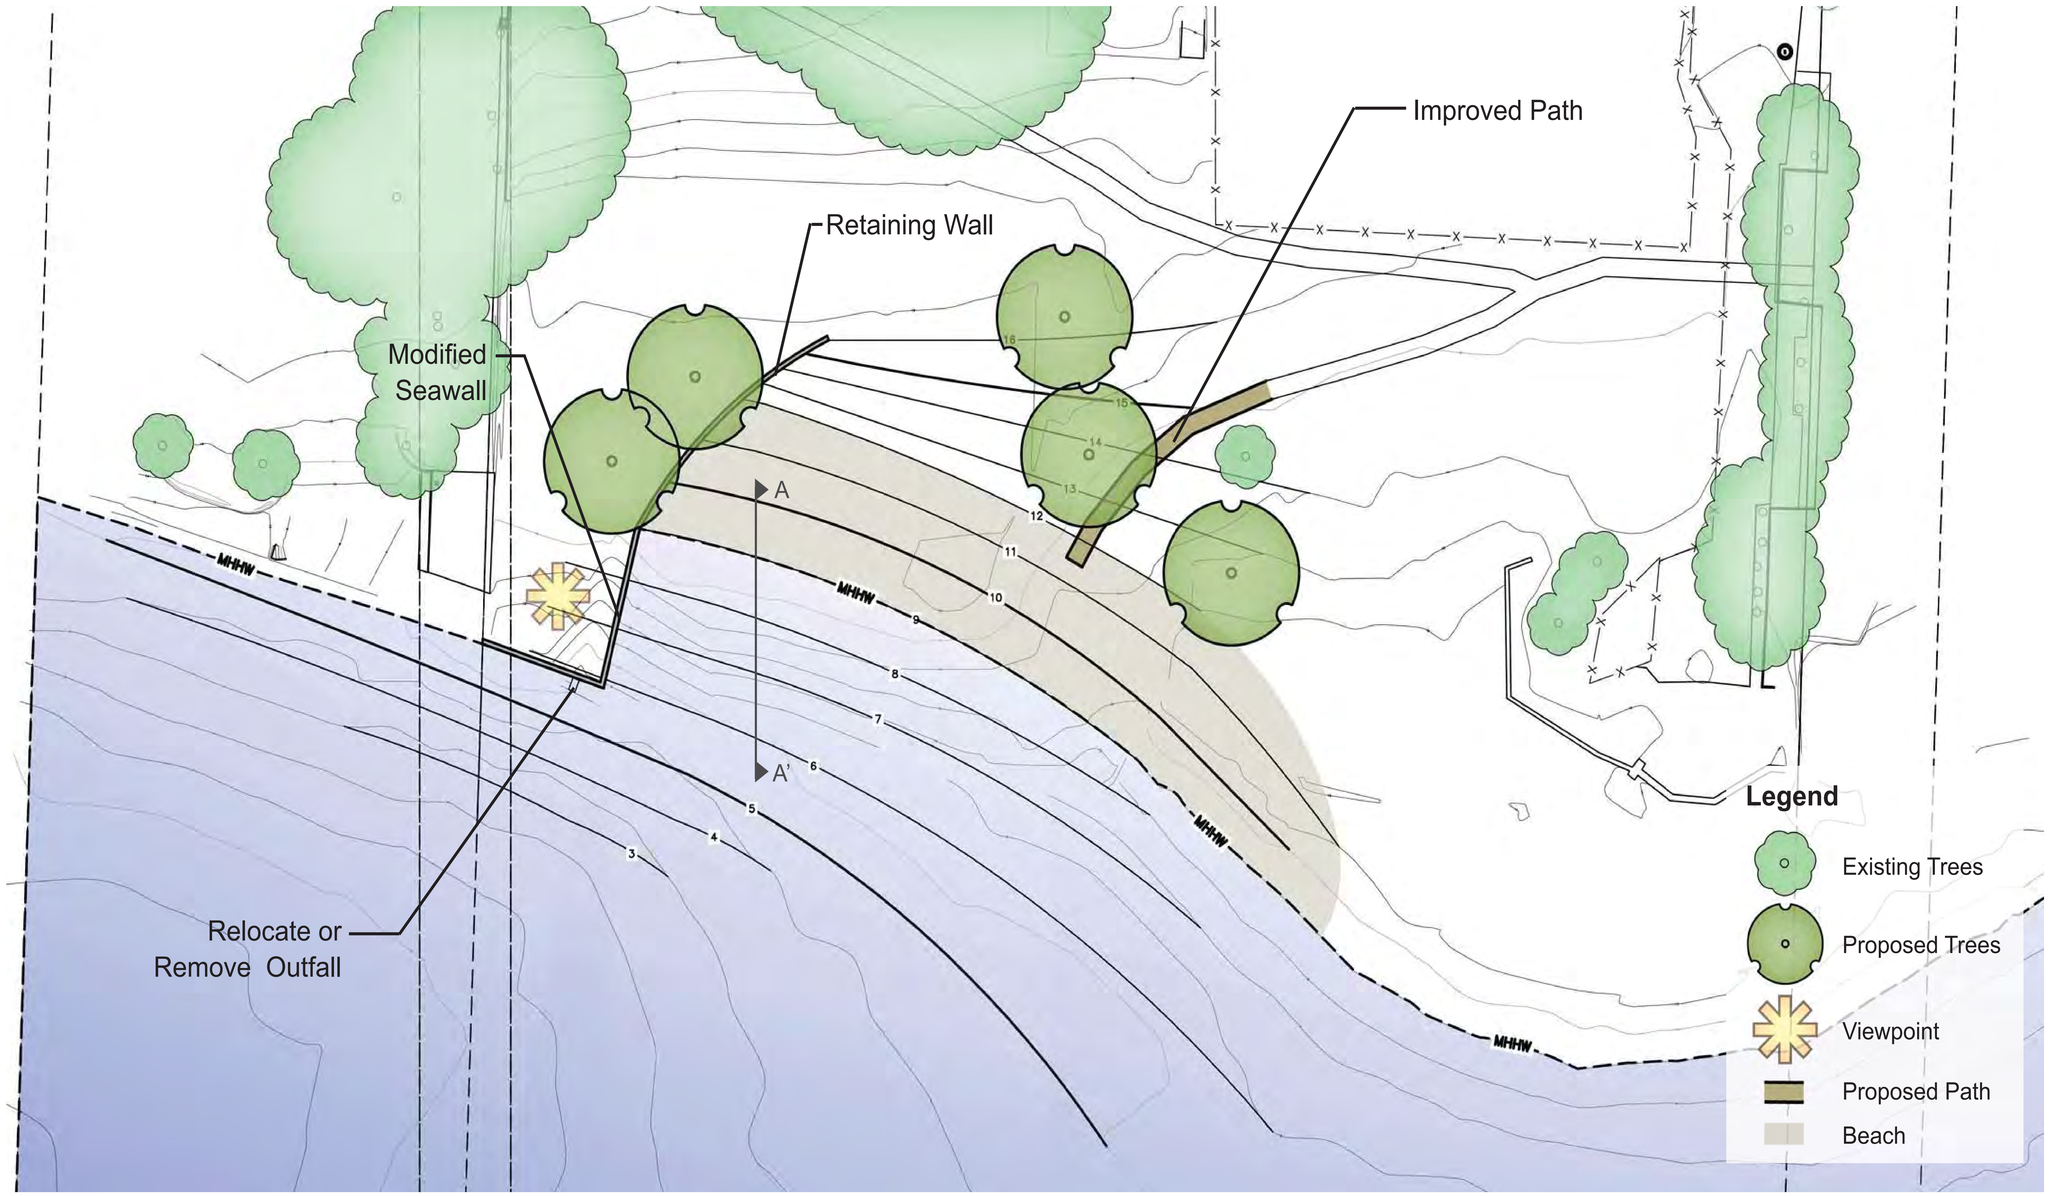

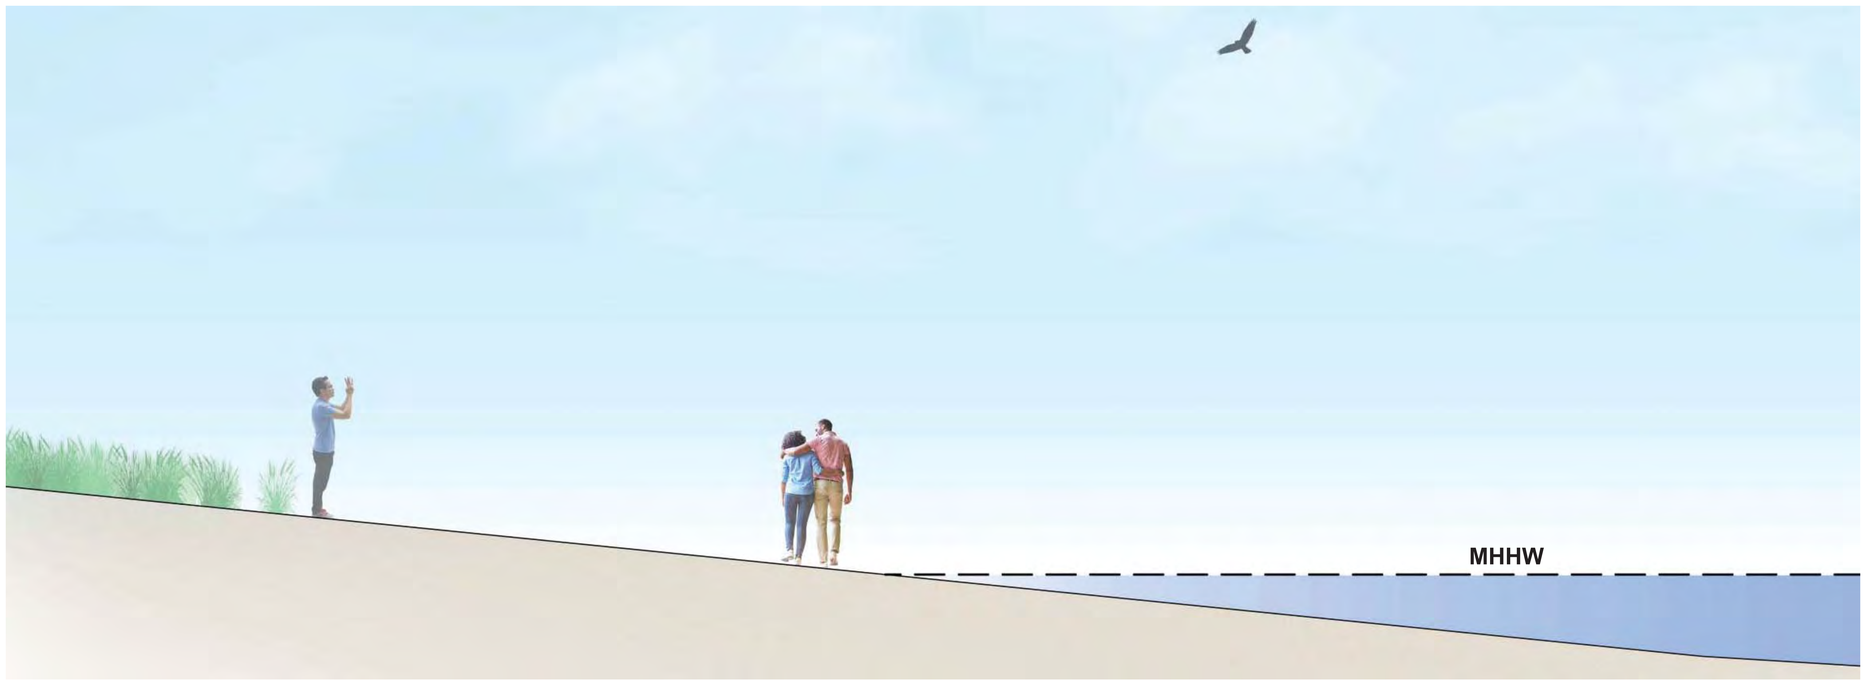

Seattle Parks & Recreation

ESA

0 2.5 5
Feet

DRAFT Lowman Beach Alternative 2
Modify Seawall

Seattle
Parks & Recreation

ESA

DRAFT Lowman
Beach Alternative 3
Rebuild Seawall