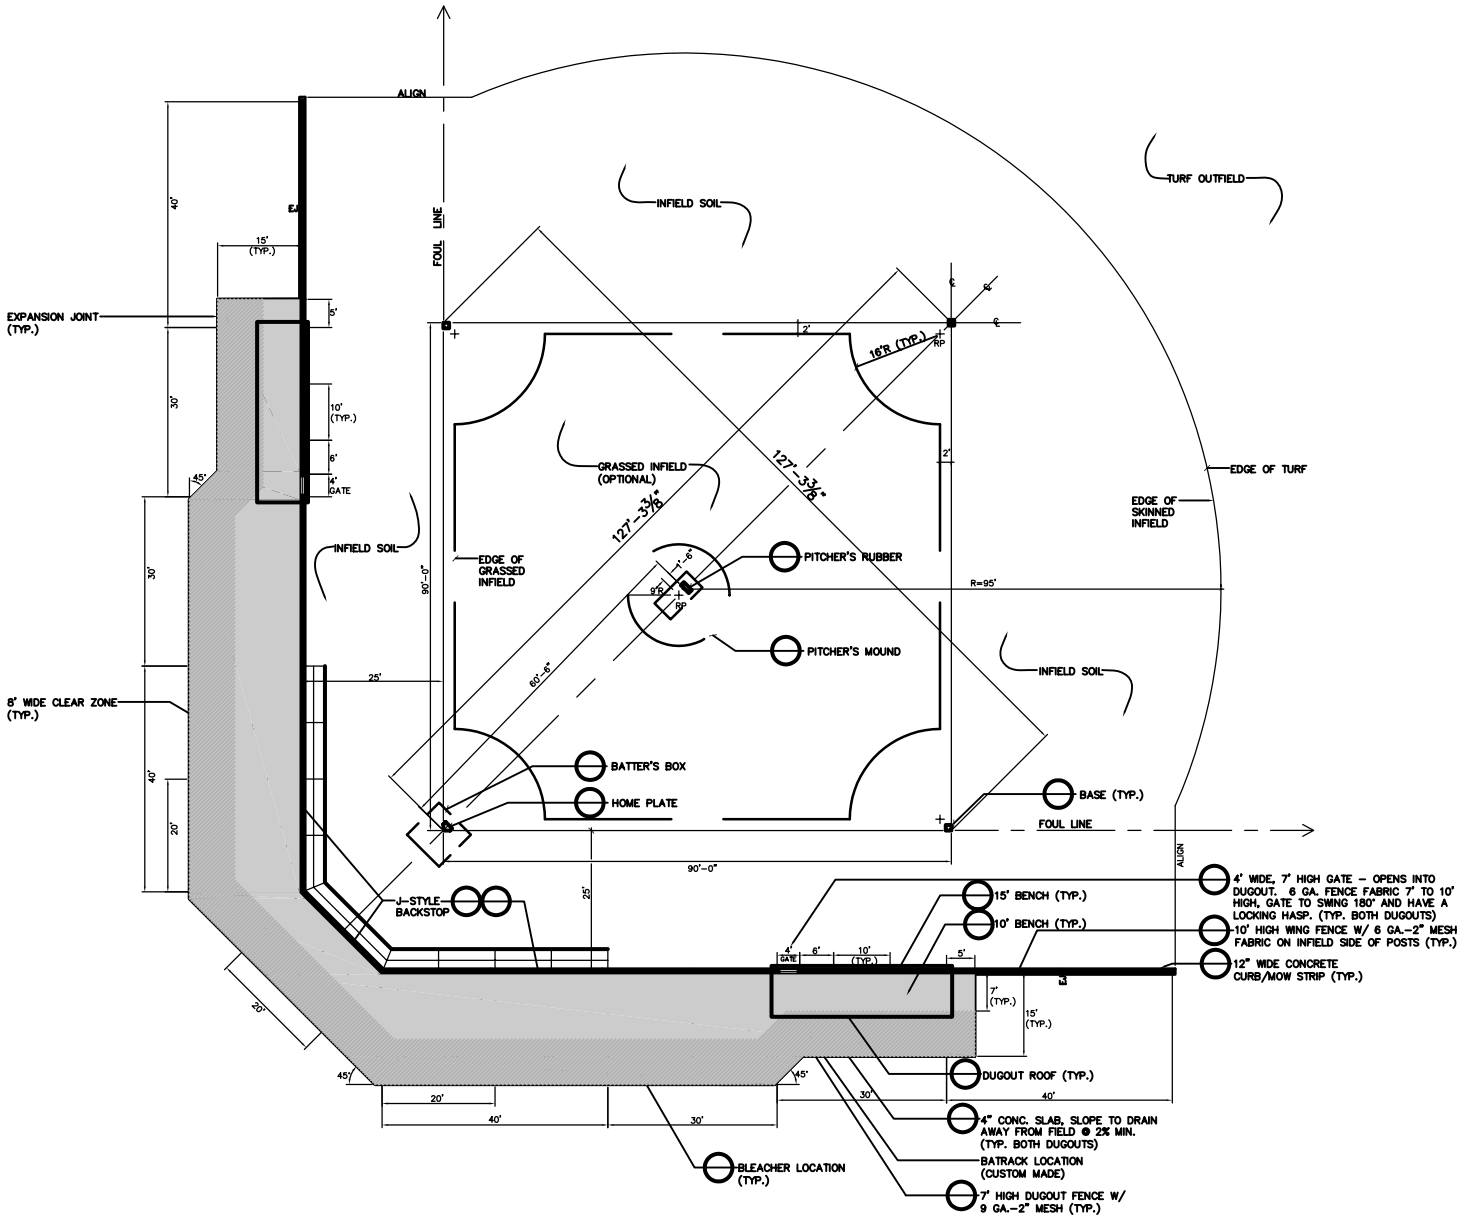

City of Seattle Department of Parks & Recreation	**BASEBALL FIELD WITH J/UPRIGHT STYLE LAYOUT** **STD. DETAIL NO. 32 19 19**