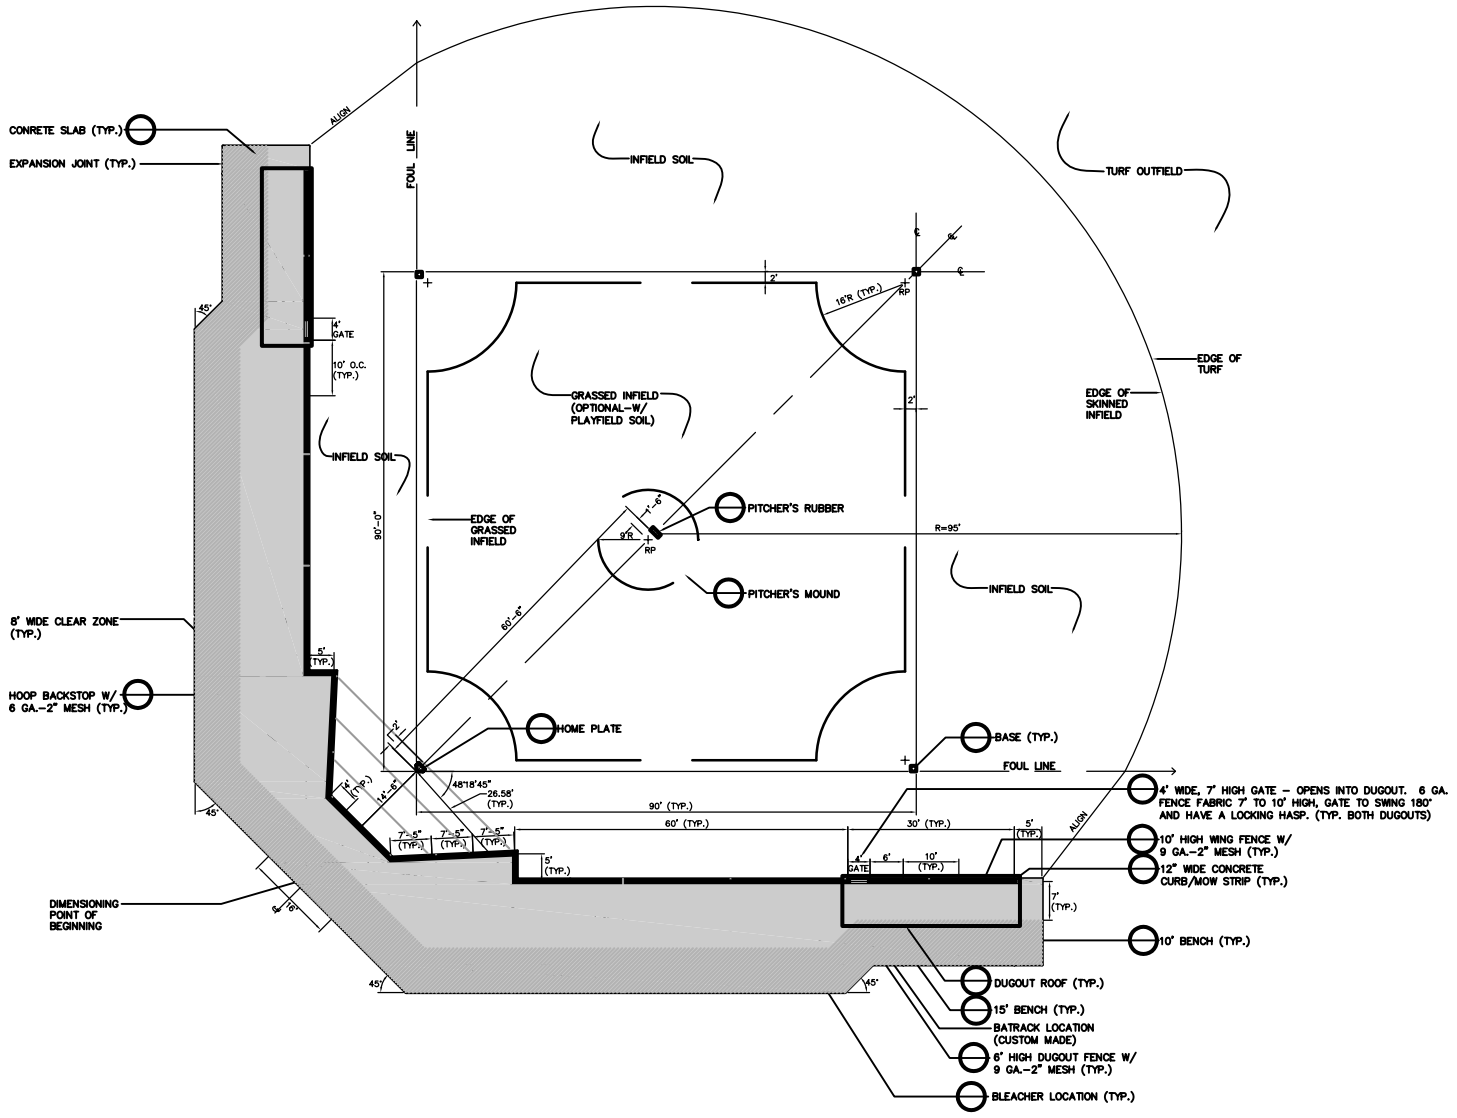

City of Seattle Department of Parks & Recreation	**BASEBALL FIELD WITH HOOP STYLE LAYOUT** **STD. DETAIL NO. 32 19 16**