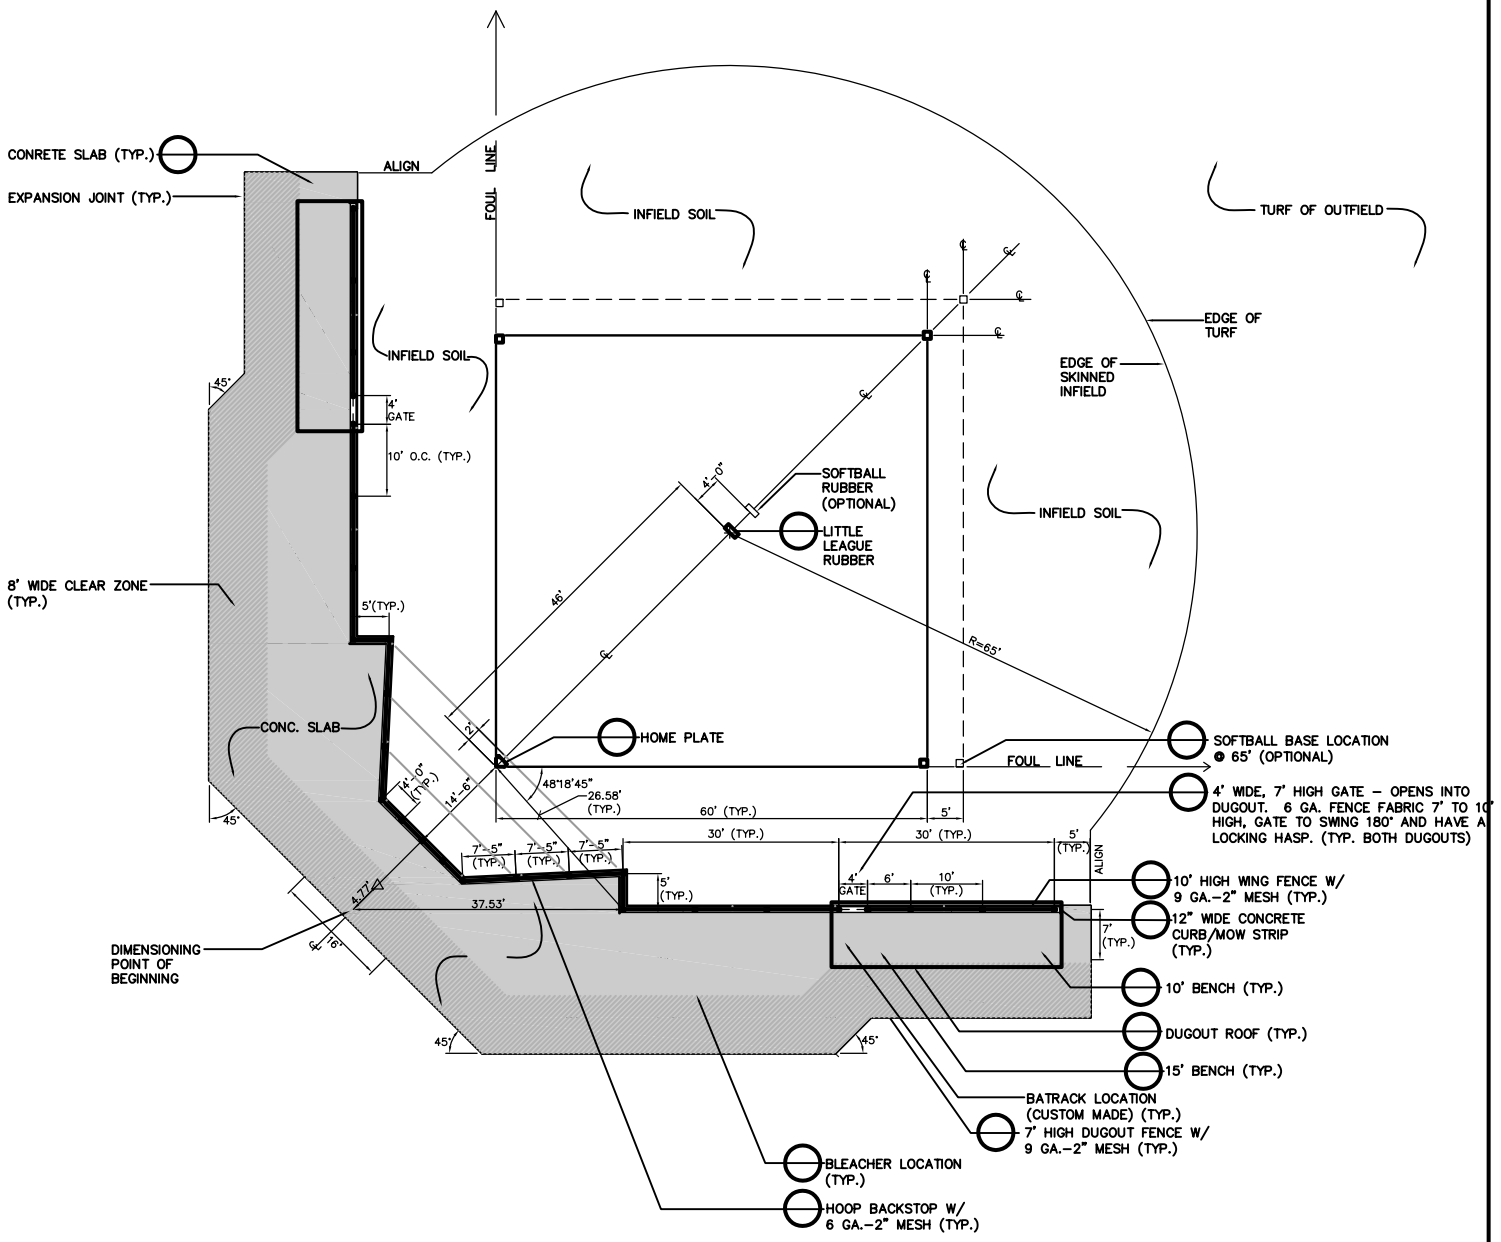

City of Seattle Department of Parks & Recreation	**SOFTBALL FIELD WITH HOOP STYLE LAYOUT** **STD. DETAIL NO. 32 19 13**