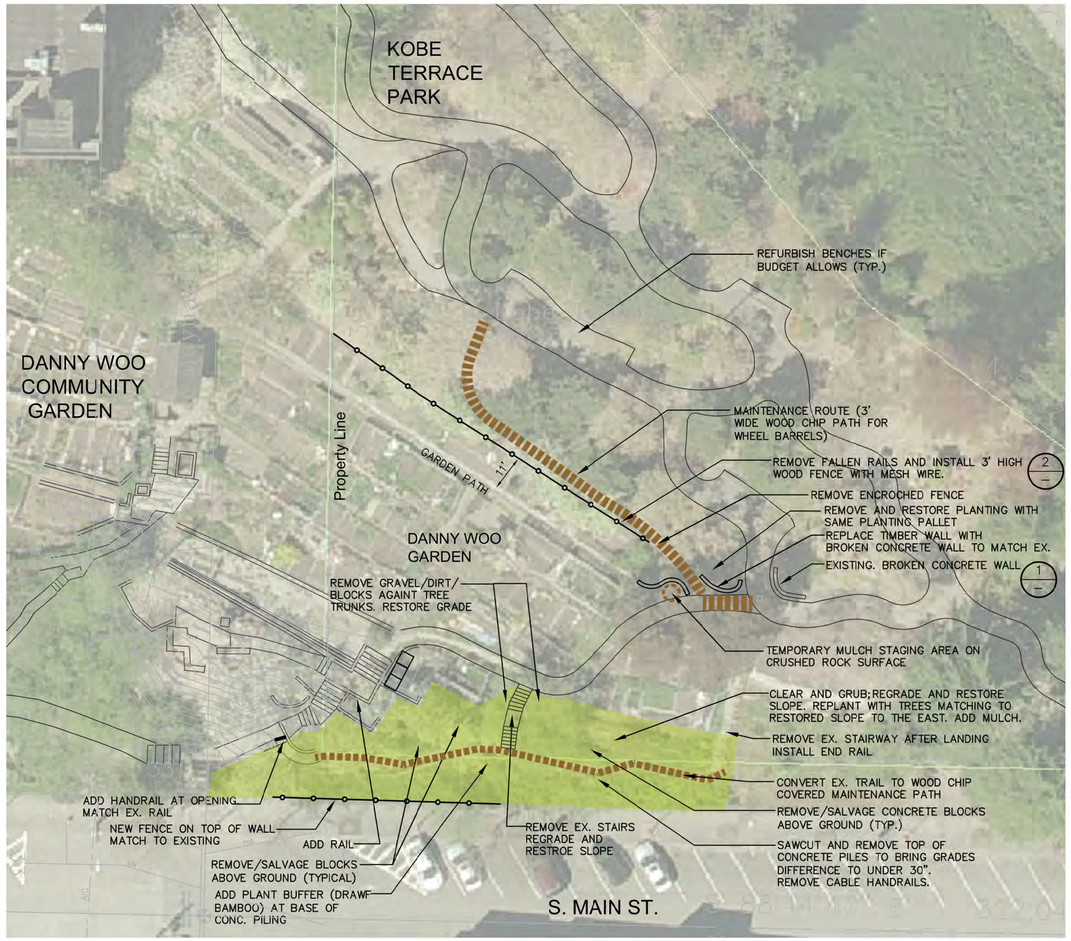

1 SITE PLAN
1"=20'-0"

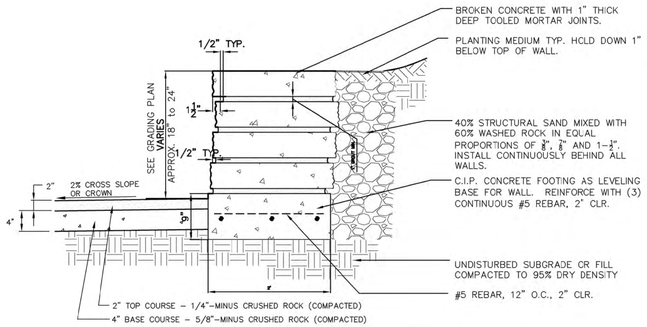

NOTE: PROVIDE UNMORTARED VERT. JOINTS EVERY 3RD COURSE FOR WEEP HOLES. MAINTAIN 1" JOINTS. ALSO BATTER WALL INTO SLOPE 1/2" PER COURSE.

1 BROCKEN CONCRETE WALL & CRUSHED ROCK SURFACE
NOT TO SCALE

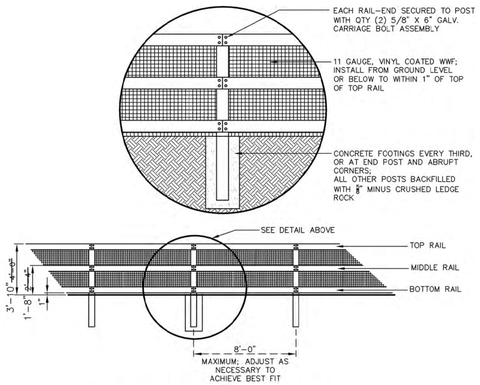

NOTE:
1. ALL LUMBER TO BE #2 OR BETTER PRESSURE TREATED HEM-FIR.
2. ALL HARDWARE TO BE GALVANIZED.

2 WOOD FENCE
NOT TO SCALE

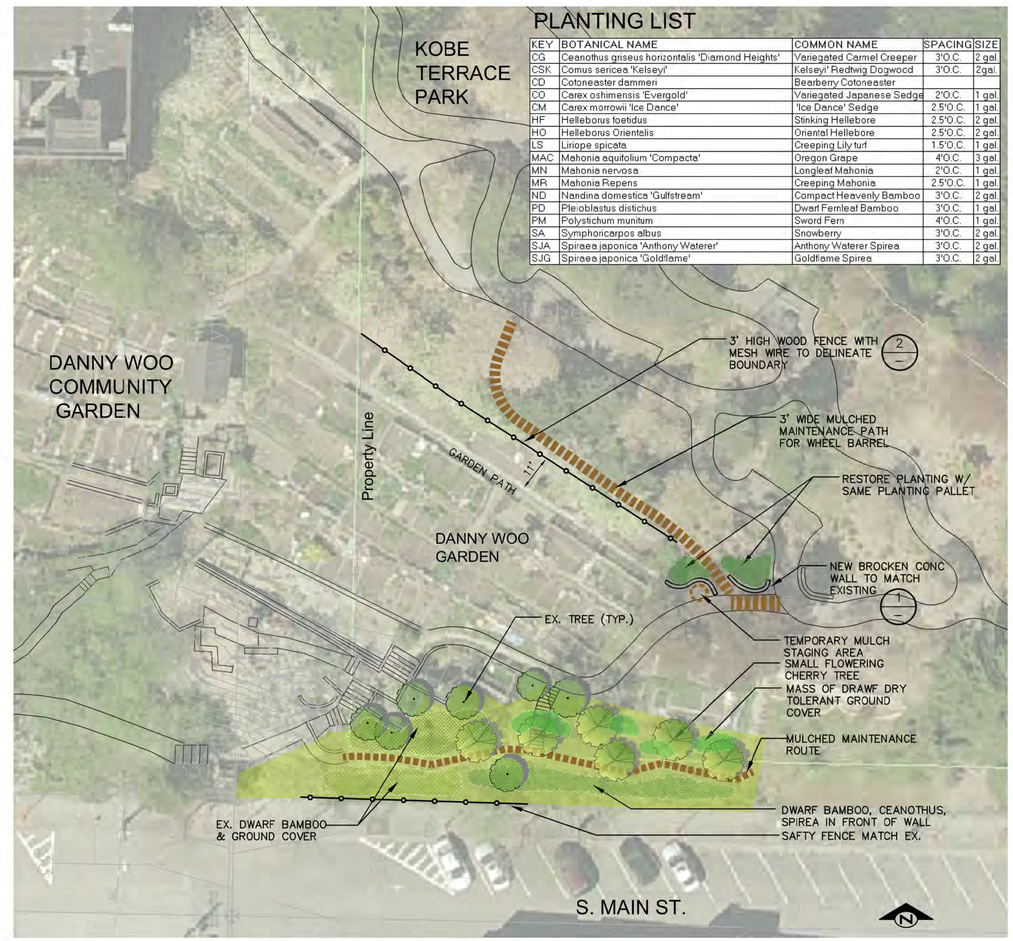

2 PLANTING PLAN
SCALE: 1"=20'-0"

PLANTING LIST

KEY	BOTANICAL NAME	COMMON NAME	SPACING	SIZE
CG	Ceanothus griseus horizontalis 'Diamond Heights'	Variegated Carmel Creeper	3'O.C.	2 gal.
CSK	Comus sericea 'Kelseyi'	Kelseyi' Redtwig Dogwood	3'O.C.	2gal.
CD	Cotoneaster dammeri	Bearberry Cotoneaster		
CO	Carex oshimensis 'Evergold'	Variegated Japanese Sedge	2'O.C.	1 gal.
CM	Carex morrowii 'Ice Dance'	'Ice Dance' Sedge	2.5'O.C.	1 gal.
HF	Helleborus foetidus	Stinking Hellebore	2.5'O.C.	2 gal.
HO	Helleborus Orientalis	Oriental Hellebore	2.5'O.C.	2 gal.
LS	Liriope spicata	Creeping Lily turf	1.5'O.C.	1 gal.
MAC	Mahonia aquifolium 'Compacta'	Oregon Grape	4'O.C.	3 gal.
MN	Mahonia nervosa	Longleaf Mahonia	2'O.C.	1 gal.
MR	Mahonia Repens	Creeping Mahonia	2.5'O.C.	1 gal.
ND	Nandina domestica 'Gulfstream'	Compact Heavenly Bamboo	3'O.C.	2 gal.
PD	Pleioblastus distichus	Dwarf Fernleaf Bamboo	3'O.C.	1 gal.
PM	Polystichum munitum	Sword Fern	4'O.C.	1 gal.
SA	Symphoricarpos albus	Snowberry	3'O.C.	2 gal.
SJA	Spiraea japonica 'Anthony Waterer'	Anthony Waterer Spirea	3'O.C.	2 gal.
SJG	Spiraea japonica 'Goldflame'	Goldflame Spirea	3'O.C.	2 gal.

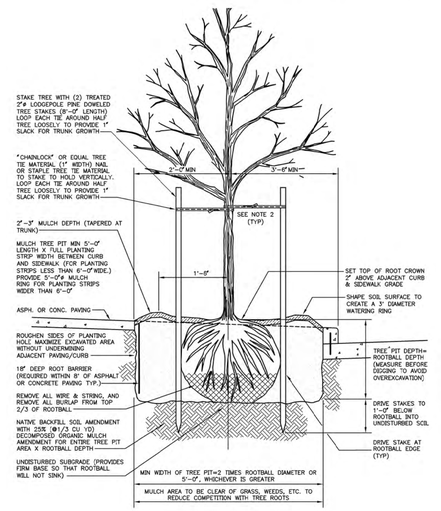

3 DECIDUOUS TREE PLANTING DETAIL
NOT TO SCALE

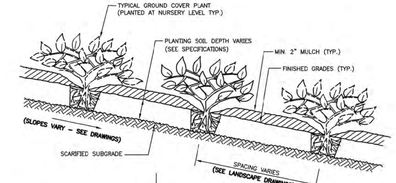

4 GROUND COVER PLANTING DETAIL
NOT TO SCALE

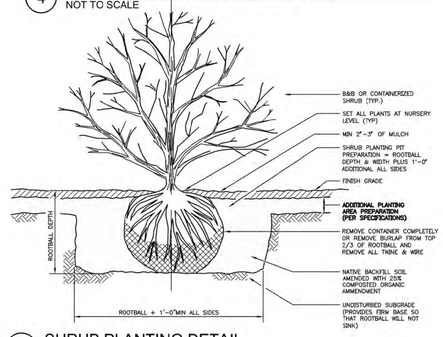

5 SHRUB PLANTING DETAIL
NOT TO SCALE

>>>>CAUTION - CALL 811<<<<
UTILITY NOTIFICATION CENTER
BEFORE YOU DIG!
WWW.CALLBEFOREYOUDIG.ORG

NOT LESS THAN **2** OR MORE THAN **10** BUSINESS DAYS PRIOR TO COMMENCING EXCAVATION OR DEMOLITION, SECURE THE SERVICES OF A COMMERCIAL UNDERGROUND UTILITIES LOCATOR SERVICE TO IDENTIFY BELOW-GROUND IMPROVEMENTS THAT MAY NOT BE INDICATED ON THE DRAWINGS. ADDITIONALLY, TO REQUEST ON-SITE UNDERGROUND UTILITY SYSTEMS LOCATES, CALL **SPR INSPECTION REQUEST LINE @ (206) 684-7034.** REFER TO SECTIONS 02100 & 02120 OF THE SPECIFICATIONS FOR INSTRUCTIONS ON HOW TO PROCEED.

NO.	REVISION - AS BUILT	DATE
3		
2		
1		

REVIEWED: _____ _____
PARK ENGINEER DATE

All work done in accordance with the City of Seattle Standard Plans and Specifications in effect on the date shown above, and supplemented by Special Provisions.

SEATTLE PARKS AND RECREATION

KOBE TERRACE
2015 PARK UPGRADE PROJECT
PLANTING PLAN

DESIGNED	SH	DATE	JULY 10, 2015
DRAWN	SH	SHEET	2 OF 2
CHECKED			2
ORDINANCE NO.	N/A		
CONTRACT NO.	N/A		
SCALE	AS SHOWN		