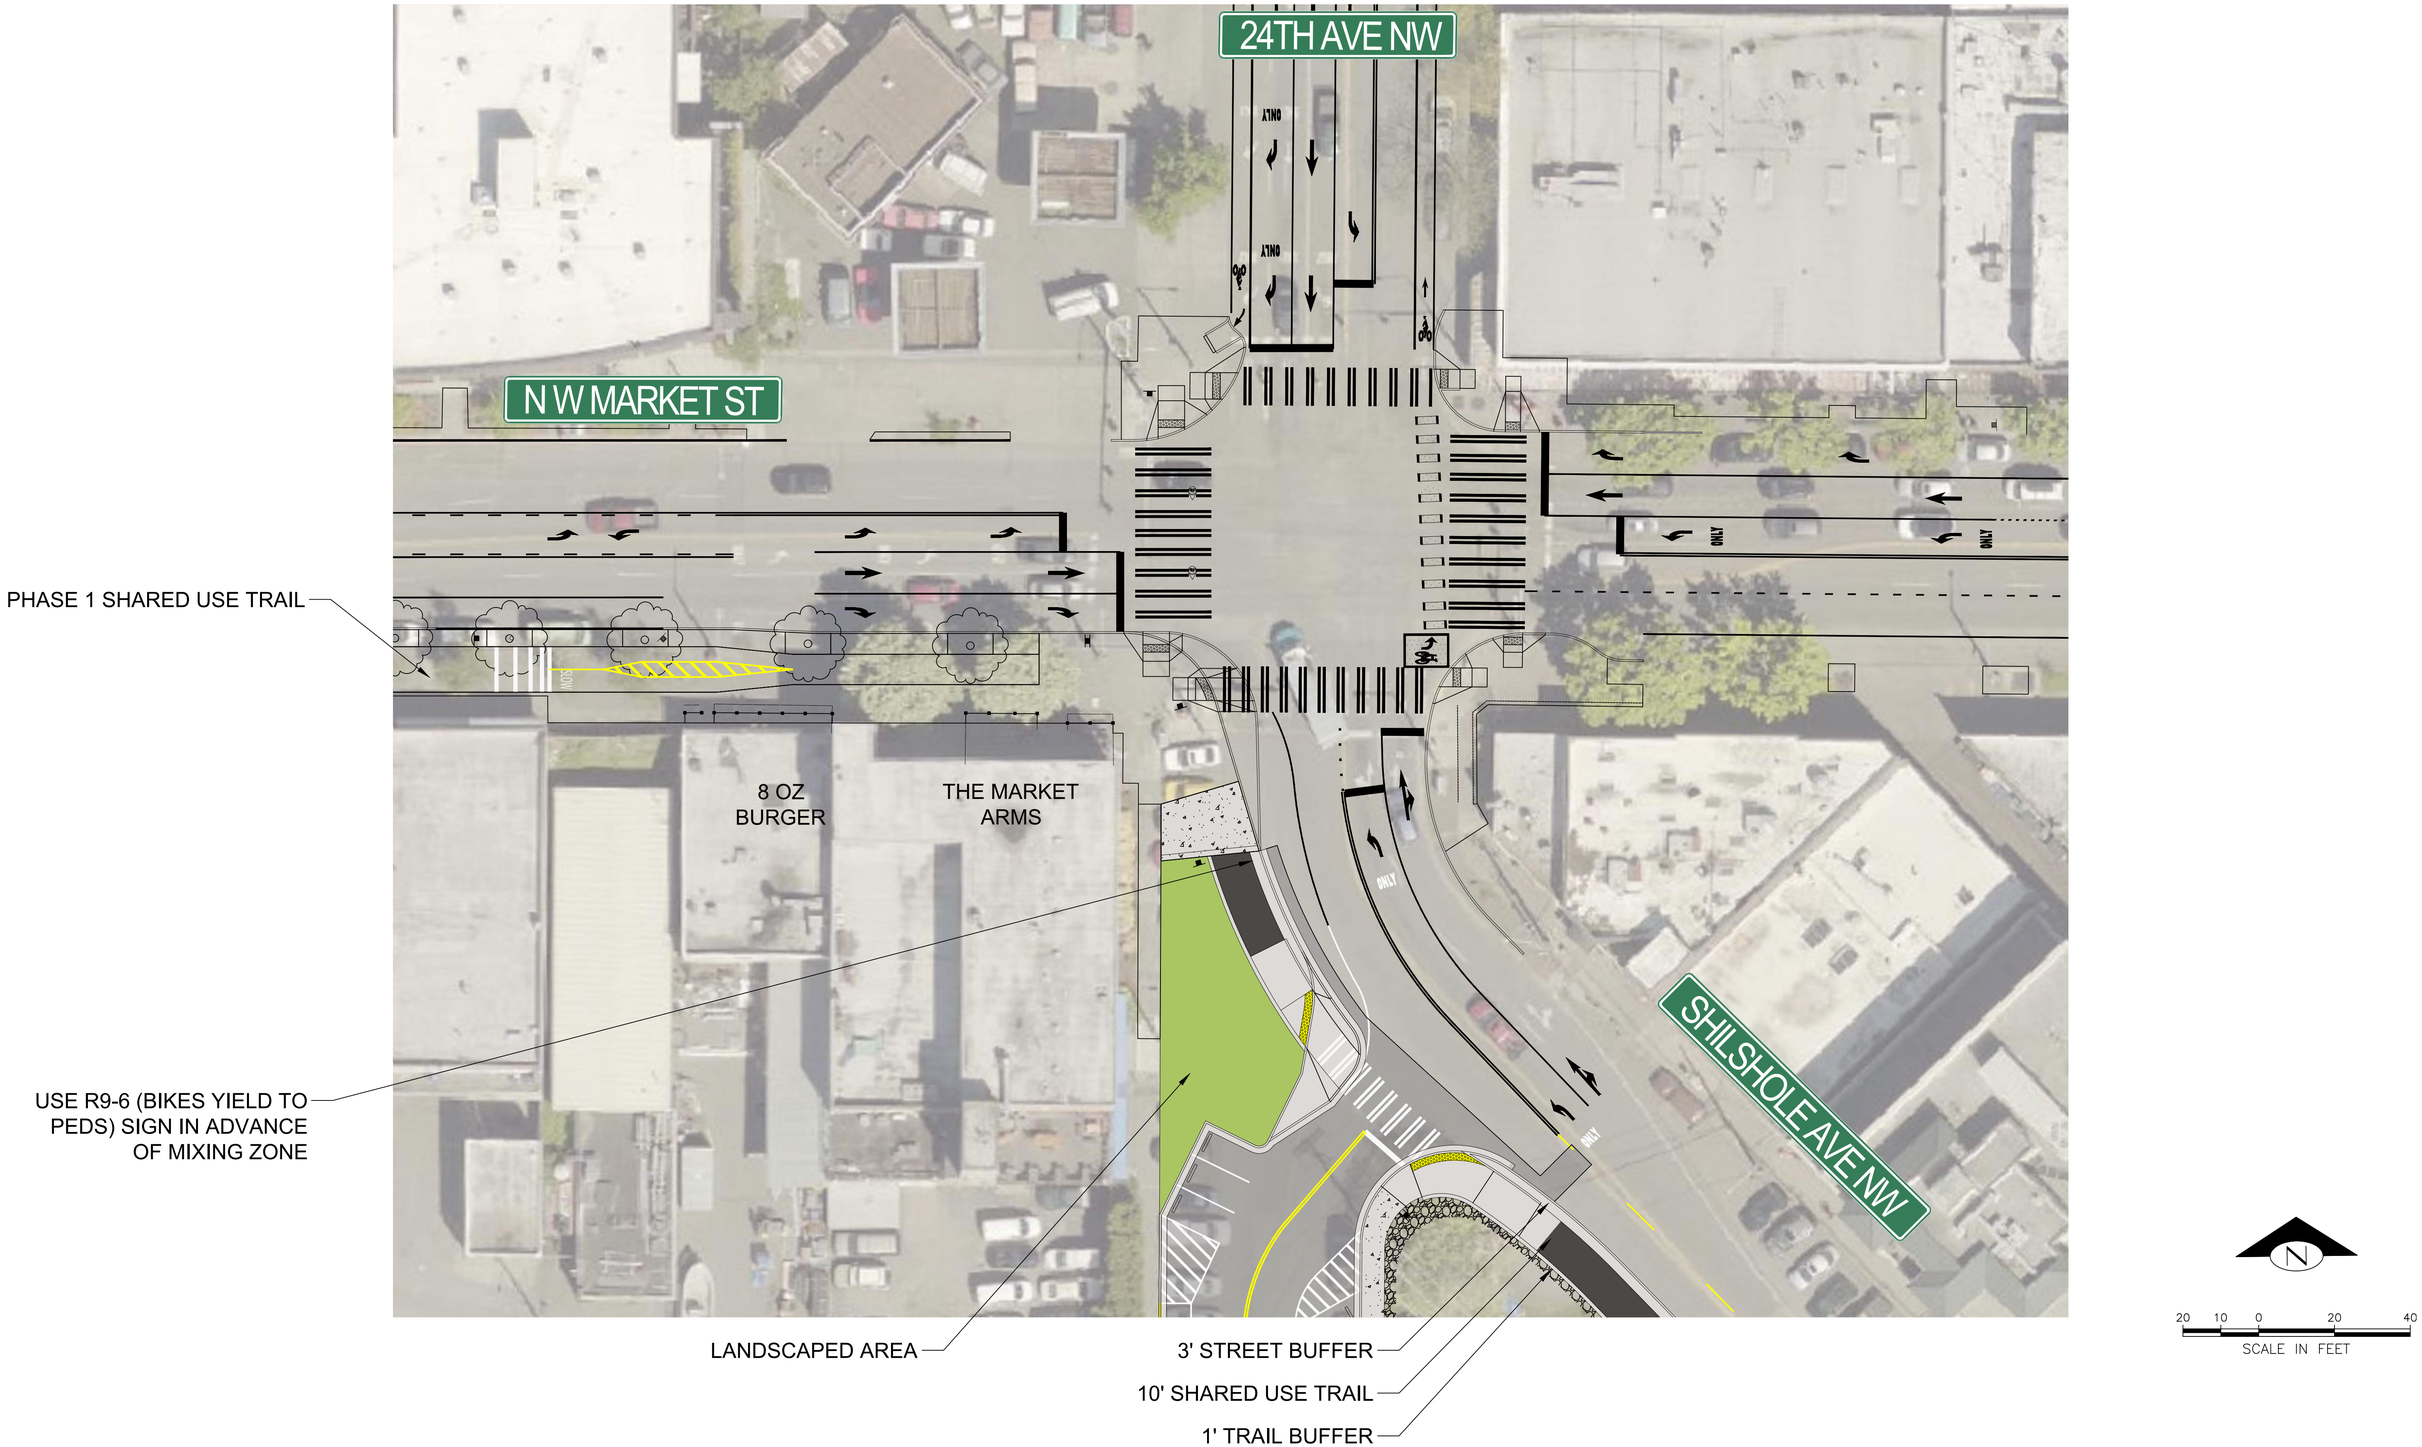
24TH AVE NW
N W MARKET ST
SHILSHOLE AVE NW
PHASE 1 SHARED USE TRAIL
8 OZ BURGER
THE MARKET ARMS
USE R9-6 (BIKES YIELD TO PEDS) SIGN IN ADVANCE OF MIXING ZONE
LANDSCAPED AREA
3' STREET BUFFER
10' SHARED USE TRAIL
1' TRAIL BUFFER
N
20 10 0 20 40
SCALE IN FEET

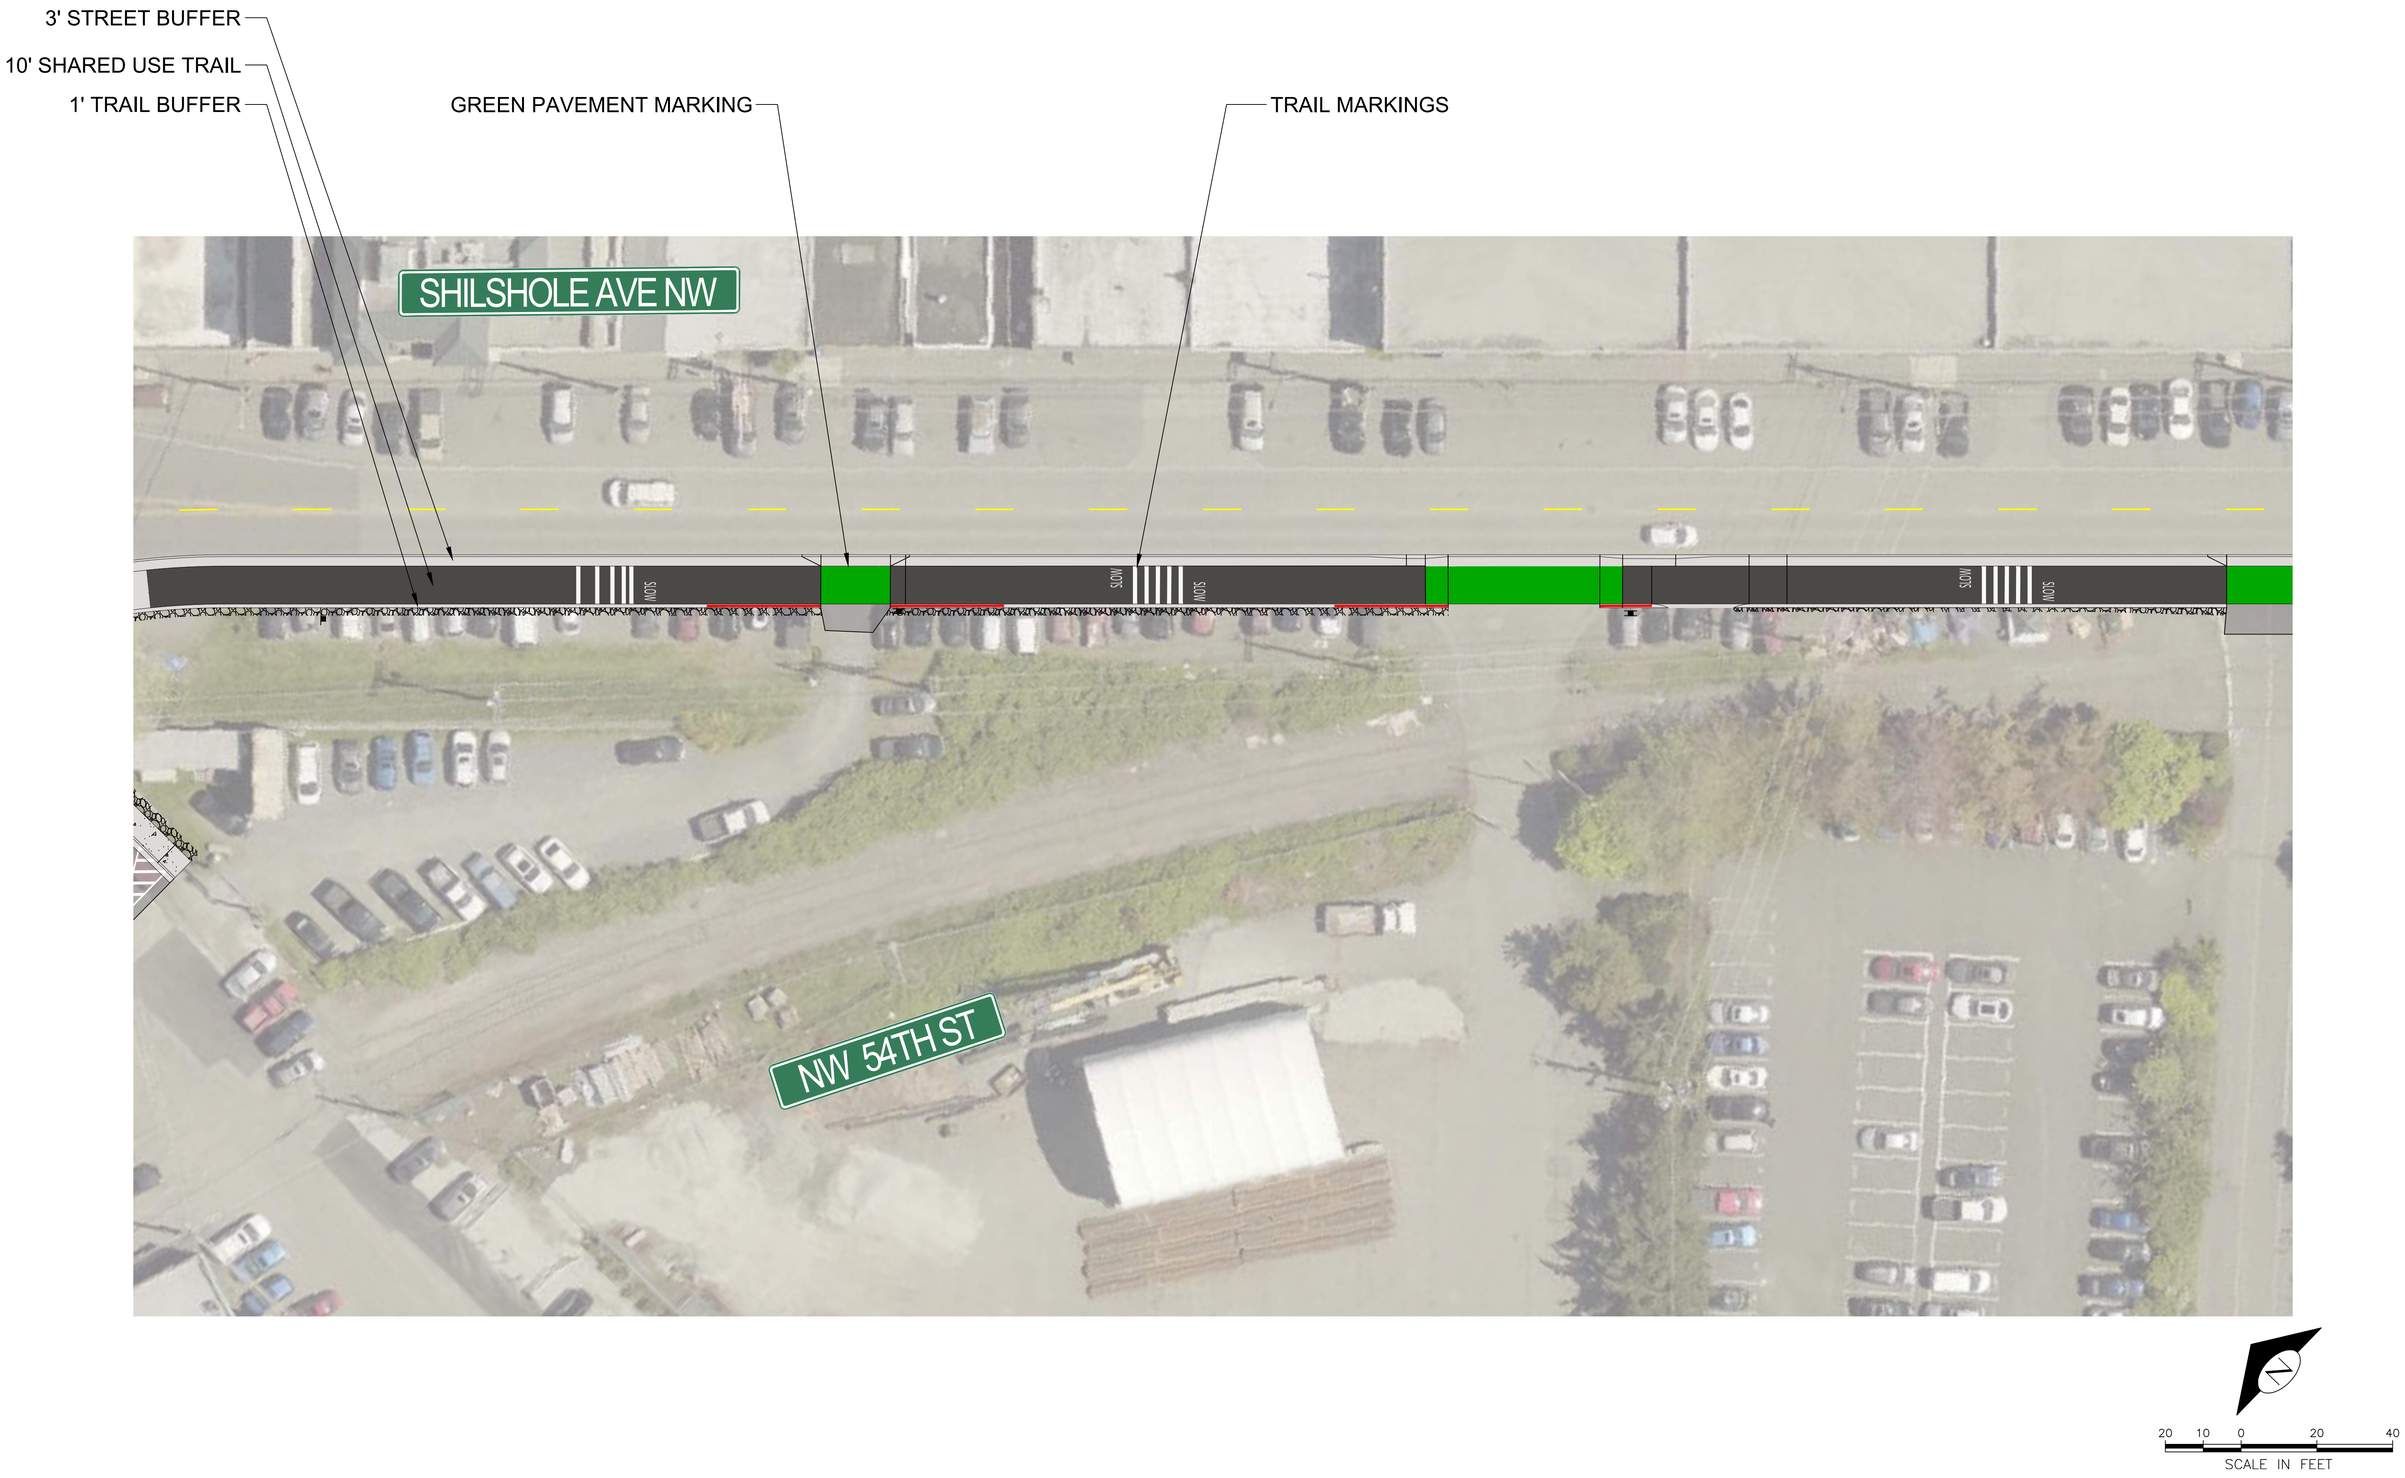
3' STREET BUFFER
10' SHARED USE TRAIL
1' TRAIL BUFFER
GREEN PAVEMENT MARKING
TRAIL MARKINGS
SHILSHOLE AVE NW
NW 54TH ST
SLOW
SLOW
SLOW
20 10 0 20 40
SCALE IN FEET

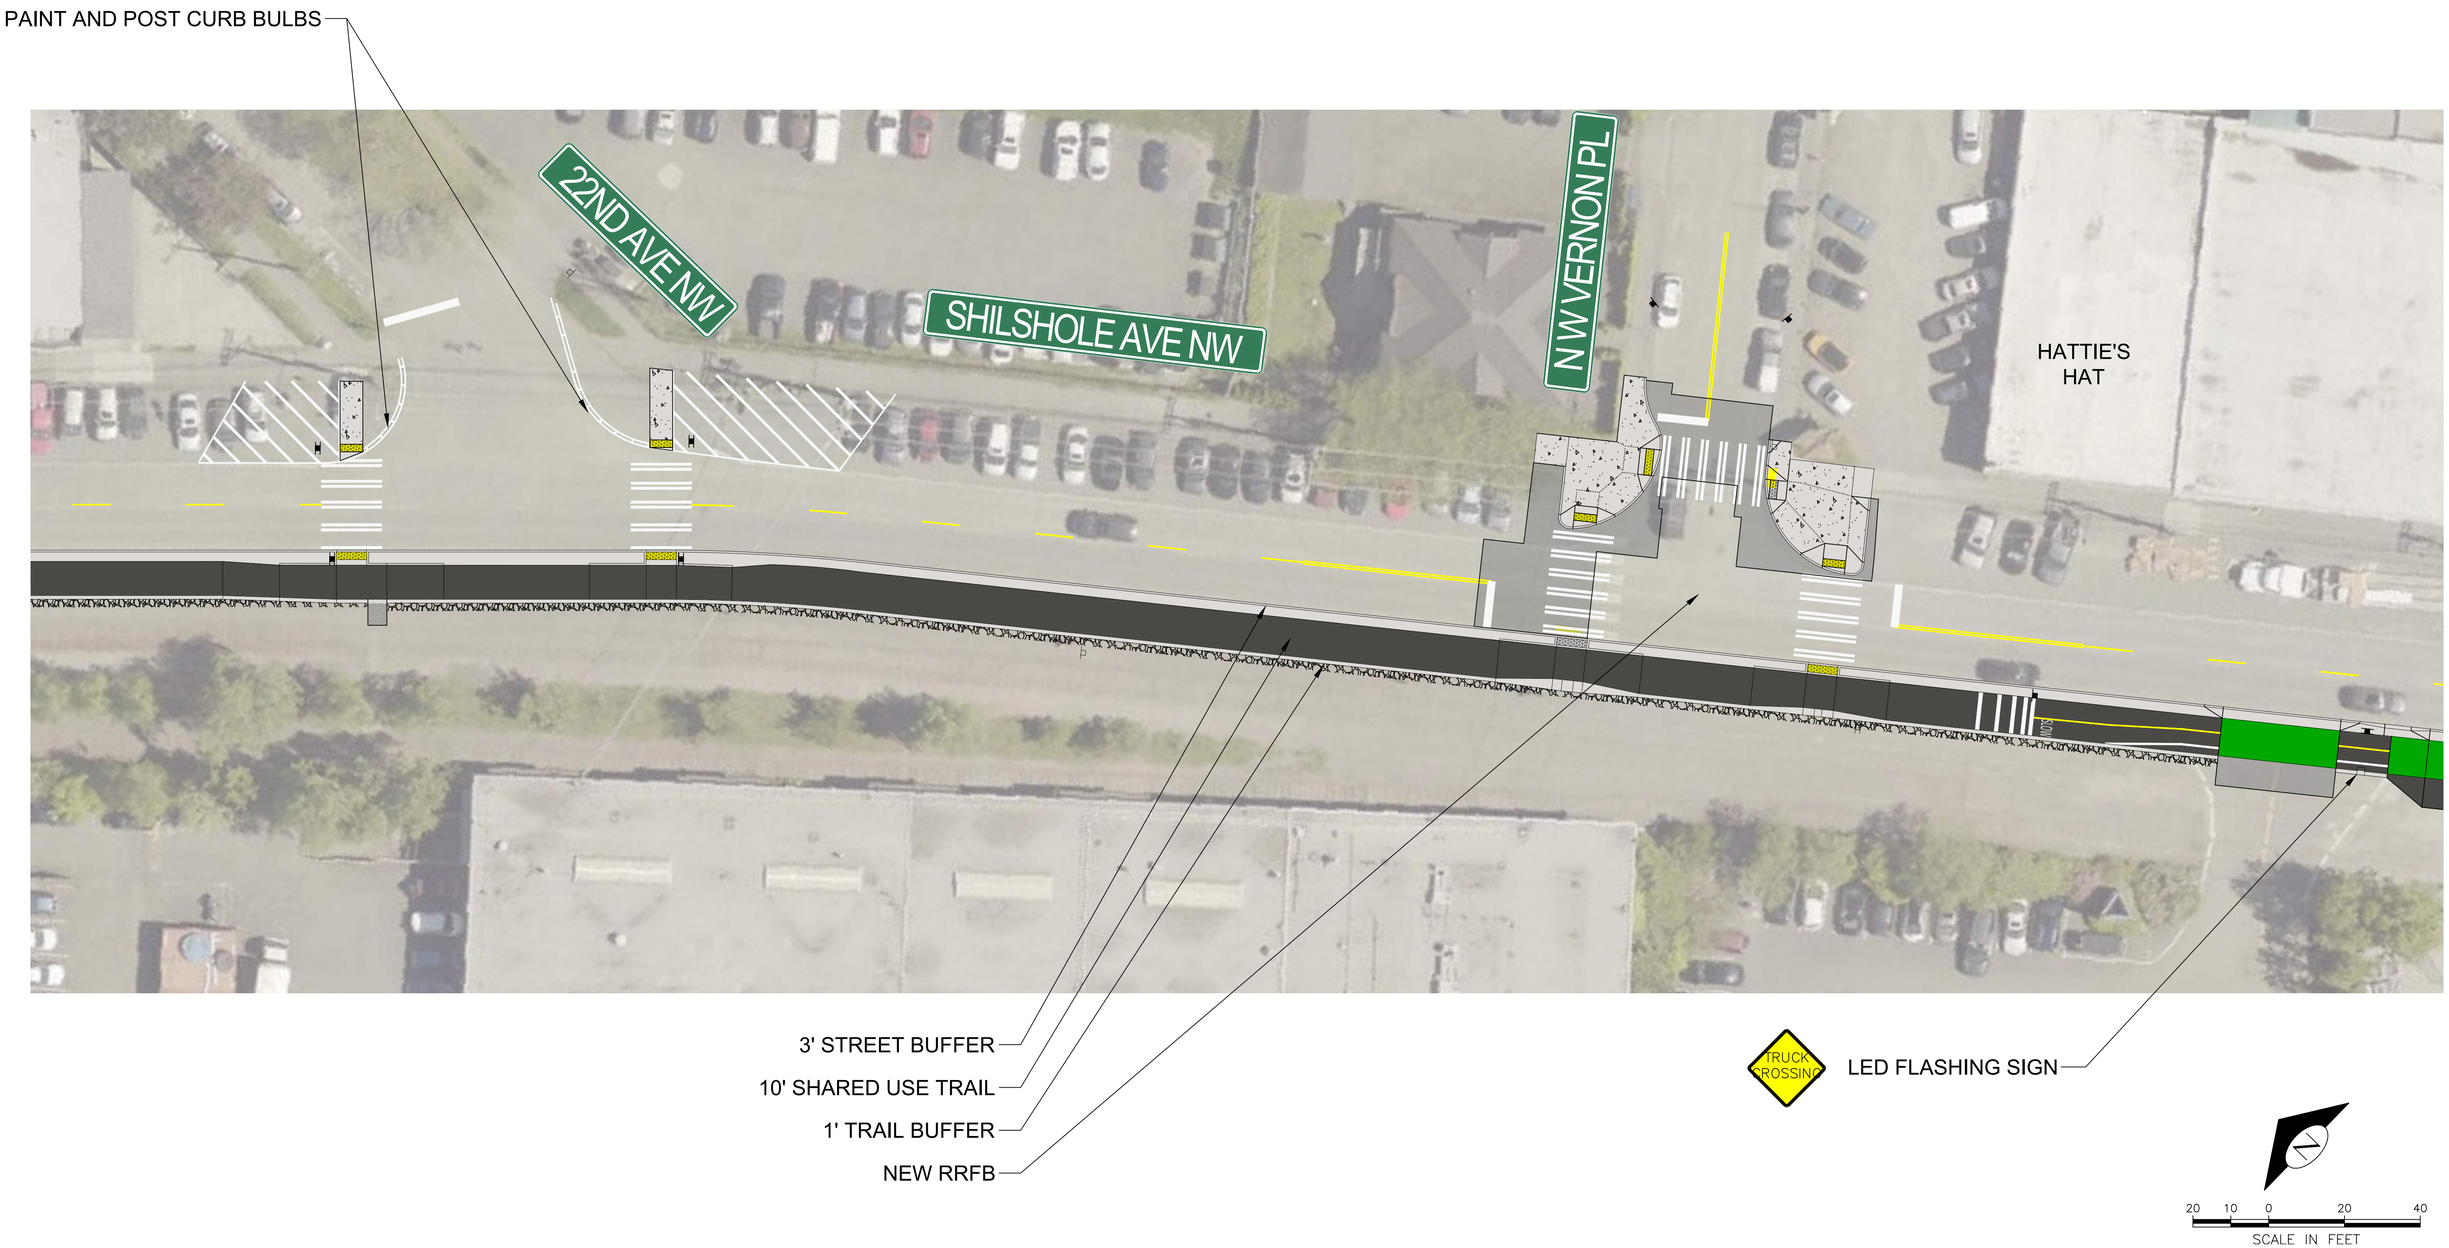
PAINT AND POST CURB BULBS
22ND AVE NW
SHILSHOLE AVE NW
N W VERNON PL
HATTIE'S
HAT
3' STREET BUFFER
10' SHARED USE TRAIL
1' TRAIL BUFFER
NEW RRFB
TRUCK
CROSSING
LED FLASHING SIGN
N
20 10 0 20 40
SCALE IN FEET

SHILSHOLE AVE NW
20TH AVE NW
SLOW
MOTS
SLOW
MOTS
20 10 0 20 40
SCALE IN FEET
TRUCK CROSSING
LED FLASHING SIGN
3' STREET BUFFER
10' SHARED USE TRAIL
1' TRAIL BUFFER
LED FLASHING SIGNS
TRUCK CROSSING
GREEN PAVEMENT MARKING
LED FLASHING SIGN
TRUCK CROSSING

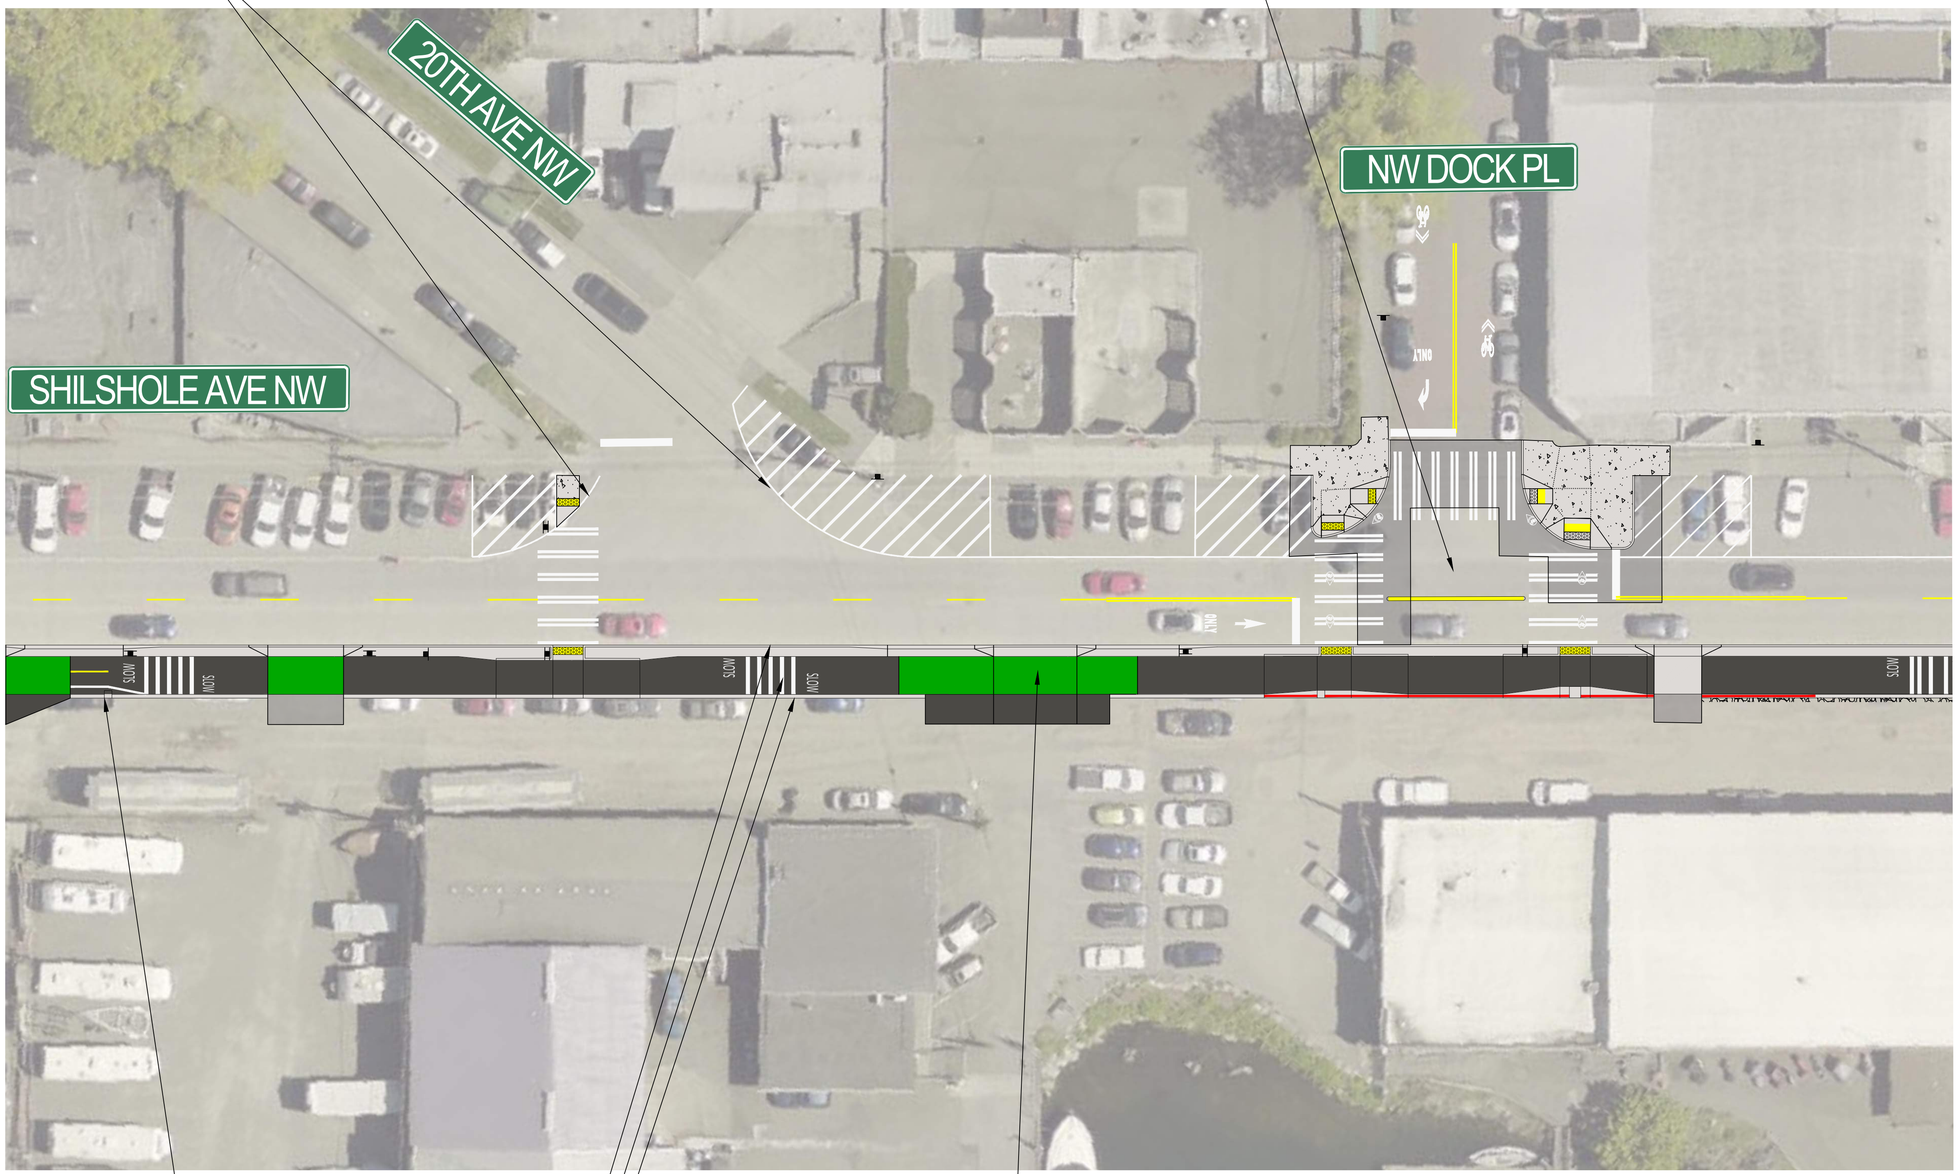

PAINT AND POST CURB BULBS

NEW RRFB

TRUCK CROSSING

LED FLASHING SIGN

3' STREET BUFFER

10' SHARED USE TRAIL

1' TRAIL BUFFER

GREEN PAVEMENT MARKING

20 10 0 20 40

SCALE IN FEET

3' STREET BUFFER

10' SHARED USE TRAIL

1' TRAIL BUFFER

GREEN PAVEMENT MARKING

TRUCK CROSSING LED FLASHING SIGN

TRUCK CROSSING LED FLASHING SIGN

20 10 0 20 40

SCALE IN FEET

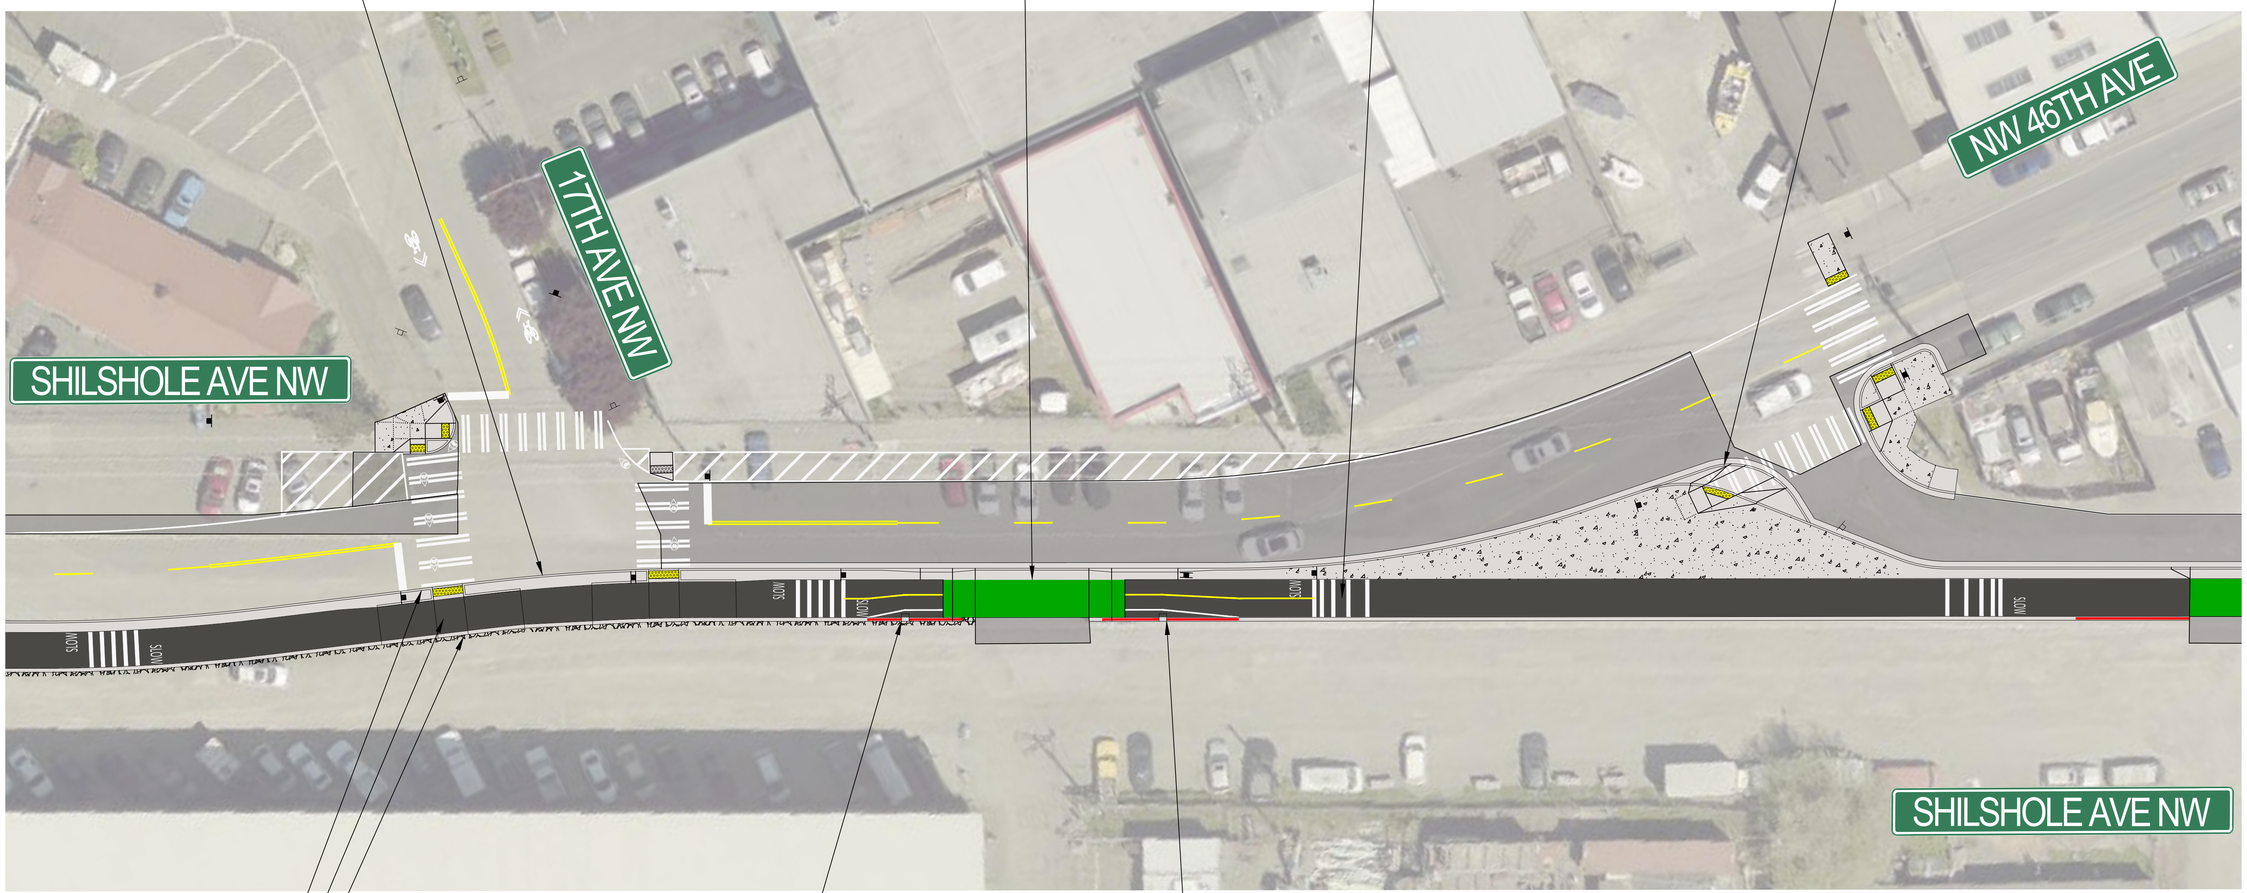
ALL-WAY STOP
AT 17TH AVE NW
GREEN PAVEMENT MARKING
TRAIL MARKINGS
MOUNTABLE TRUCK APRON
SHILSHOLE AVE NW
17TH AVE NW
NW 46TH AVE
SHILSHOLE AVE NW
SLOW
SLOW
SLOW
SLOW
3' STREET BUFFER
10' SHARED USE TRAIL
1' TRAIL BUFFER
TRUCK CROSSING
LED FLASHING SIGN
LED FLASHING SIGN
TRUCK CROSSING
N
20 10 0 20 40
SCALE IN FEET

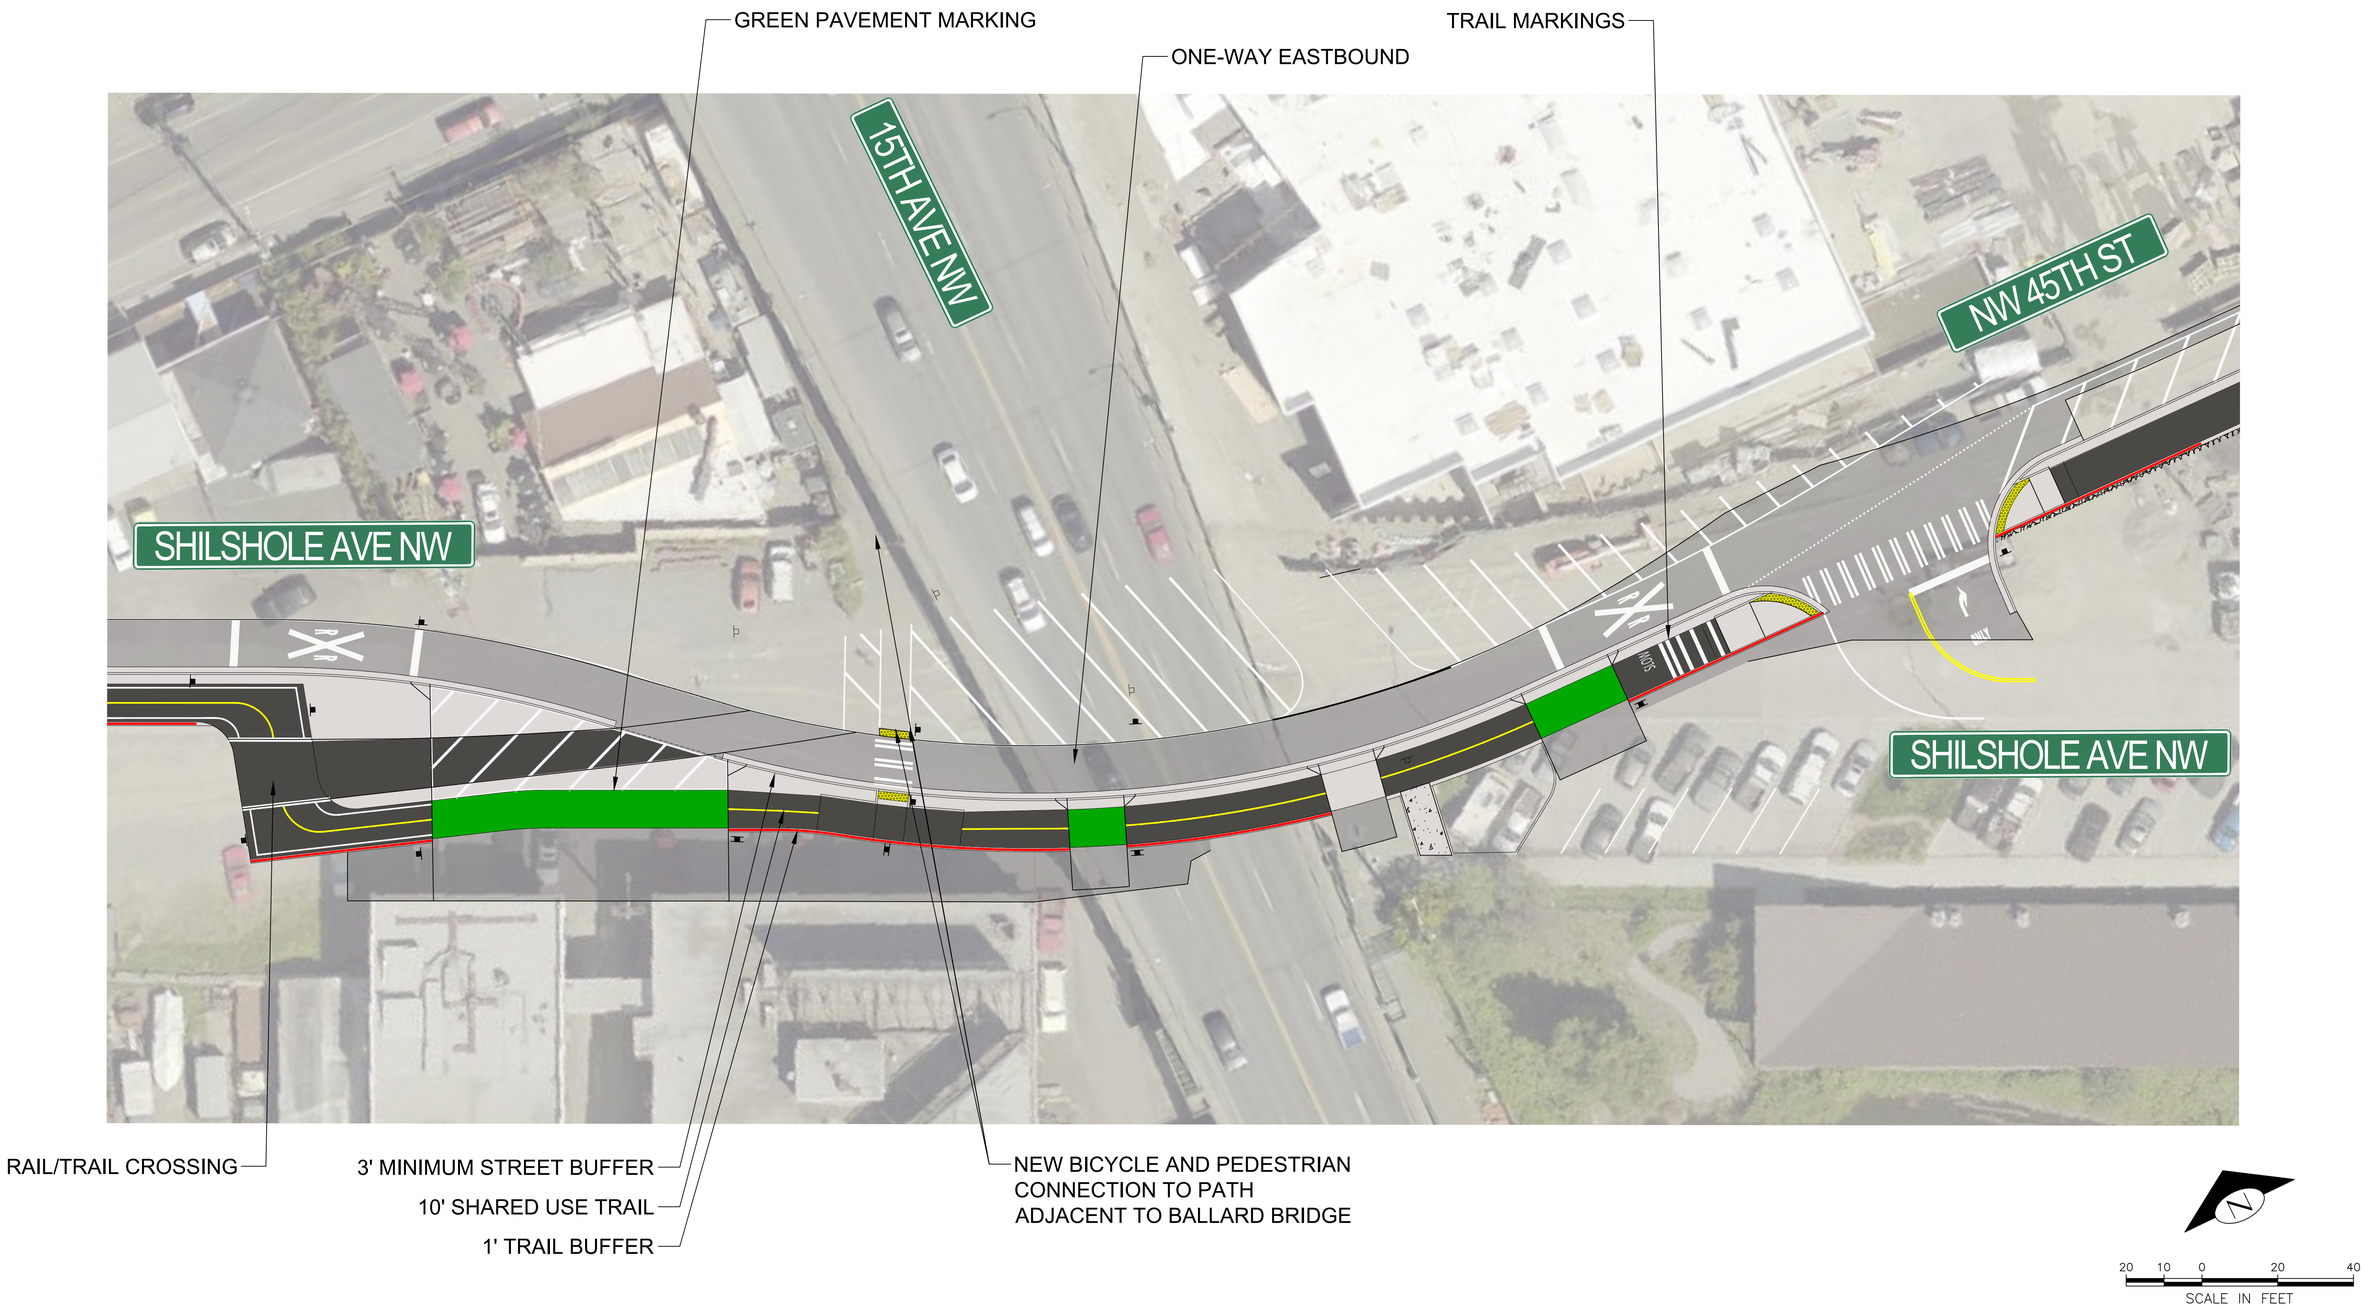
GREEN PAVEMENT MARKING
ONE-WAY EASTBOUND
TRAIL MARKINGS
15TH AVE NW
NW 45TH ST
SHILSHOLE AVE NW
SHILSHOLE AVE NW
RAIL/TRAIL CROSSING
3' MINIMUM STREET BUFFER
10' SHARED USE TRAIL
1' TRAIL BUFFER
NEW BICYCLE AND PEDESTRIAN
CONNECTION TO PATH
ADJACENT TO BALLARD BRIDGE
20 10 0 20 40
SCALE IN FEET

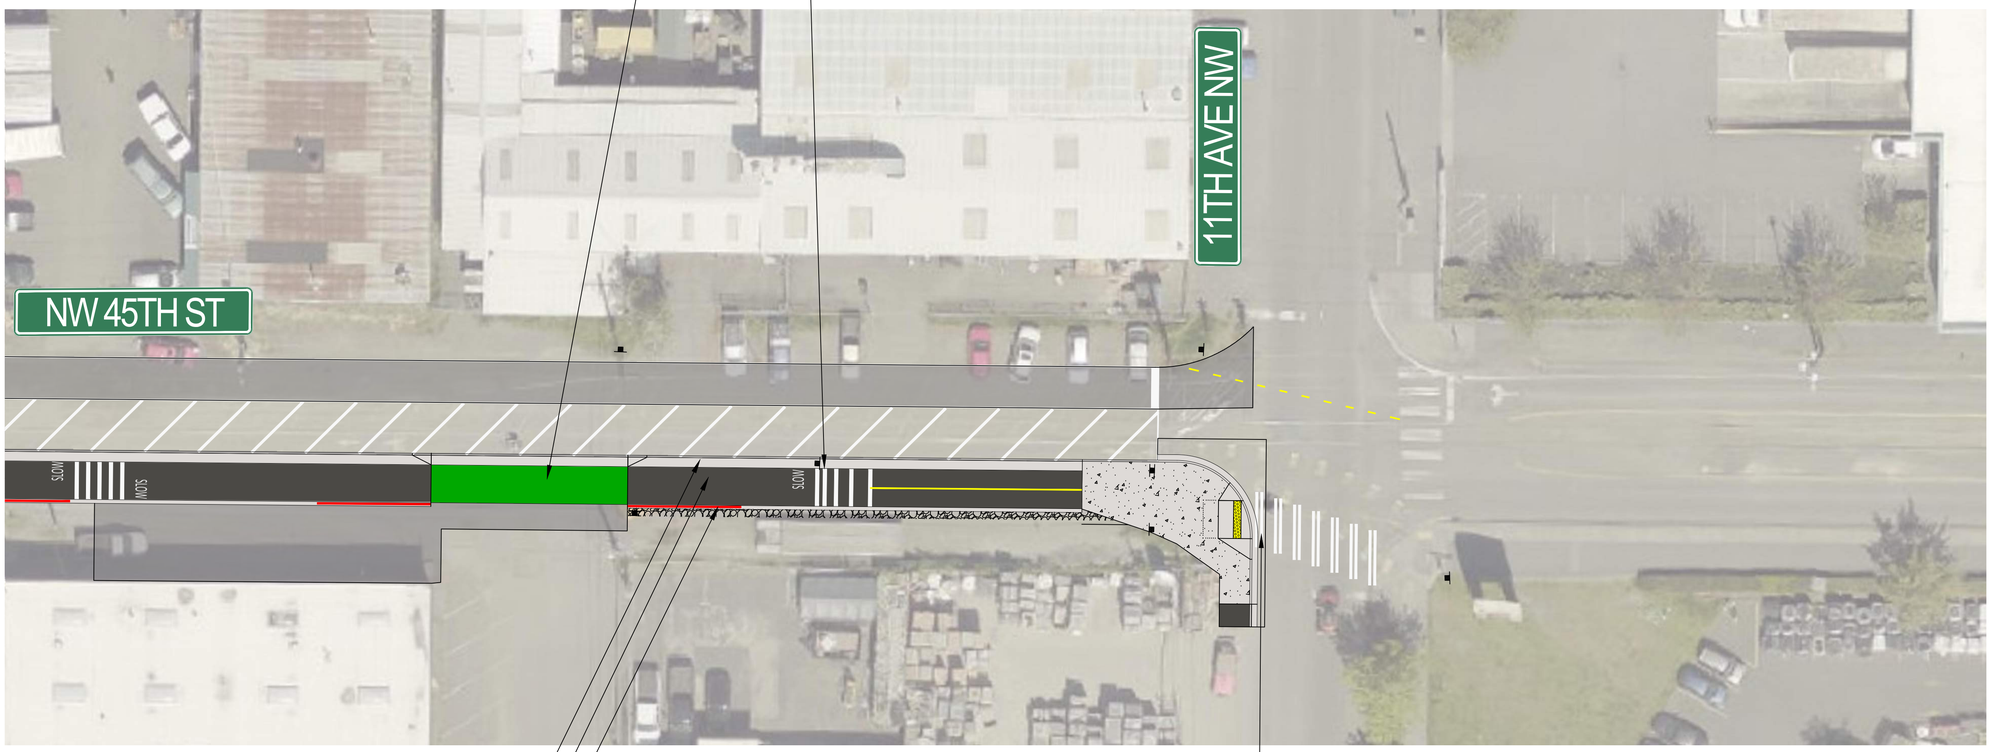
GREEN PAVEMENT MARKING
TRAIL MARKINGS
NW 45TH ST
11TH AVE NW
SLOW
SLOW
SLOW
3 STREET BUFFER
10' SHARED USE TRAIL
1' TRAIL BUFFER
CONNECTION TO EXISTING TRAIL
N
20 10 0 20 40
SCALE IN FEET