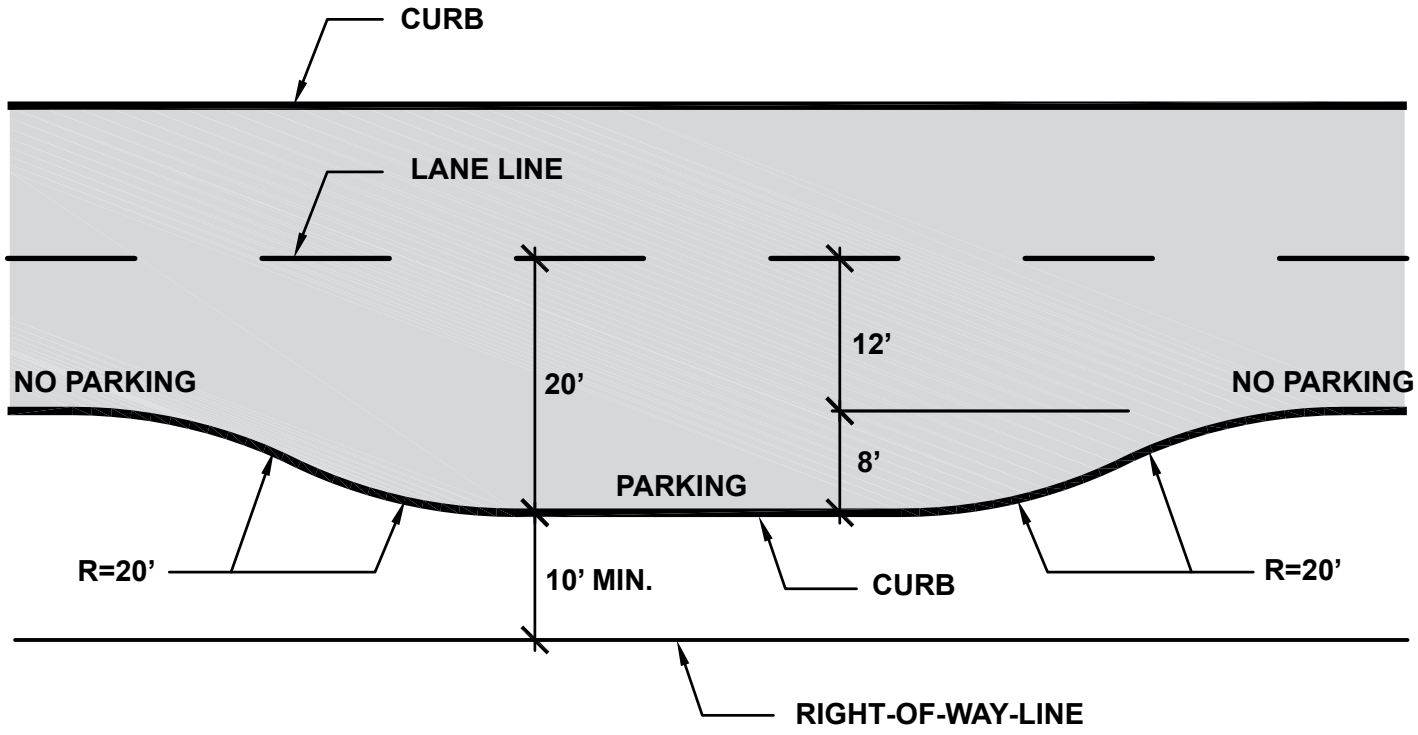

Figure 4-17 September 2005

Parking Curb Setback

SEATTLE
RIGHT-OF-WAY
manual

NOT TO SCALE