PREPARED BY: J. A. BRENNAN ASSOCIATES

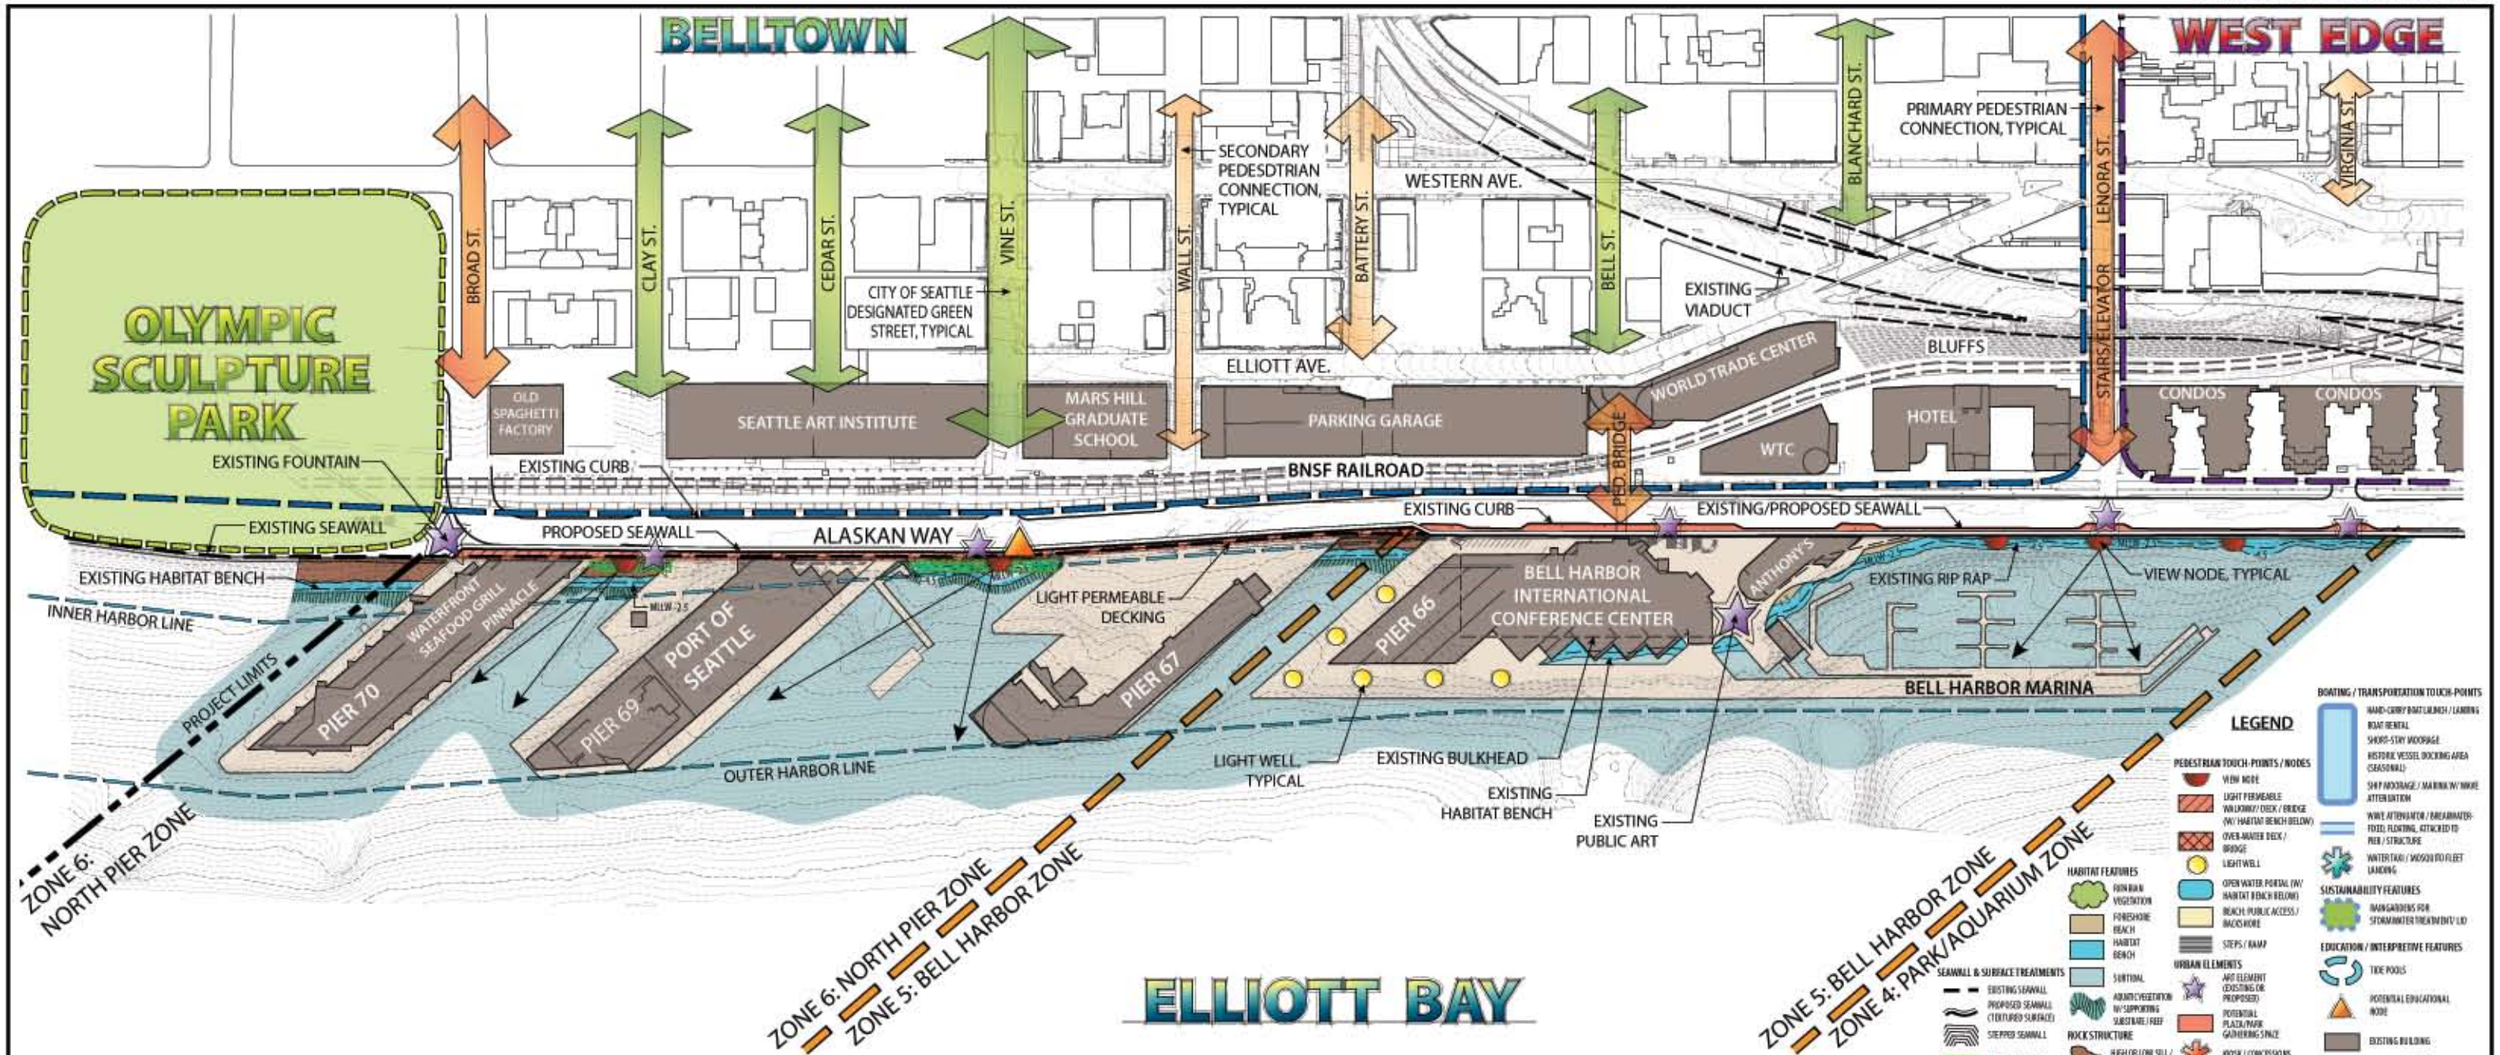

CONCEPT D: CONTEXT CONNECTIONS *DRAFT* - *NORTHERN WATERFRONT*

ELLIOTT BAY SEAWALL PROJECT SEATTLE DEPT. OF TRANSPORTATION

Elliott Bay Seawall Project

OCTOBER 19, 2010