NW 122nd Street Conceptual Site Plan

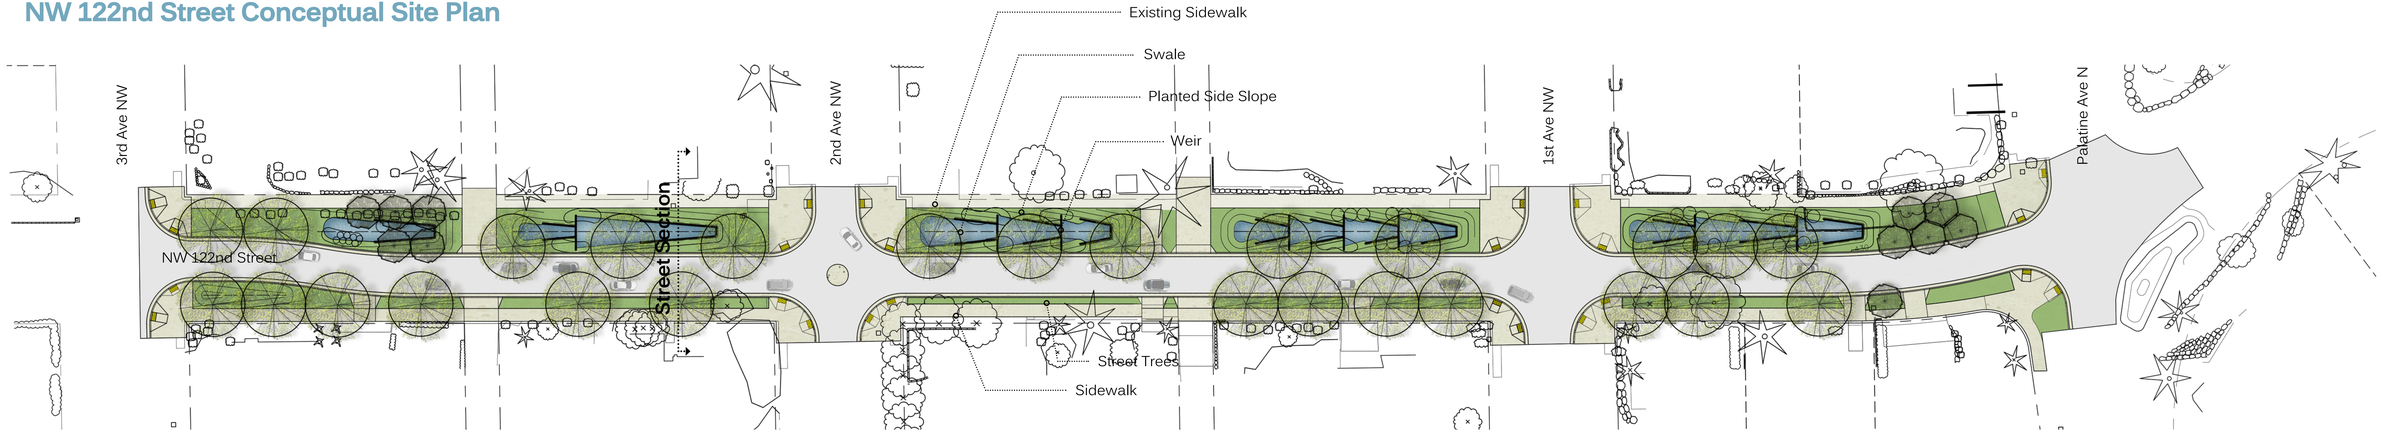
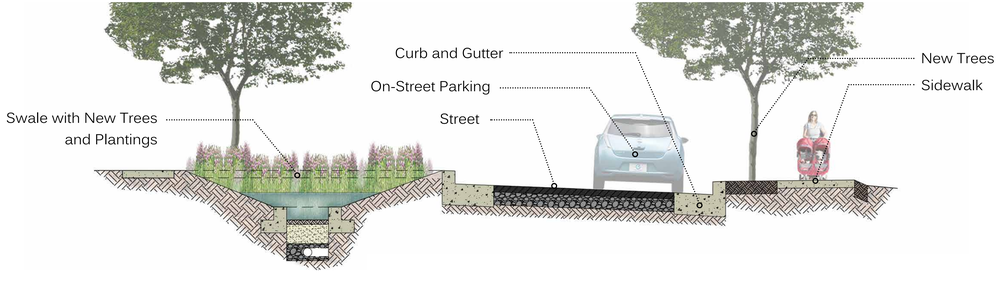
NW 122nd Street Conceptual Section