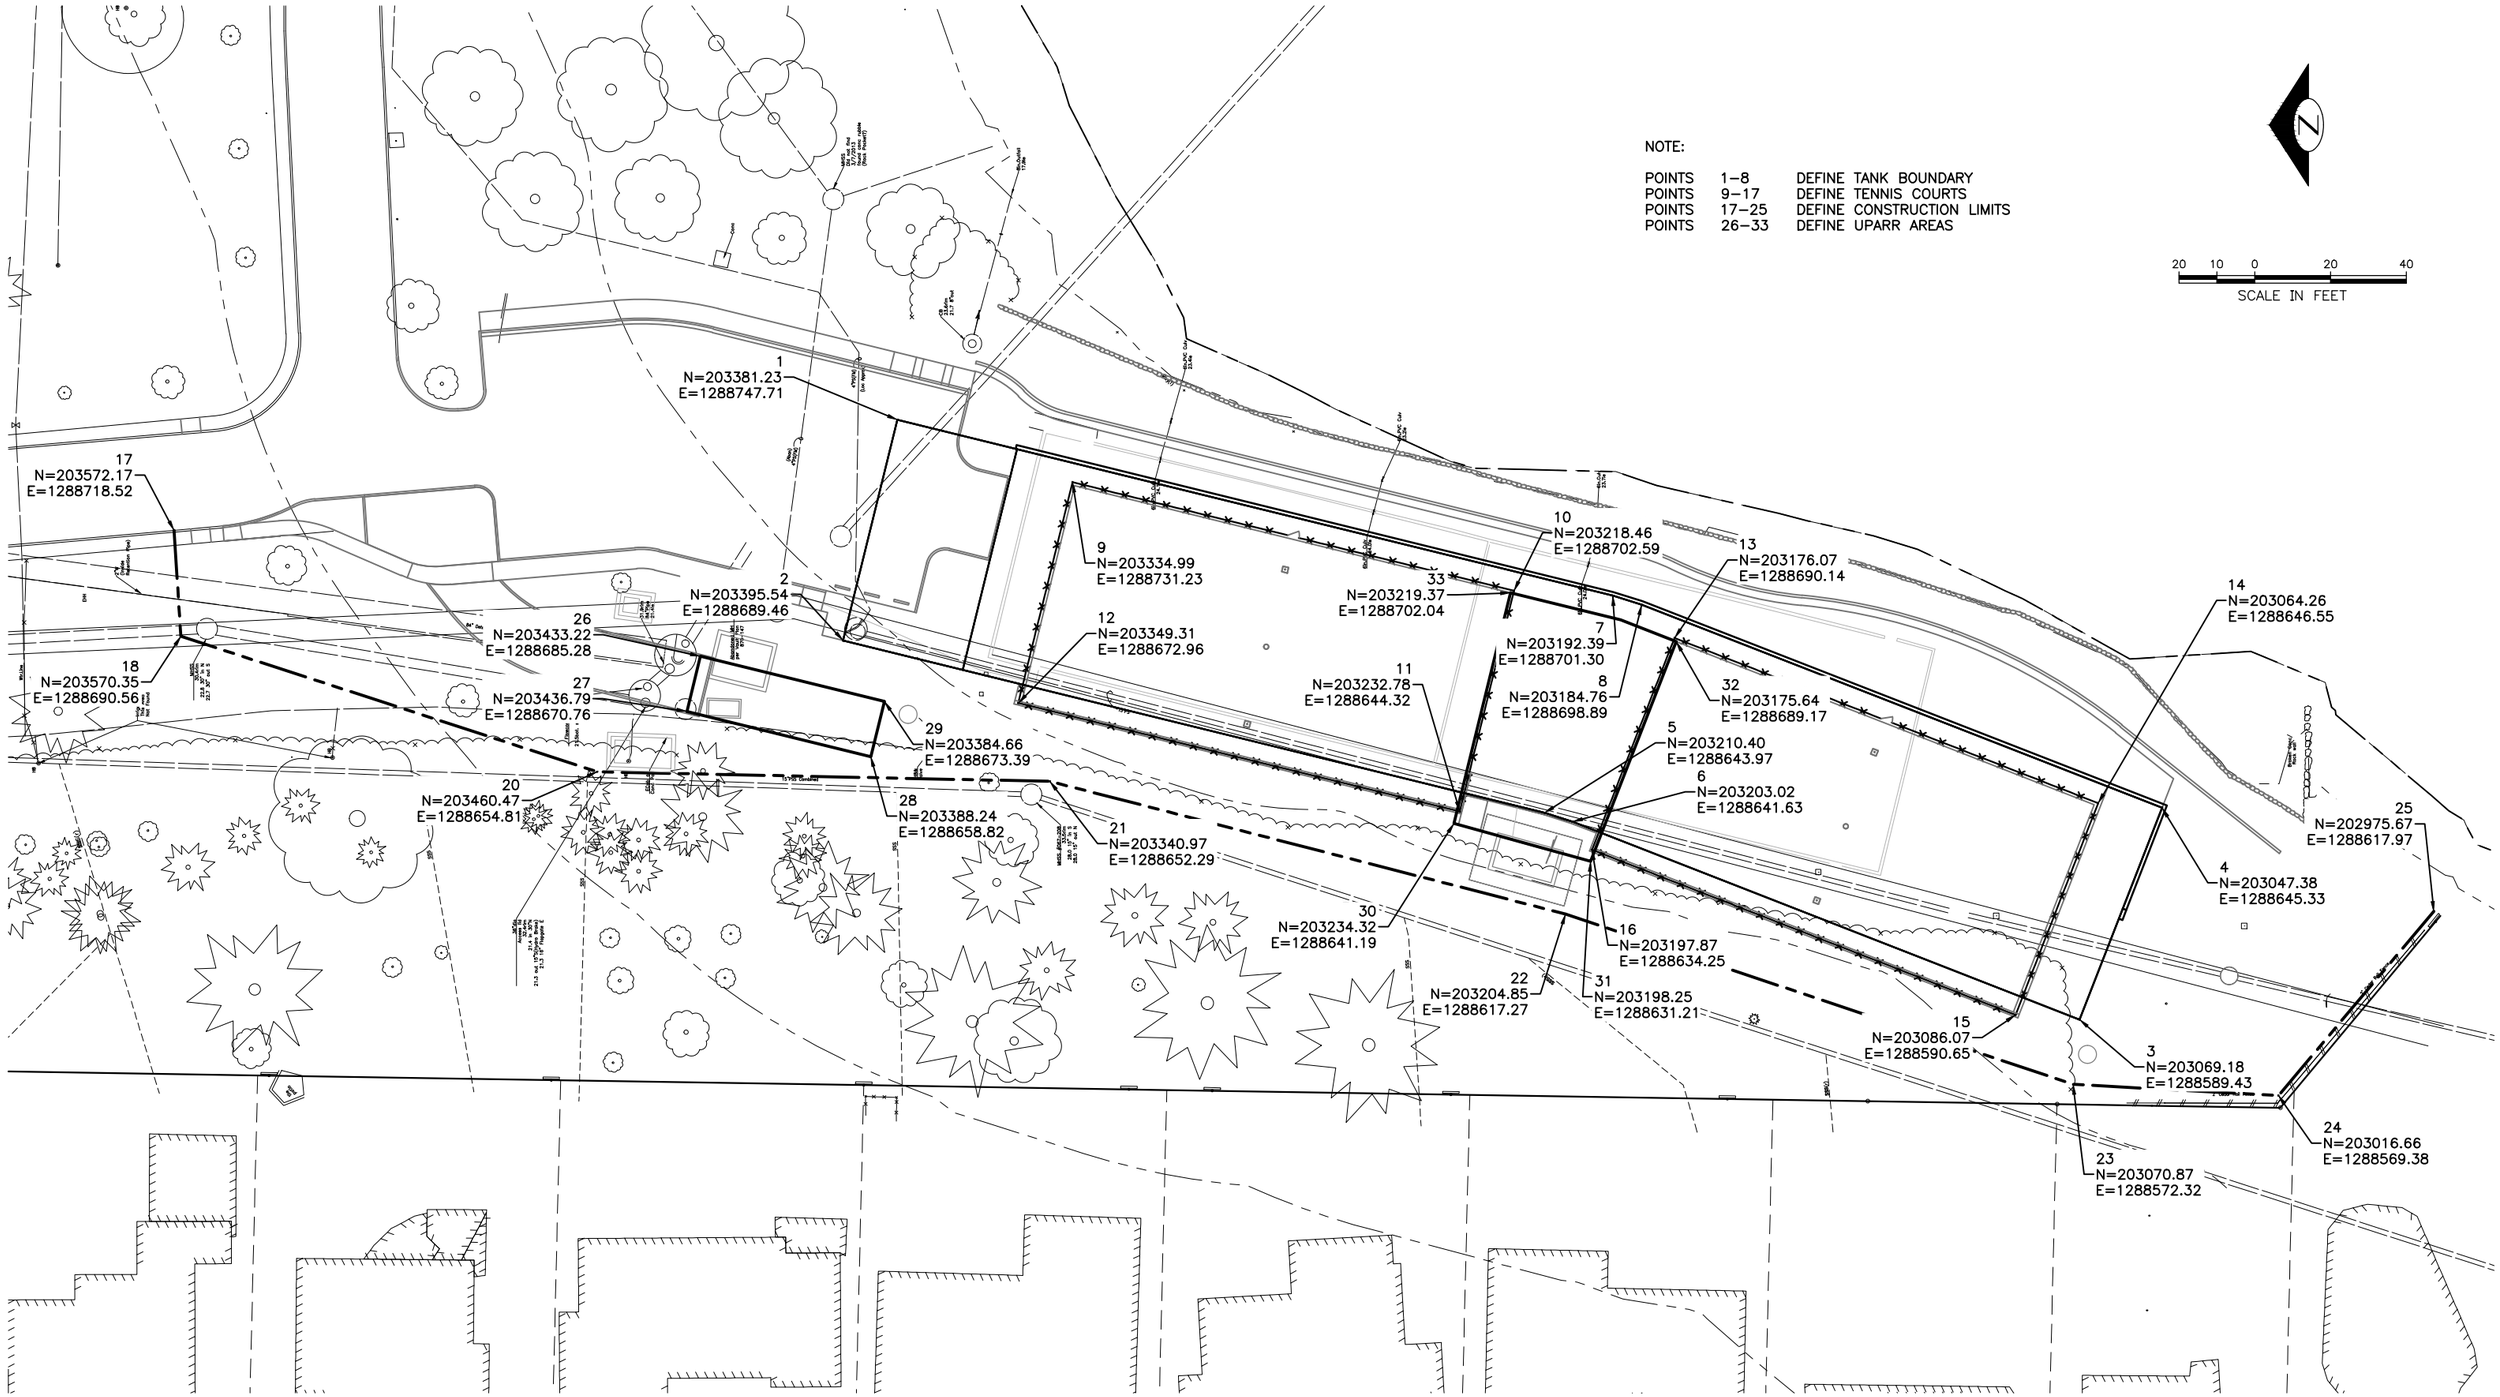

SITE COORDINATES FOR WESTERN CONSTRUCTION BOUNDARY, TANK BOUNDARY AND TENNIS COURT FENCES
01/16/2014