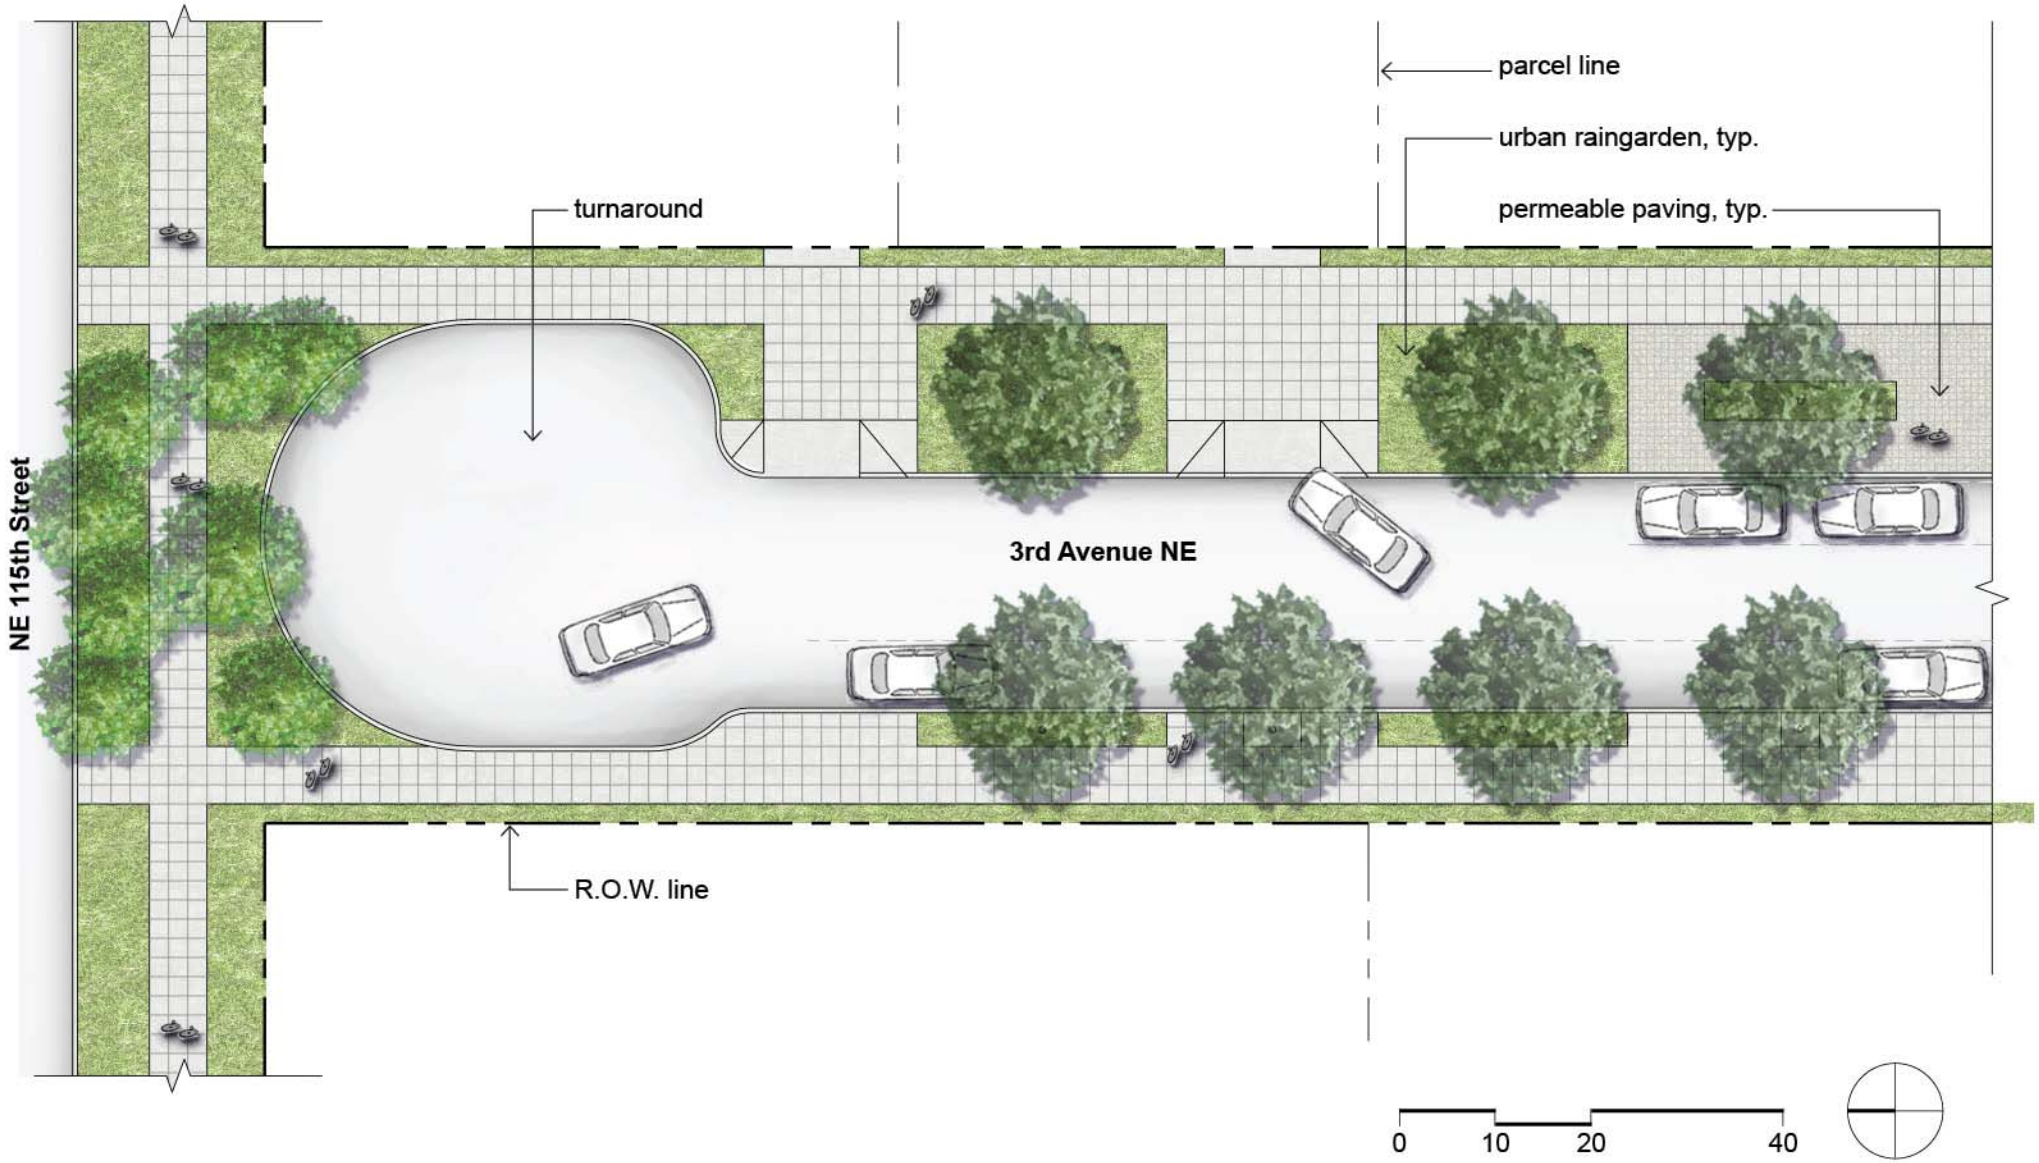

3rd Avenue: Street End