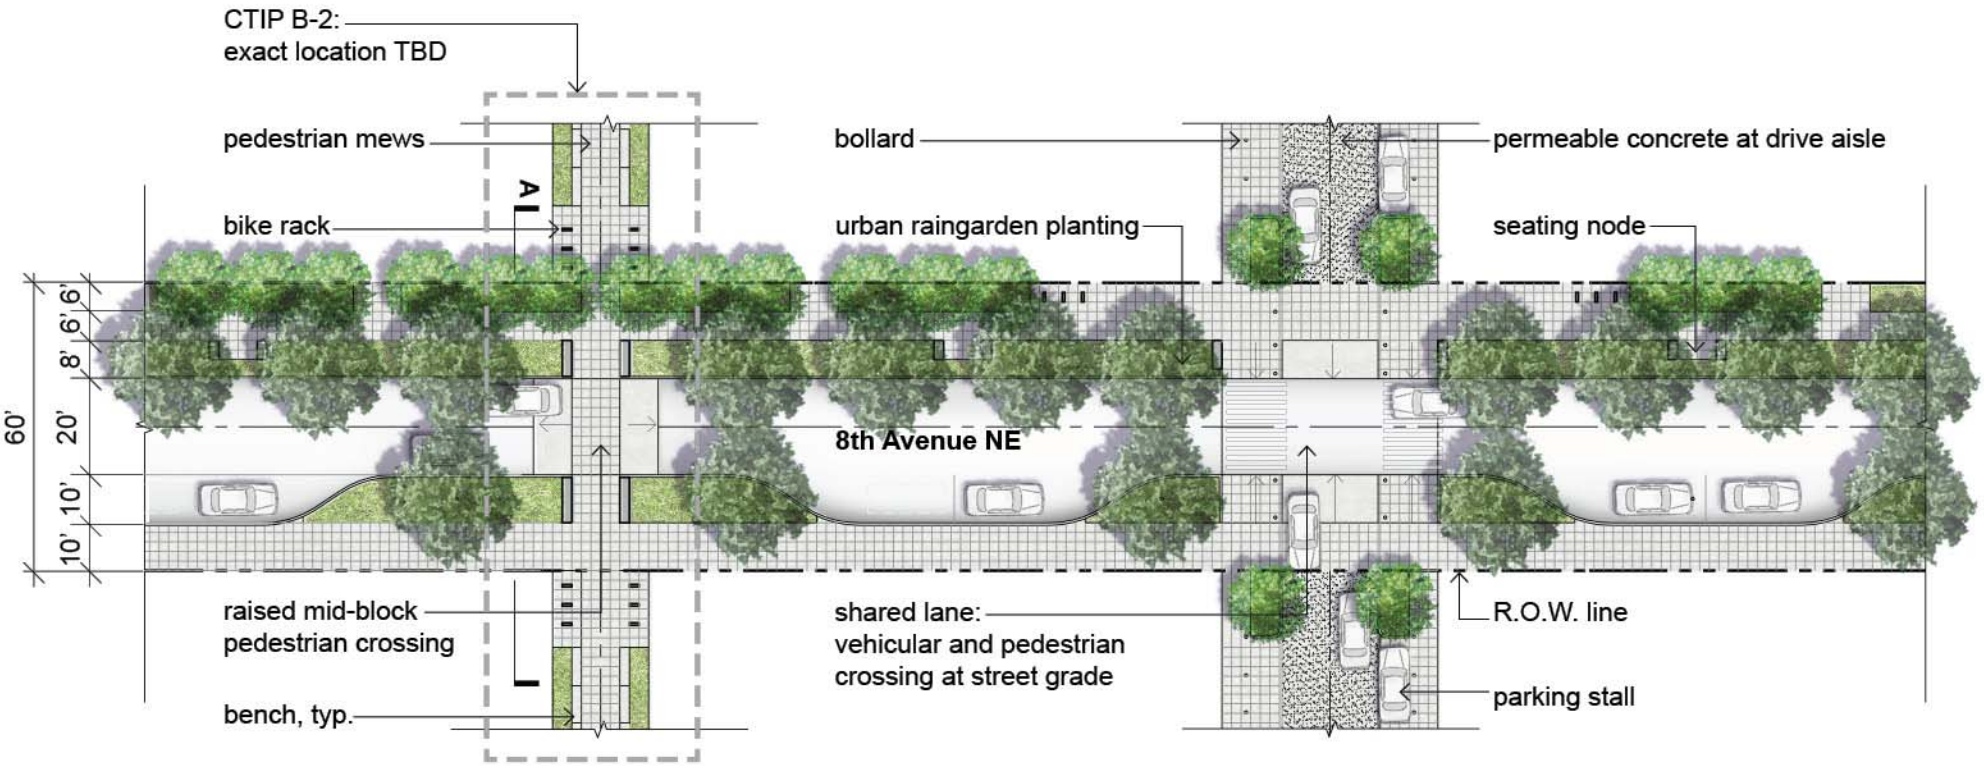

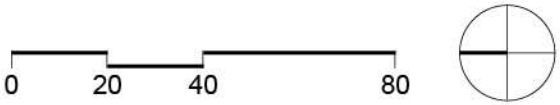

NOTE:
Provide a 1:2 ratio of parking to green planting along the length of the road.

8th Avenue: Midblock