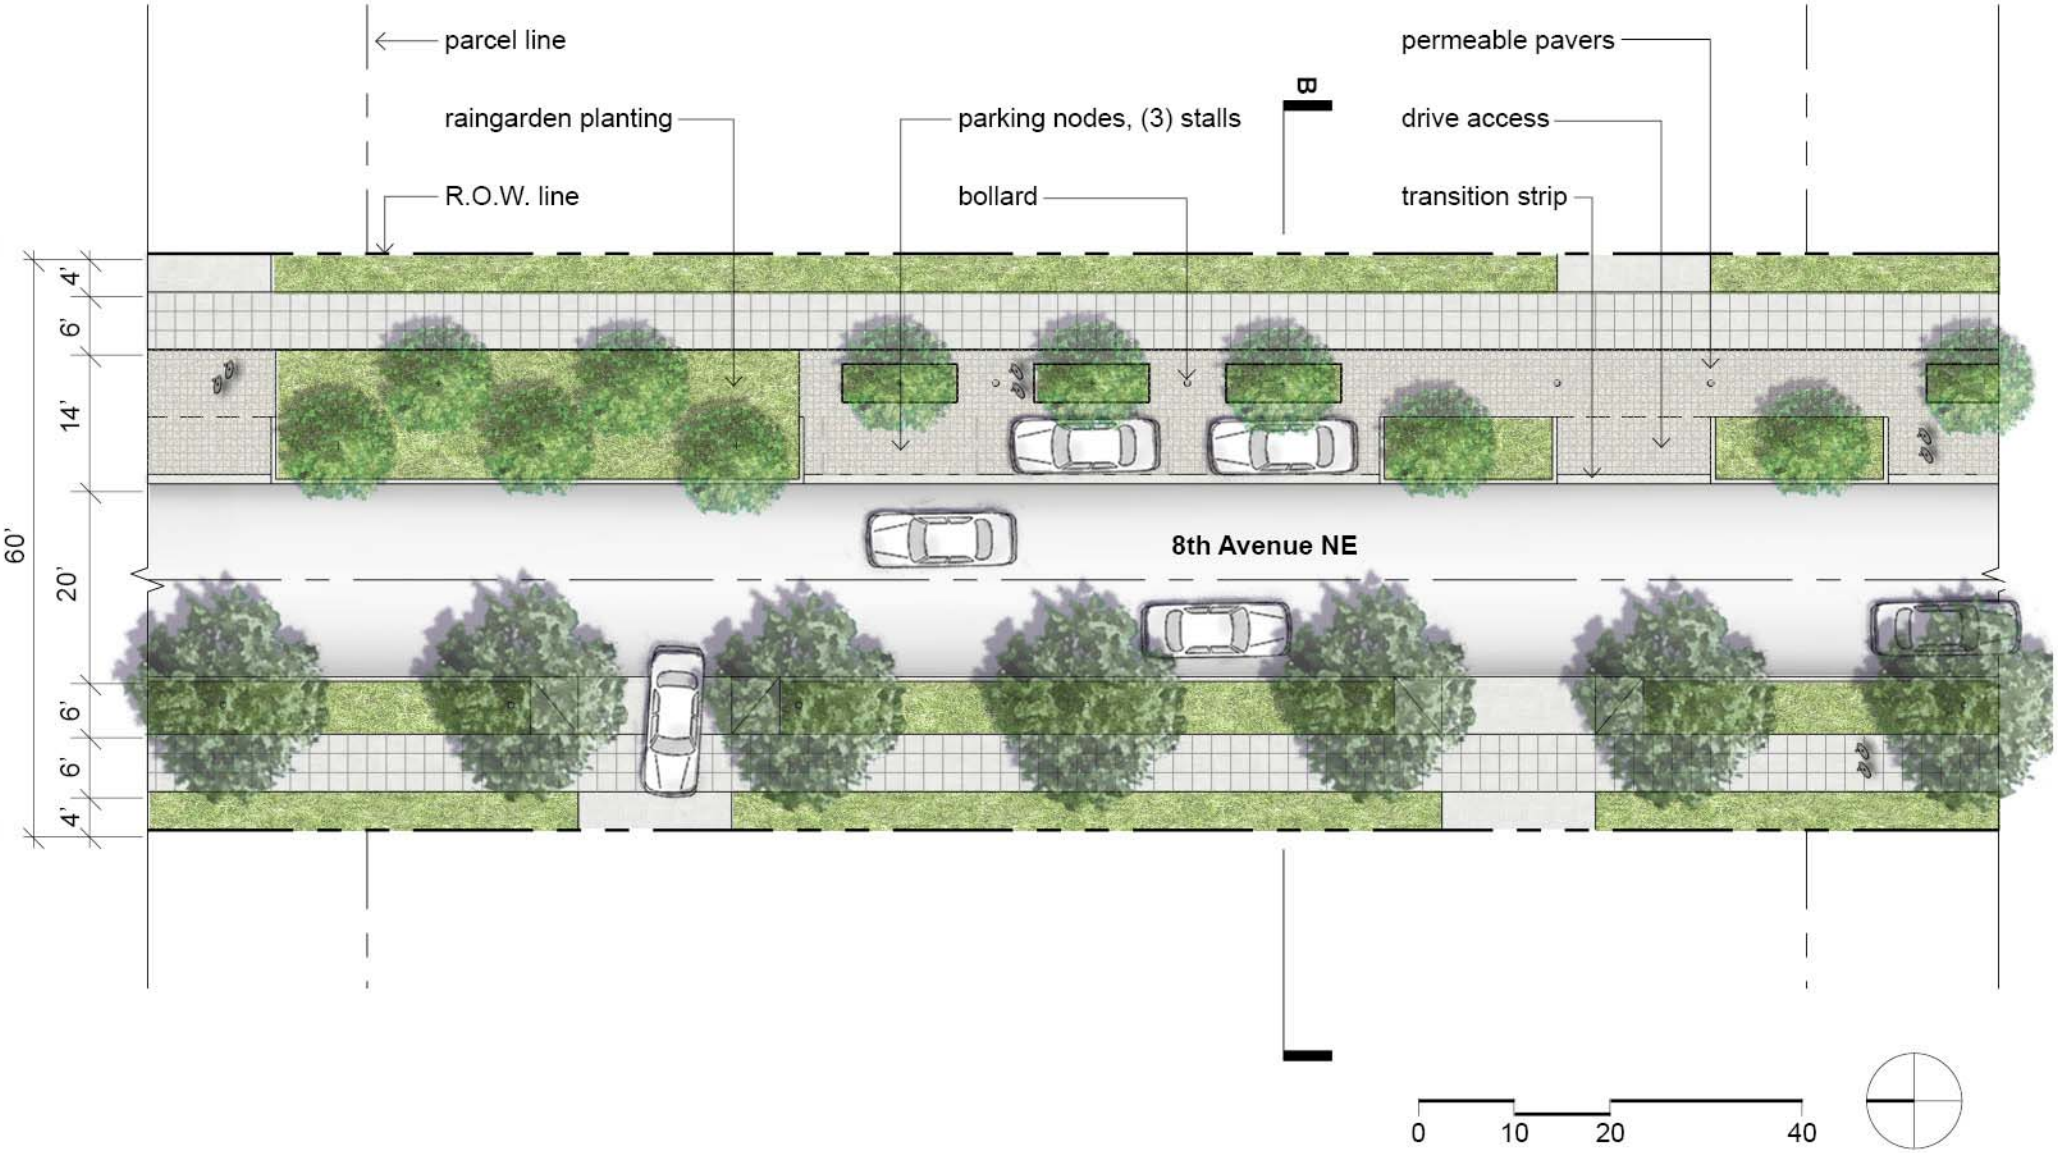

8th Avenue: Multi-Family Residential