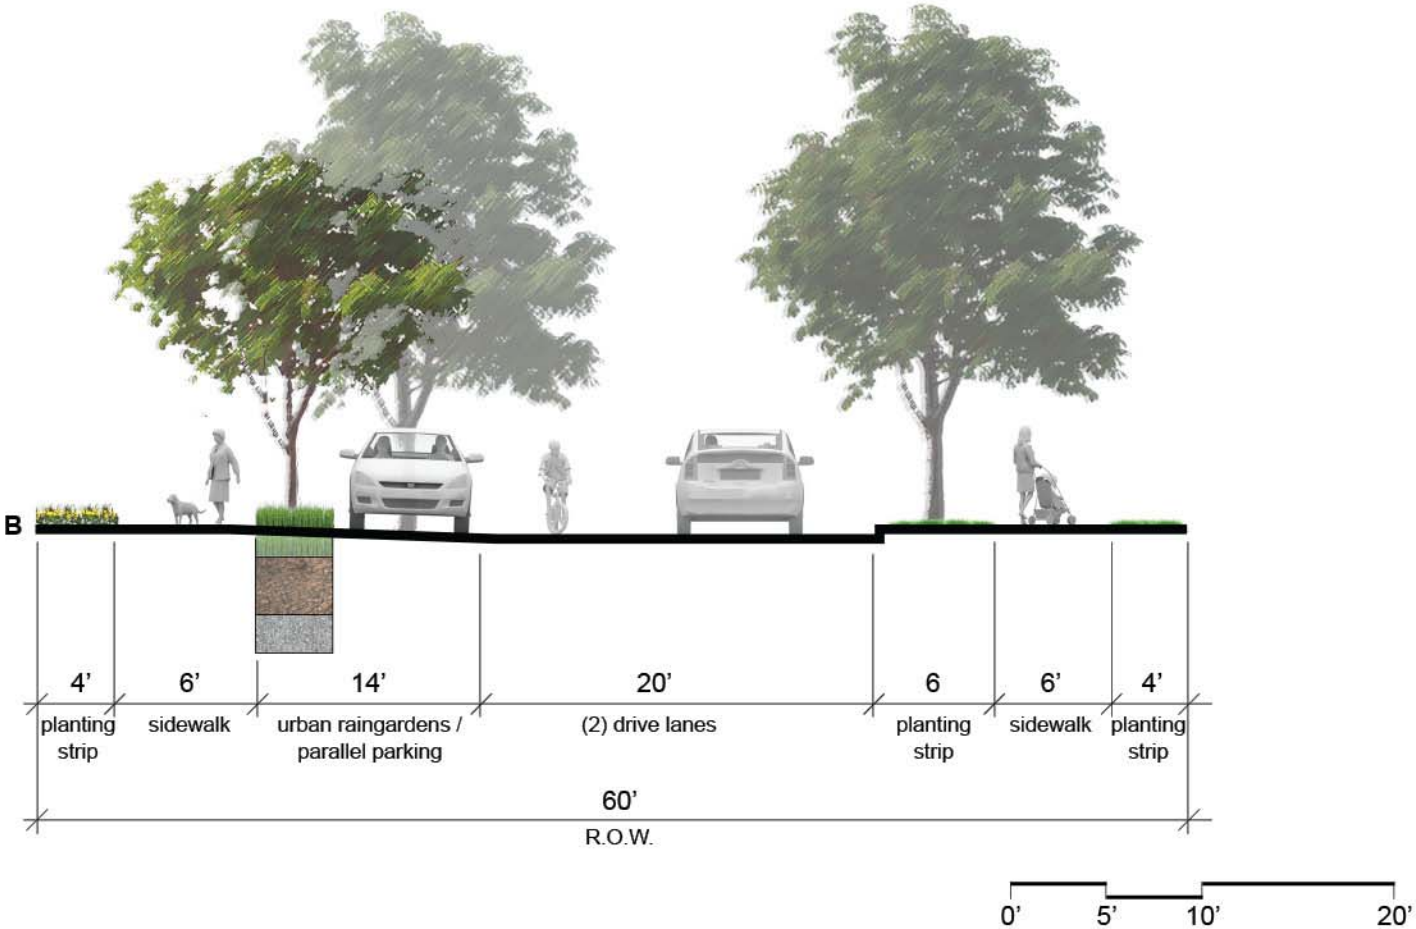

NOTE:
New trees to achieve 70% canopy within 5 years of installation.

Section B

8th Avenue: Multi-Family Residential