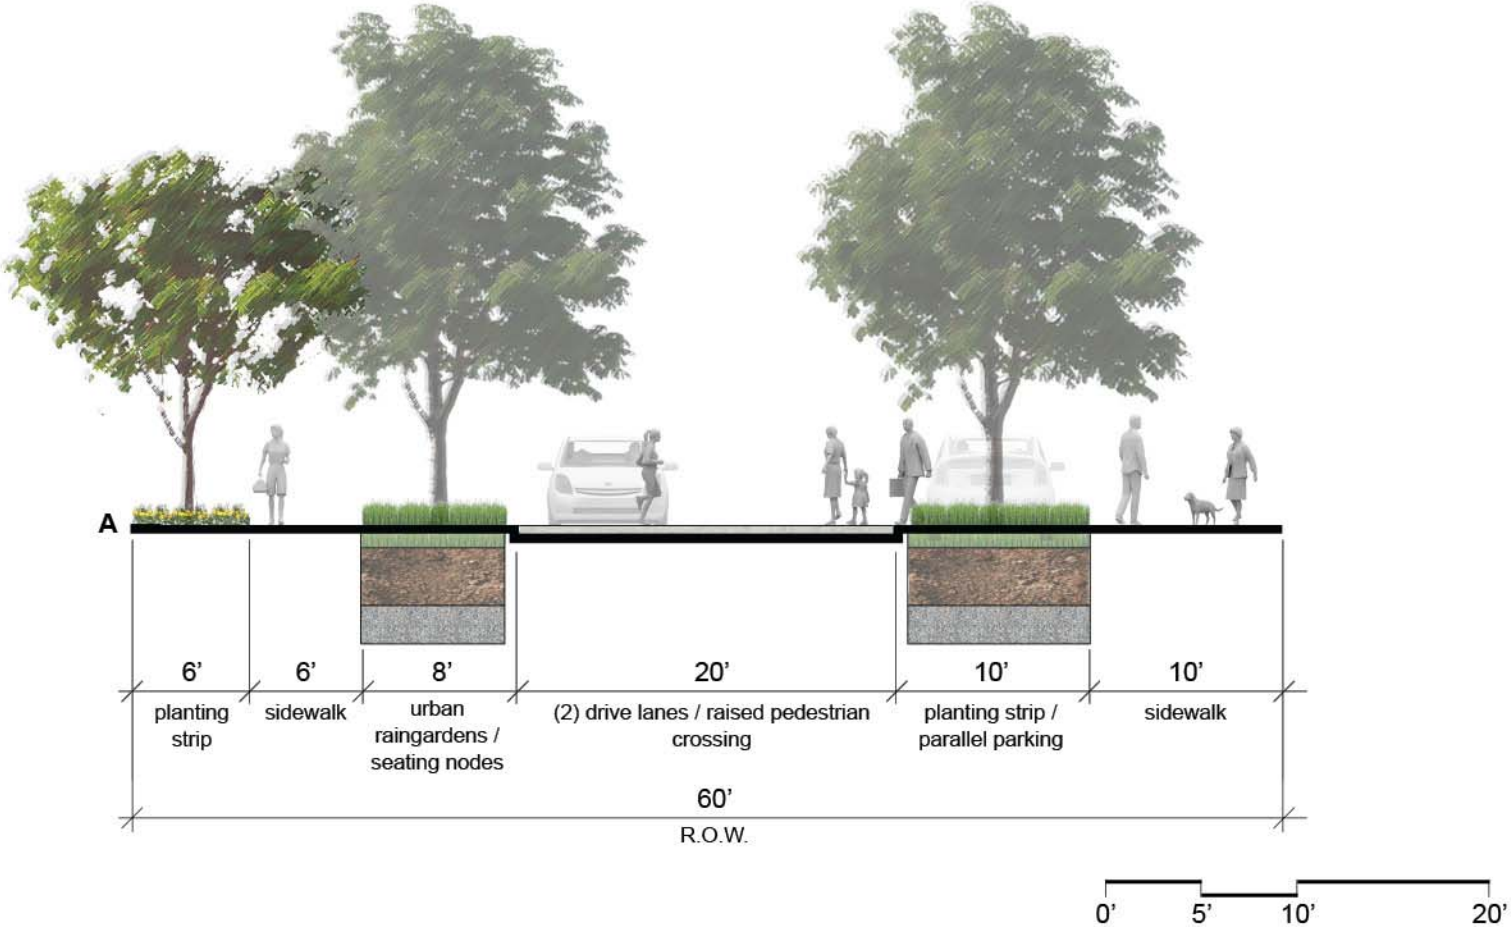

Section A

8th Avenue: Midblock